


NOTES

DO NOT SCALE OFF THIS DRAWING.

CHECK ALL DIMENSIONS ON SITE BEFORE ANY WORK IS COMMENCED.  
ALL GOODS MATERIALS AND WORKMANSHIP MUST CONFORM WITH CURRENT BUILDING REGULATIONS, BRITISH STANDARDS AND CODES OF PRACTICE.



Front Elevation as Existing

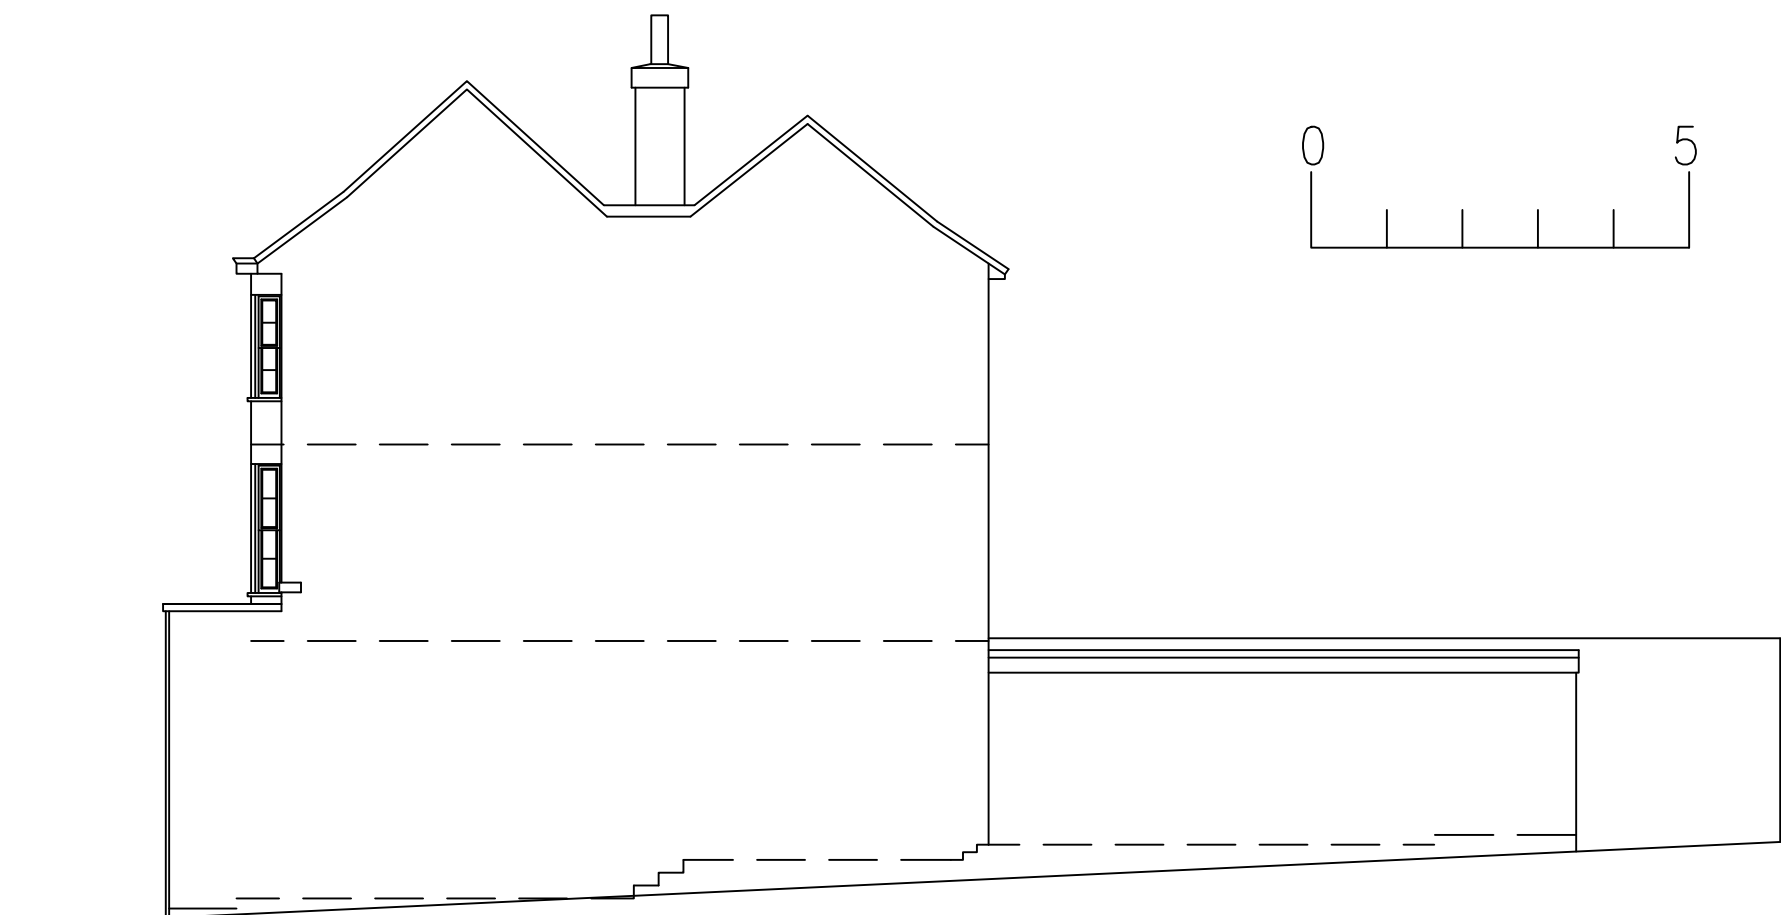

Side Elevation as Existing



Side Elevation as Existing



Rear Elevation as Existing

CLIENT  
Ms R Bryant

JOB TITLE  
Heathfield House  
11 High Street  
Cuckfield  
West Sussex  
RH17 5JU

DRAWING TITLE

Elevations  
as Existing

|                 |                   |                 |
|-----------------|-------------------|-----------------|
| DATE<br>Sept 25 | SCALE<br>1:100@A1 | DRAWN BY<br>JAS |
|                 | CHECKED BY<br>*   |                 |

|              |                   |               |
|--------------|-------------------|---------------|
| JOB NO.<br>* | DRAWING NO.<br>04 | REVISION<br>* |
|--------------|-------------------|---------------|