



B

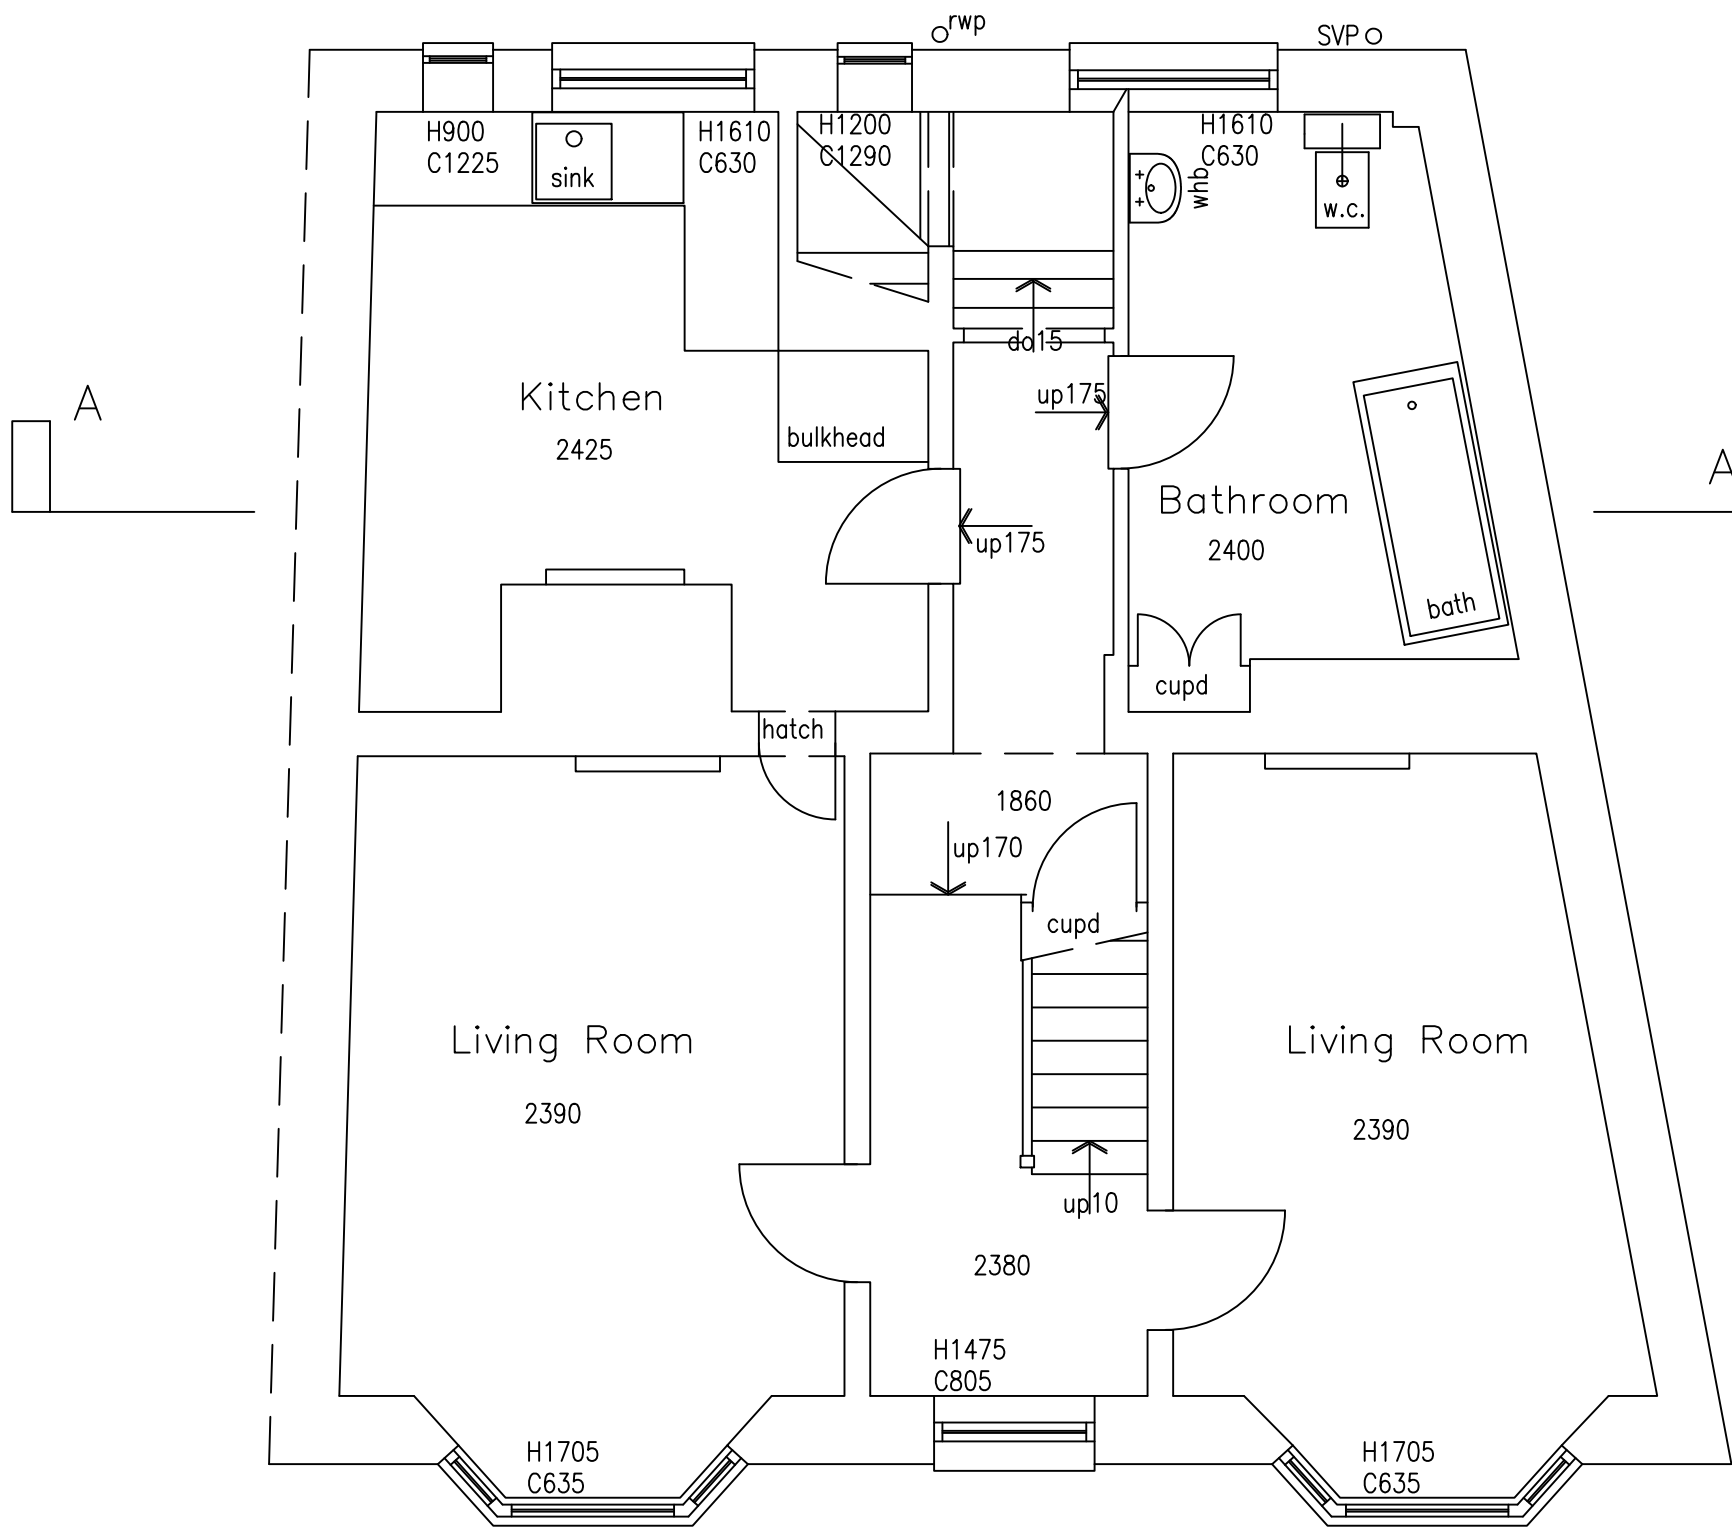

First Floor Plan as Proposed

B

B

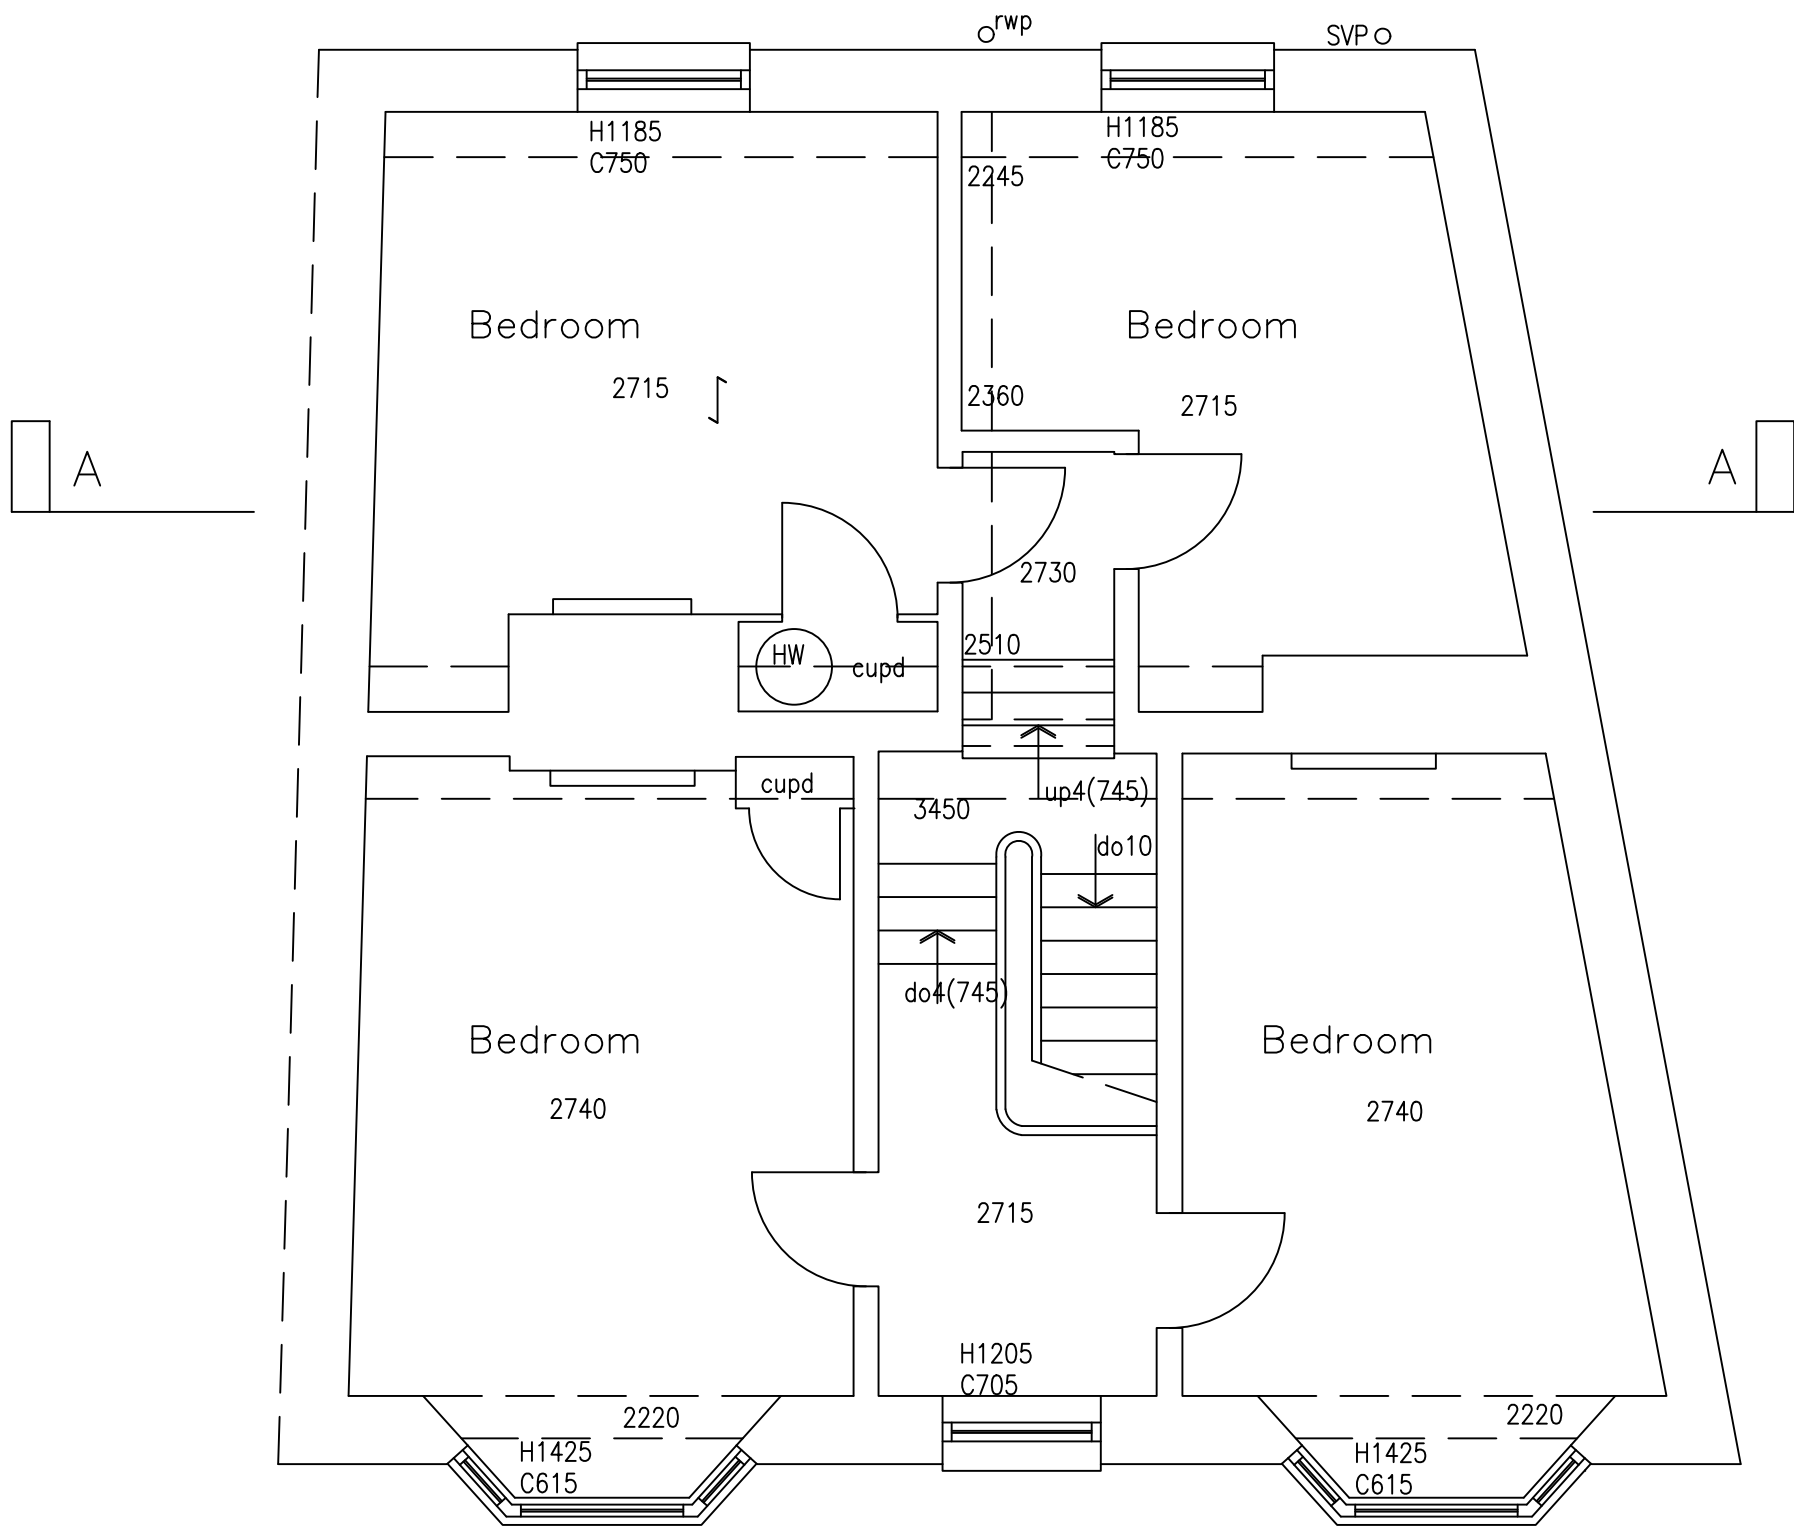

Second Floor Plan as Proposed

B

B | D

BELMONT DESIGNS
ARCHITECTURAL PRACTICE

james@belmont-designs.co.uk
www.belmont-designs.co.uk
37 Ashenground Road
Haywards Heath
RH16 4PS
Tel: 01444 455161 Mobile 07885 387900

NOTES

DO NOT SCALE OFF THIS DRAWING.

CHECK ALL DIMENSIONS ON SITE BEFORE ANY WORK IS COMMENCED.

ALL GOODS MATERIALS AND WORKMANSHIP MUST CONFORM WITH CURRENT BUILDING REGULATIONS, BRITISH STANDARDS AND CODES OF PRACTICE.

Rev	Date	By	Amendment
-----	------	----	-----------

Client
Ms R Bryant

Site Address
**Heathfield House
11 High Street
Cuckfield
RH17 5JU**

Project
**Proposed change of use of part of the
ground floor to residential, removal of
the rear extension and change of colour
of the shop front and upper walls**

Drawing Title
**Proposed First Floor and
Second Floor Plans**

Date	Scale	Drawn By	JM
Oct 2025	1:50@A1	Checked By	JTM
Job No	Dwg No	Rev	
B.037,25	02	*	