



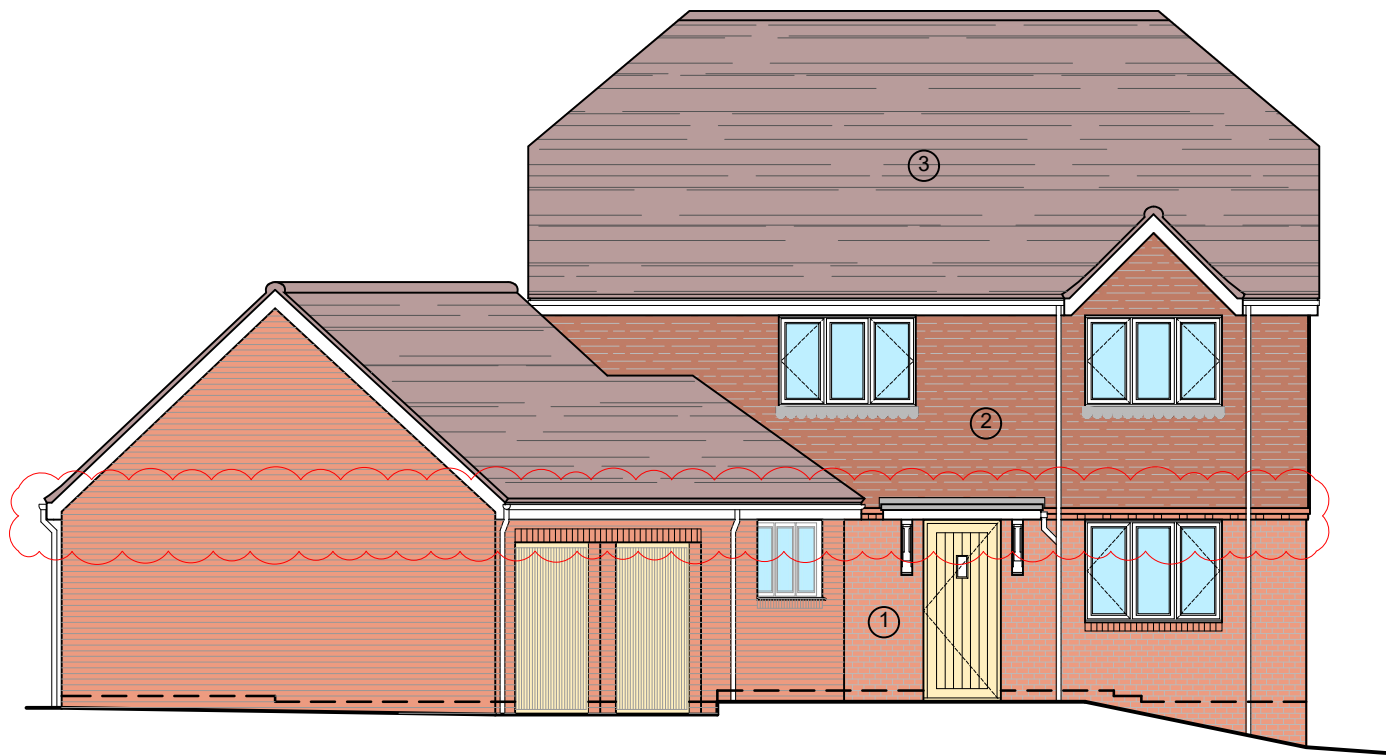


FRONT ELEVATION



SIDE ELEVATION

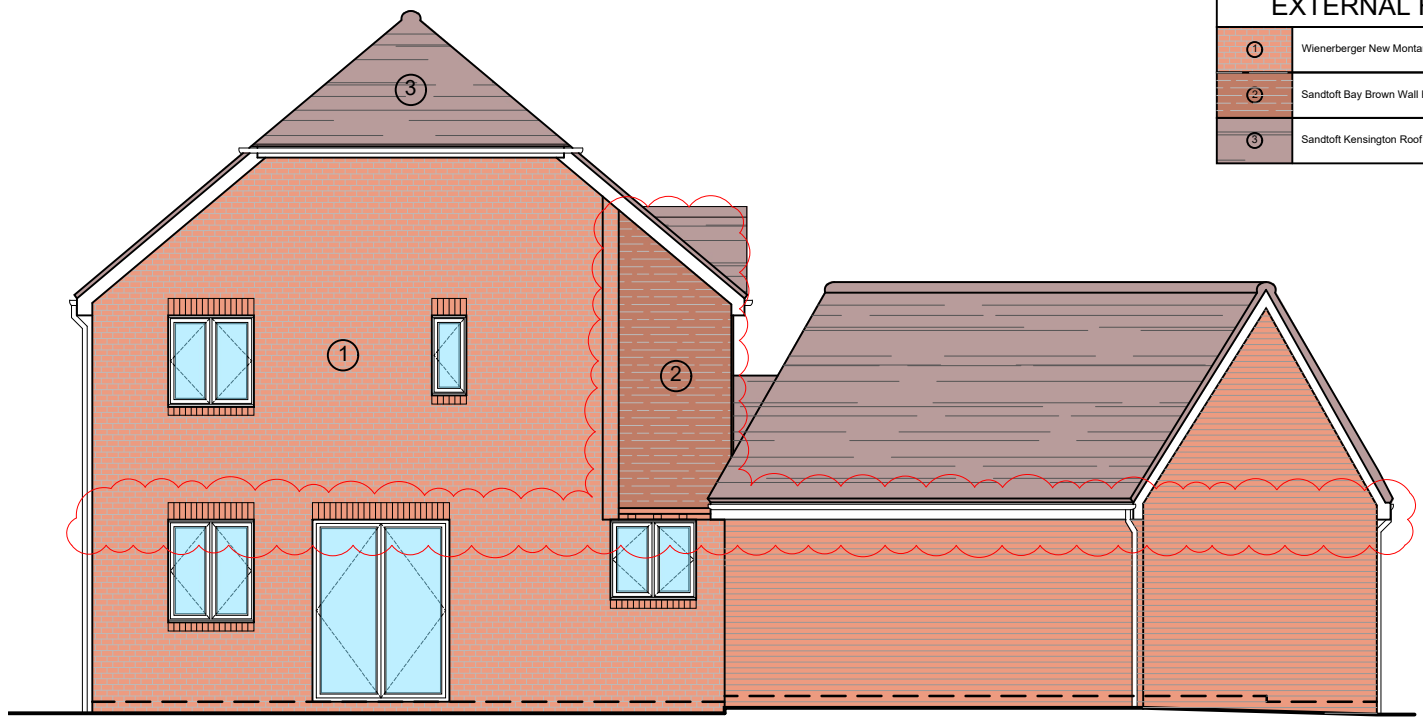

REAR ELEVATION

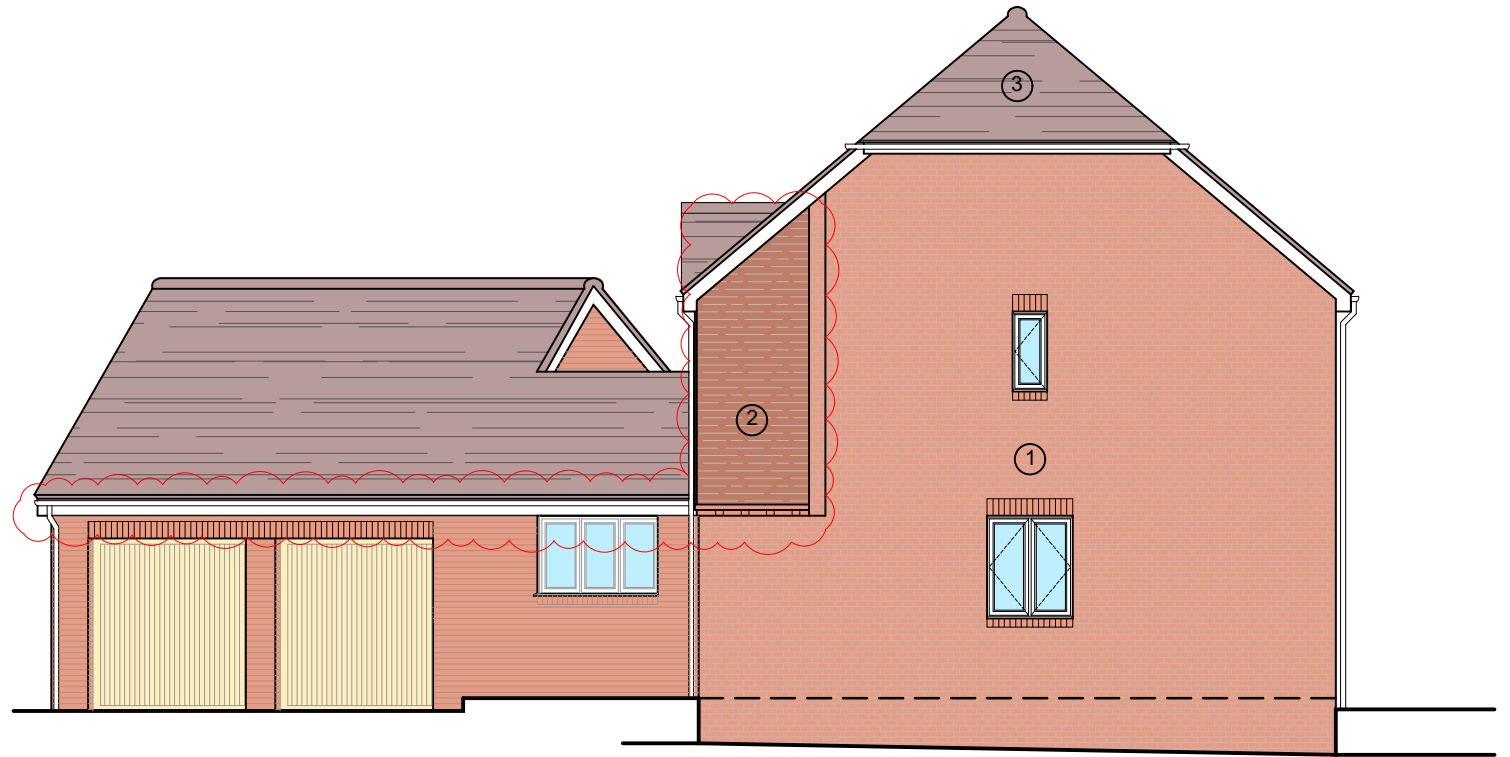

SIDE ELEVATION

EXTERNAL FINISHES	
①	Wienerberger New Montana Red Facing Bricks
②	Sandtoft Bay Brown Wall Hung Tiles
③	Sandtoft Kensington Roof Tiles



A	Head/ceiling heights updated	25/06/26
Rev:		Date:
Revisions:		

ama

CHARTERED ARCHITECTS
Suite 30, No 9 Journey Campus, Castle Park,
Cambridge. CB3 0AX tel. 01223 361 761
email ama@amarch.co.uk, web. www.amarch.co.uk

All dimensions are to be checked on
site. Do not scale from this drawing.
Copyright remains with AMA

RIBA 
Chartered Practice

Project Title:
LAND SOUTH OF ST.STEPHENS CHURCH,
HAMSLAND,
HORSTED KEYNES

Client:

macar.

PARTNERSHIPS
City House, Sutton Park Road, Sutton. SM1 2AE

Drawing Title:
PLOT 17
ELEVATIONS

Drawing Status:

Dwg No: HK-AMA-17-DR-A-PL-001

Rev: A

Scale @ A3: 1:100

Date: APRIL 2026

C:\Users\User\AMA Architects\Communication site -
Documents\PROJECTS\Macar\Horsted Keynes\Drawings\Planning\NMA

Notes:

This drawing is to be read in conjunction with all
other drawings carrying the same drawing numbers.

Contractor to check all dimensions on site and report
any discrepancies before proceeding

All relevant British standards and Codes of Practices
to be complied with