




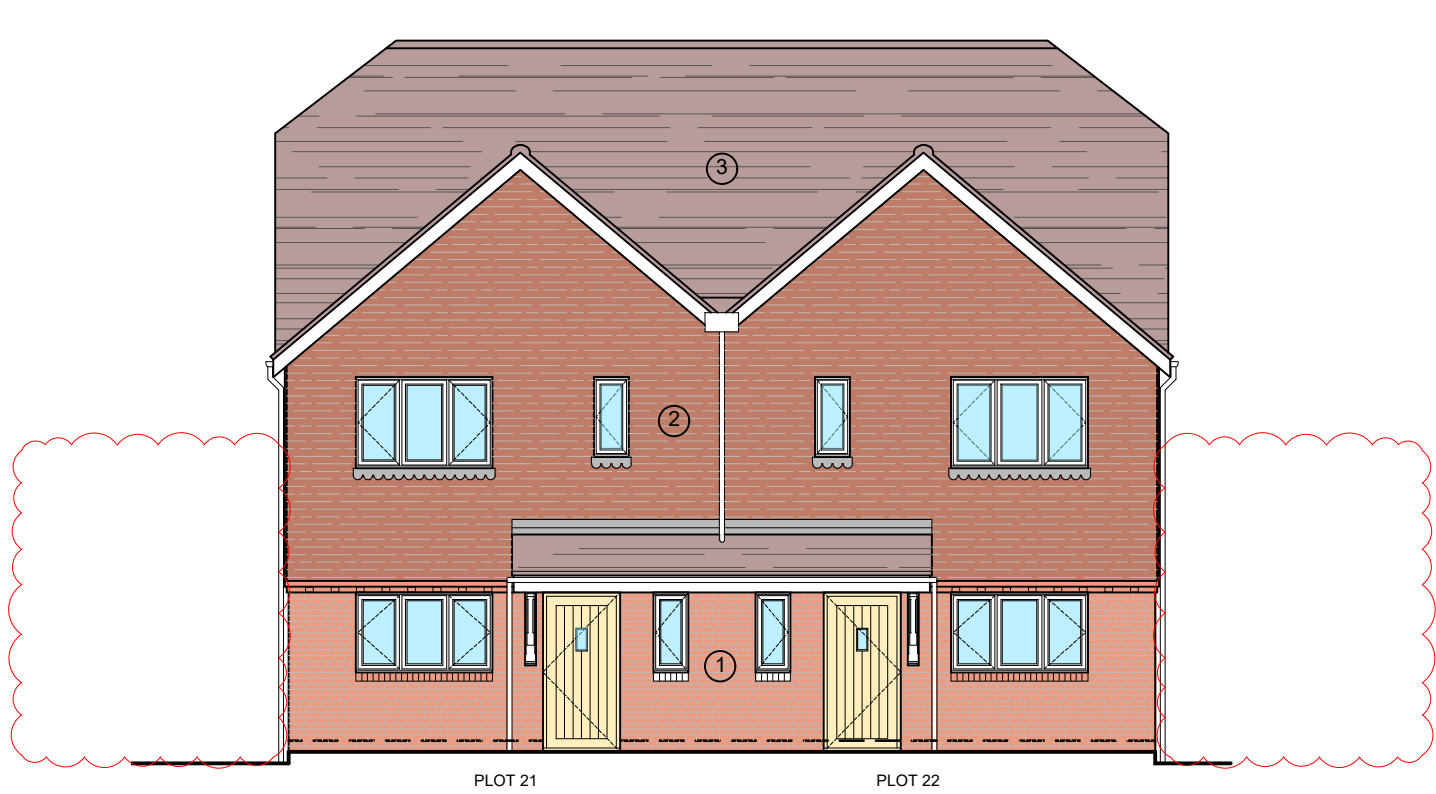


FRONT ELEVATION

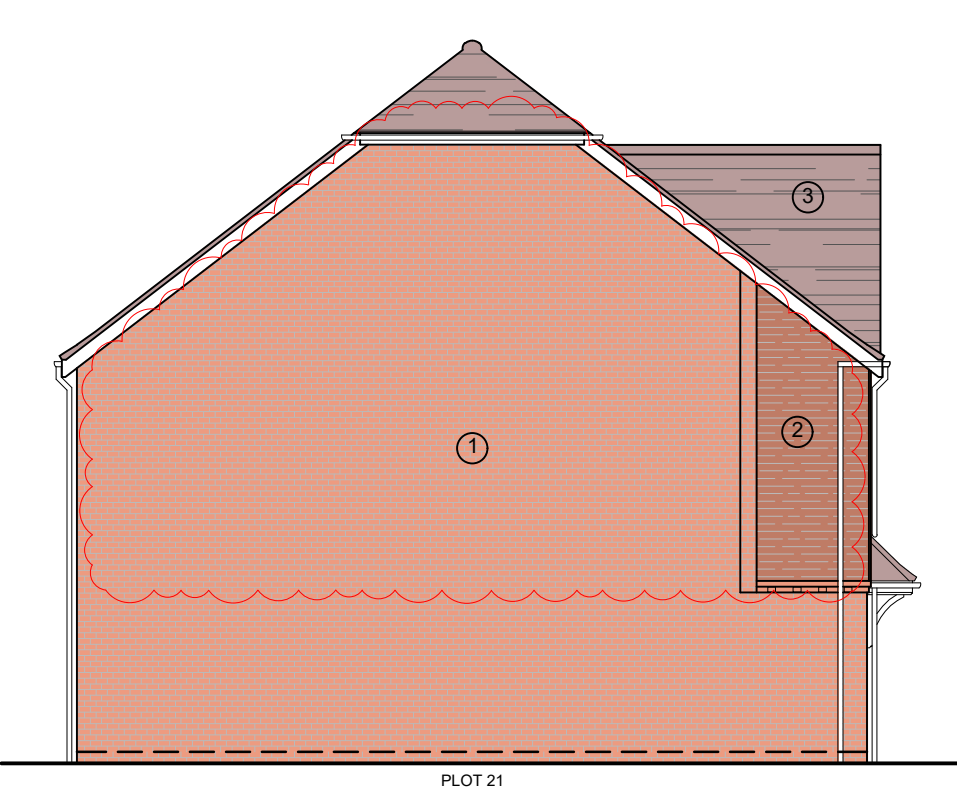

SIDE ELEVATION

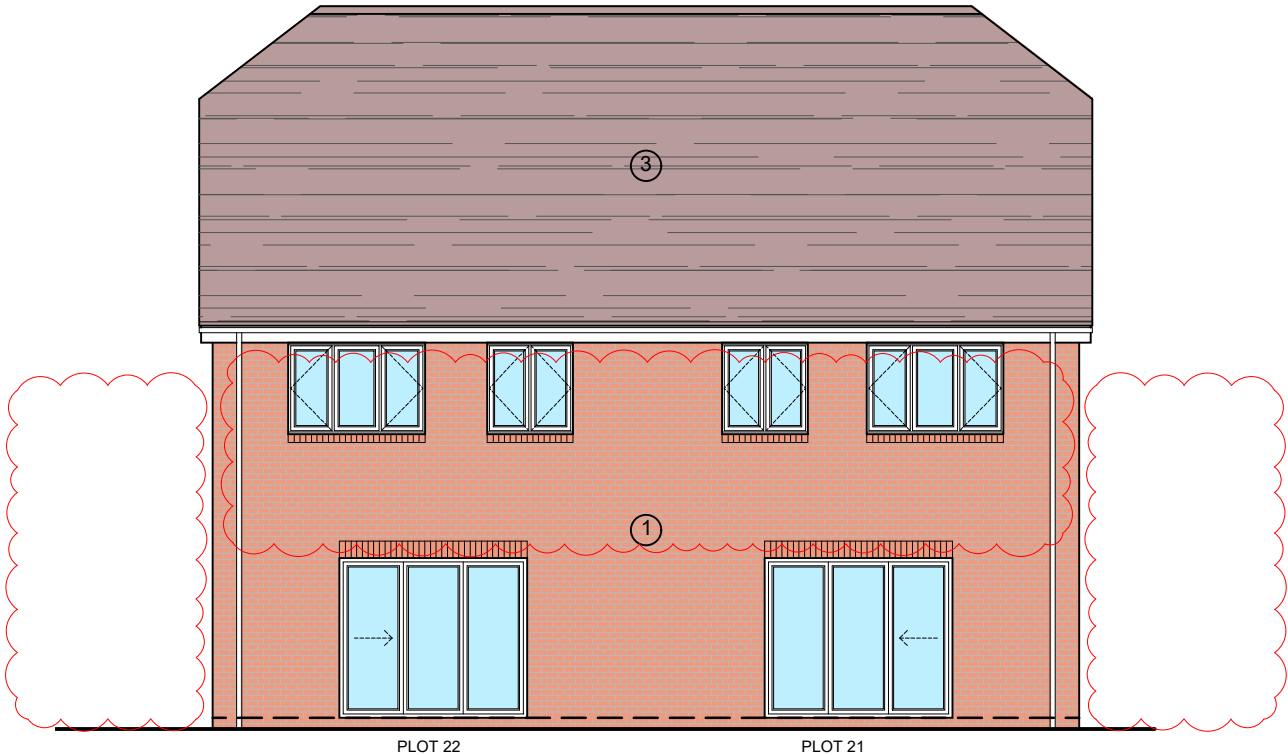

REAR ELEVATION

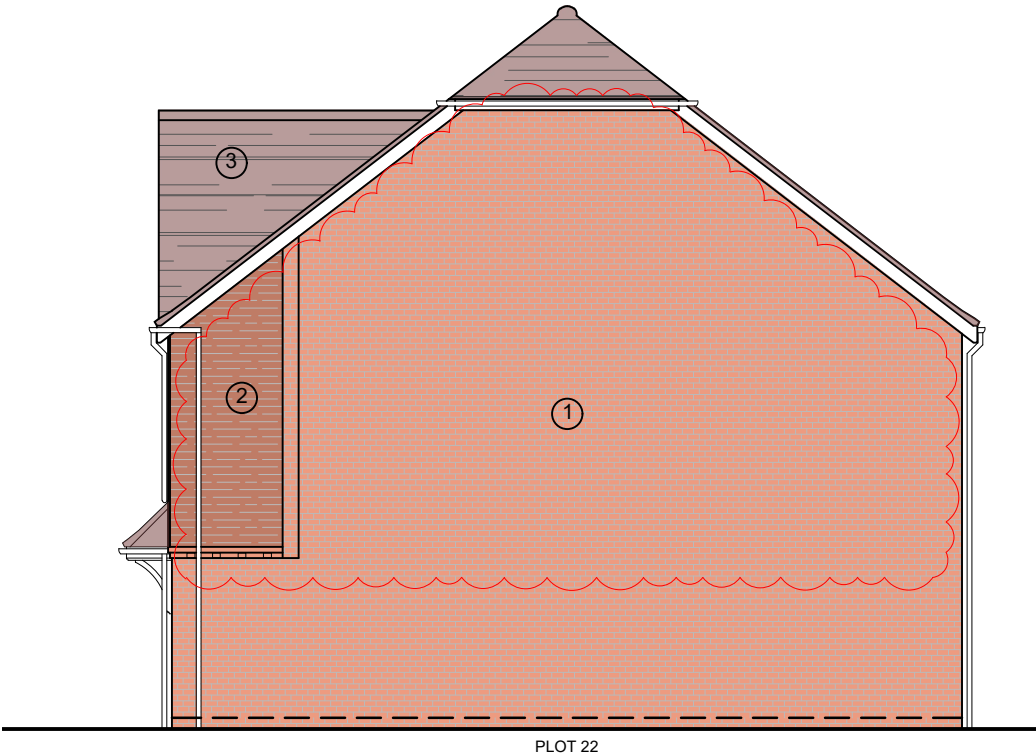

SIDE ELEVATION



EXTERNAL FINISHES	
①	Wienerberger New Montana Red Facing Bricks
②	Sandtoft Bay Brown Wall Hung Tiles
③	Sandtoft Kensington Roof Tiles

A	Brick soldiers added	25/06/26
Rev:		Date:
Revisions:		

ama

CHARTERED ARCHITECTS

Suite 30, No 9 Journey Campus, Castle Park,
Cambridge. CB3 0AX tel. 01223 361 761
email ama@amarch.co.uk, web. www.amarch.co.uk

RIBA 
Chartered Practice

All dimensions are to be checked on site. Do not scale from this drawing. Copyright remains with AMA

Project Title:
LAND SOUTH OF ST.STEPHENS CHURCH,
HAMSLAND,
HORSTED KEYNES

Client: **macar.**
PARTNERSHIPS
City House, Sutton Park Road, Sutton. SM1 2AE

Drawing Title:
PLOTS 21 & 22
ELEVATIONS

Drawing Status:

Dwg No: HK-AMA-21-22-DR-A-PL-001	Rev: A
Scale @ A3: 1:100	Date: APRIL 2026
C:\Users\User\AMA Architects\Communication site - Documents\PROJECTS\Macar\Horsted Keynes\Drawings\Planning\NMA	

Notes:
This drawing is to be read in conjunction with all other drawings carrying the same drawing numbers.

Contractor to check all dimensions on site and report any discrepancies before proceeding

All relevant British standards and Codes of Practices to be complied with