



| EXTERNAL FINISHES |                                             |
|-------------------|---------------------------------------------|
| ①                 | Wienerberger New Montana Red Facing Bricks  |
| ②                 | Cedral Lap White Horizontal Weatherboarding |
| ③                 | Sandtoft Kensington Roof Tiles              |

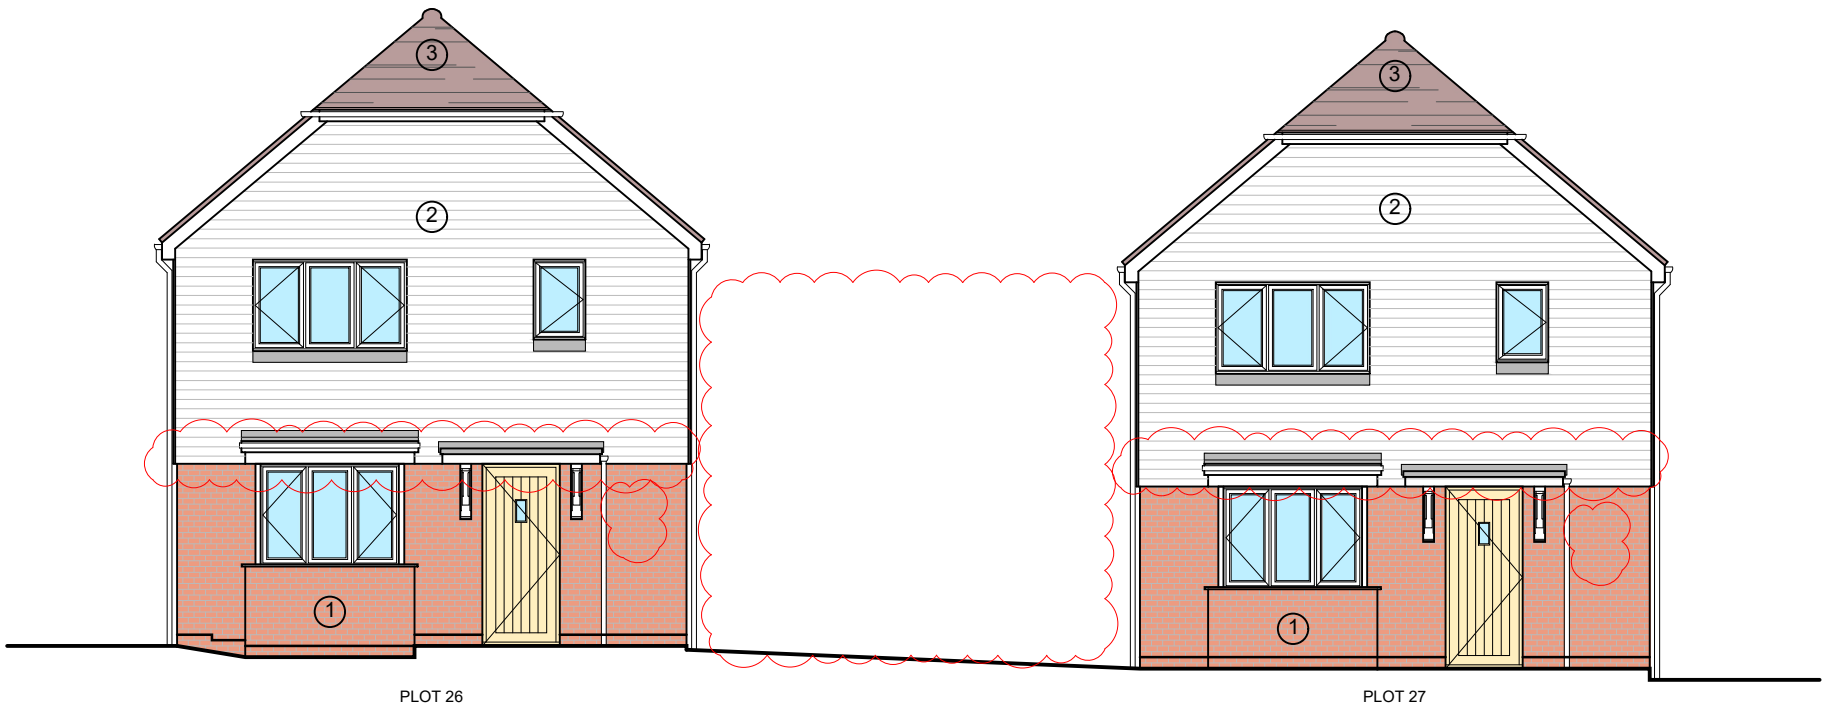

FRONT ELEVATION

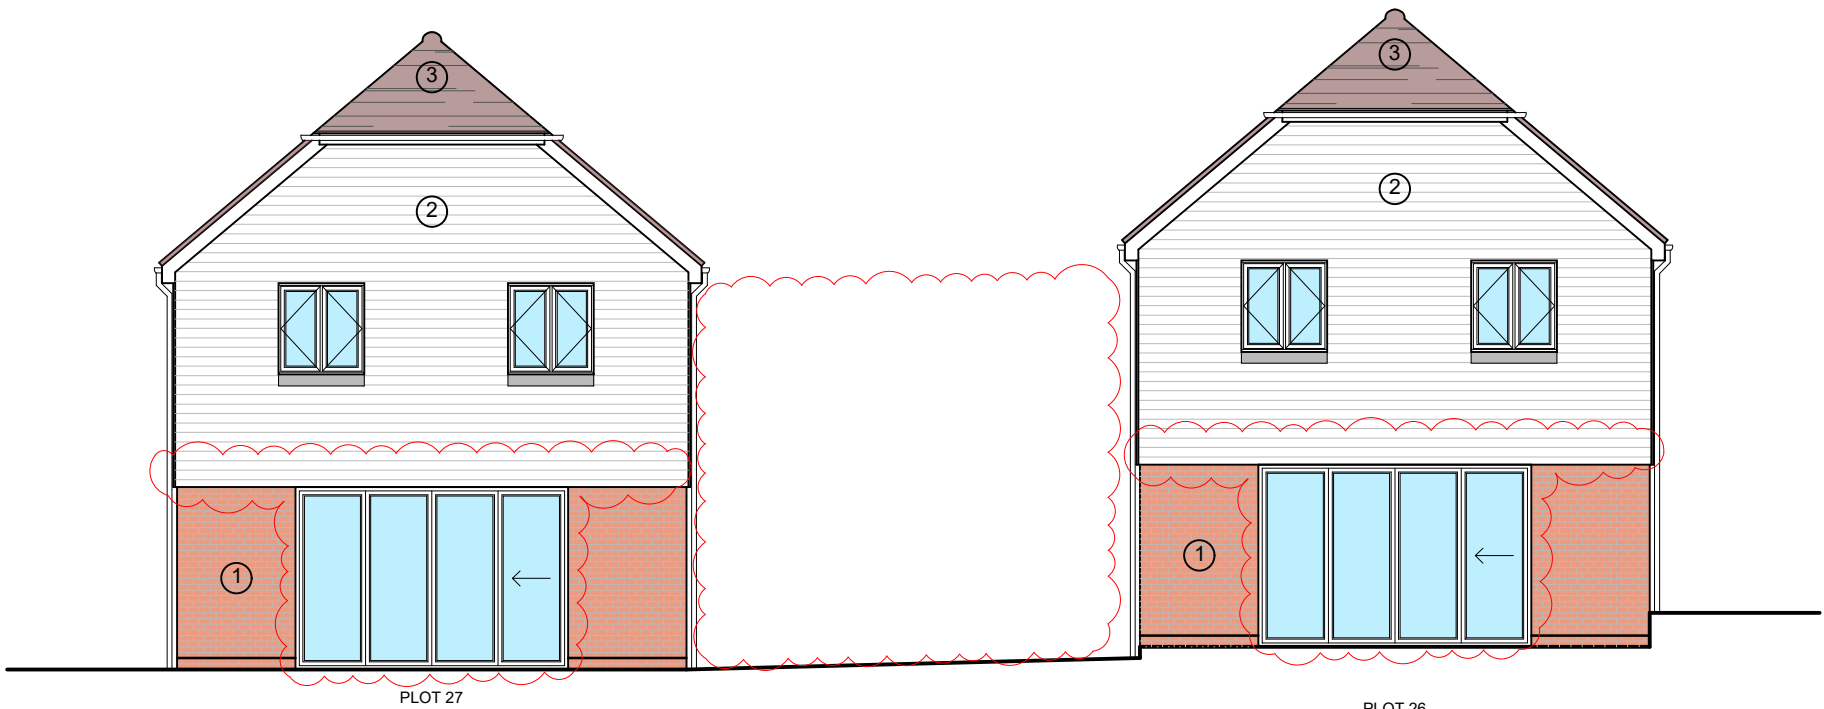

REAR ELEVATION



|            |                              |          |
|------------|------------------------------|----------|
| A          | Head/ceiling heights updated | 25/06/26 |
| Rev:       |                              | Date:    |
| Revisions: |                              |          |

**ama**  
CHARTERED ARCHITECTS  
Suite 30, No 9 Journey Campus, Castle Park,  
Cambridge. CB3 0AX tel. 01223 361 761  
email ama@amarch.co.uk, web. www.amarch.co.uk

*All dimensions are to be checked on site. Do not scale from this drawing. Copyright remains with AMA*

**Project Title:**  
LAND SOUTH OF ST.STEPHENS CHURCH,  
HAMSLAND,  
HORSTED KEYNES

**Client:**  
  
City House, Sutton Park Road, Sutton. SM1 2AE

**Drawing Title:**  
PLOT 26 and 27  
FRONT & REAR ELEVATIONS

**Drawing Status:**

**Dwg No:** HK-AMA-26-27-DR-A-PL-001

**Rev:** A

**Scale @ A3:** 1:100

**Date:** APRIL 2026

C:\Users\User\AMA Architects\Communication site - Documents\PROJECTS\Macar\Horsted Keynes\Drawings\Planning\NMA

**Notes:**  
This drawing is to be read in conjunction with all other drawings carrying the same drawing numbers.

Contractor to check all dimensions on site and report any discrepancies before proceeding

All relevant British standards and Codes of Practices to be complied with