


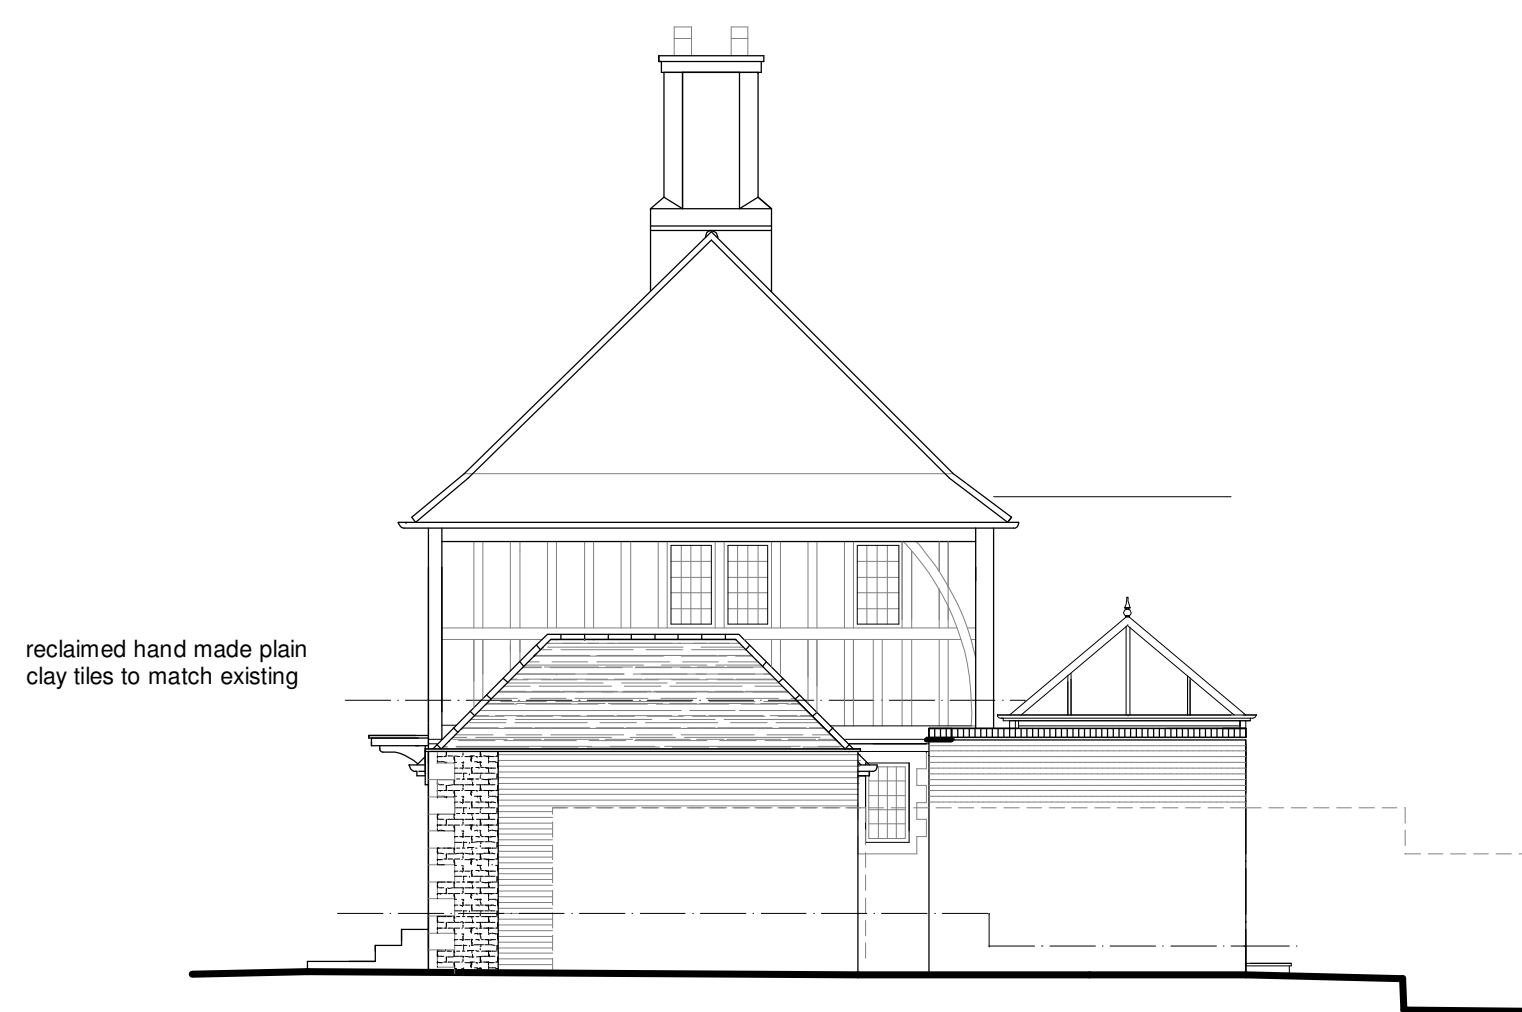


SIDE ELEVATION




REAR ELEVATION




FRONT ELEVATION

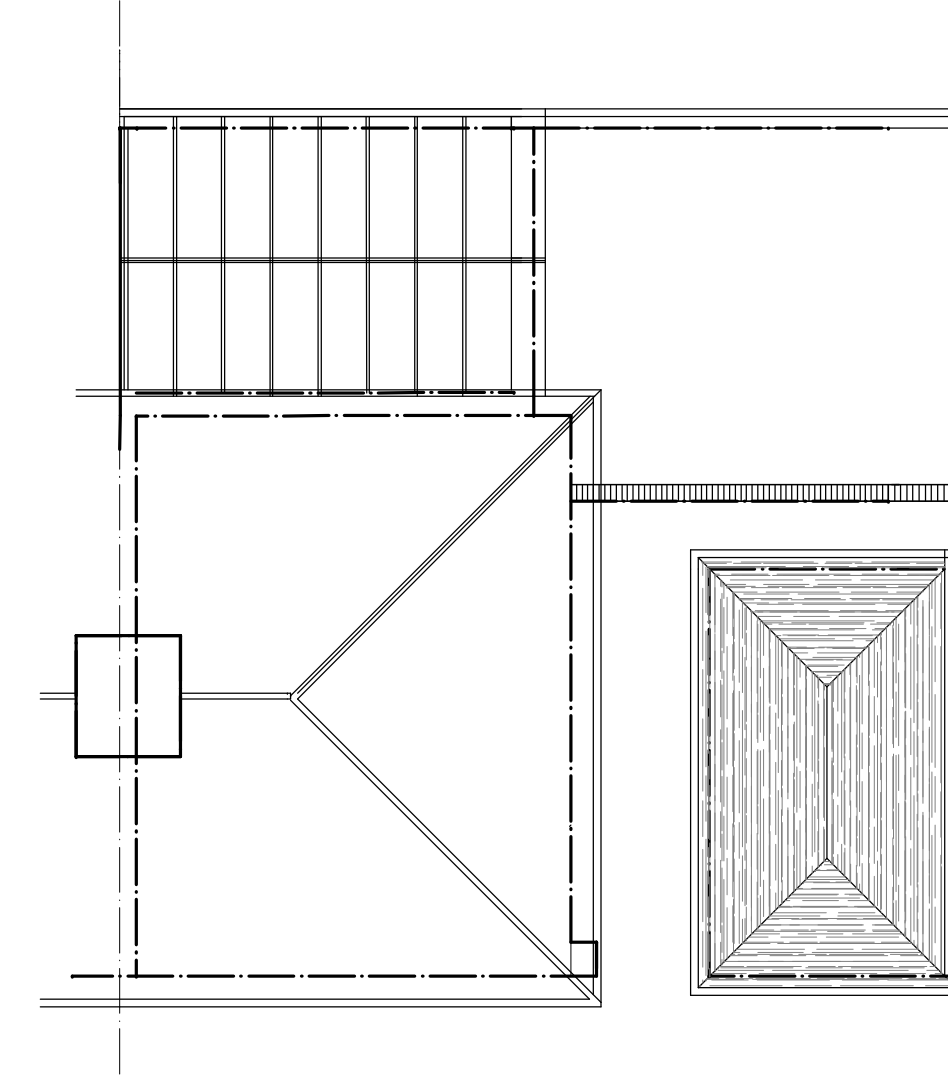



ROOF PLAN

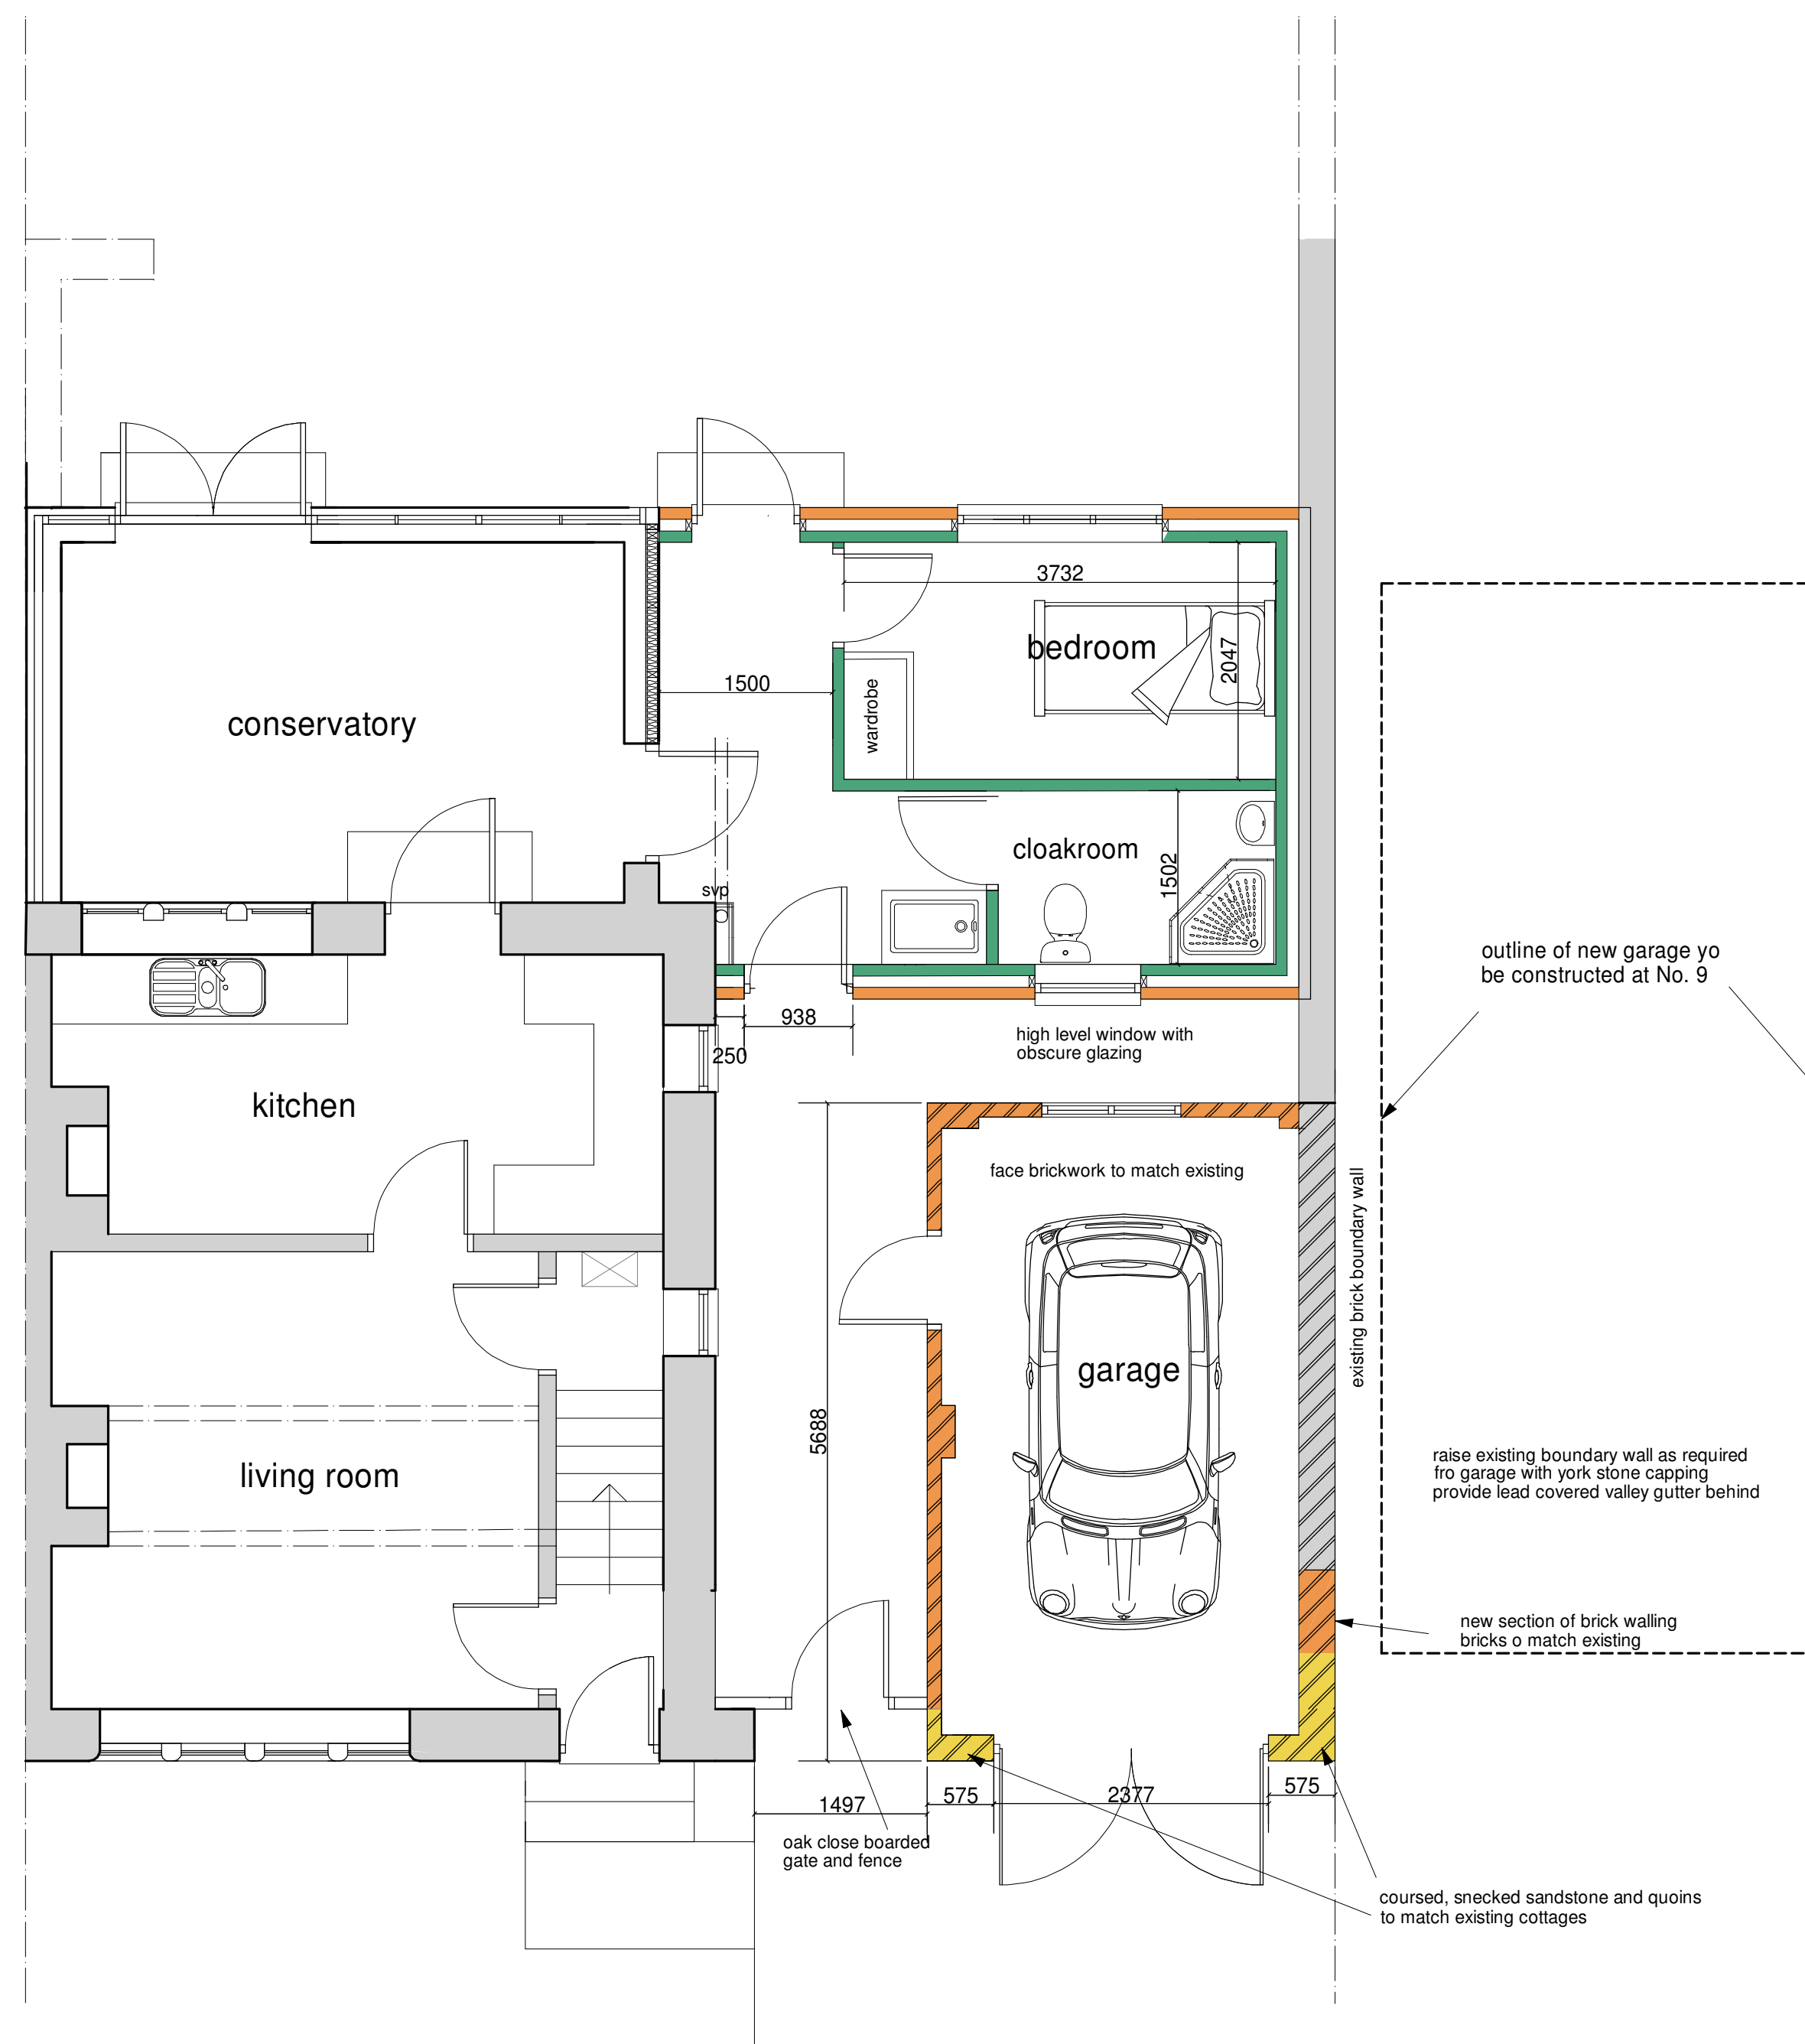

FLOOR PLAN

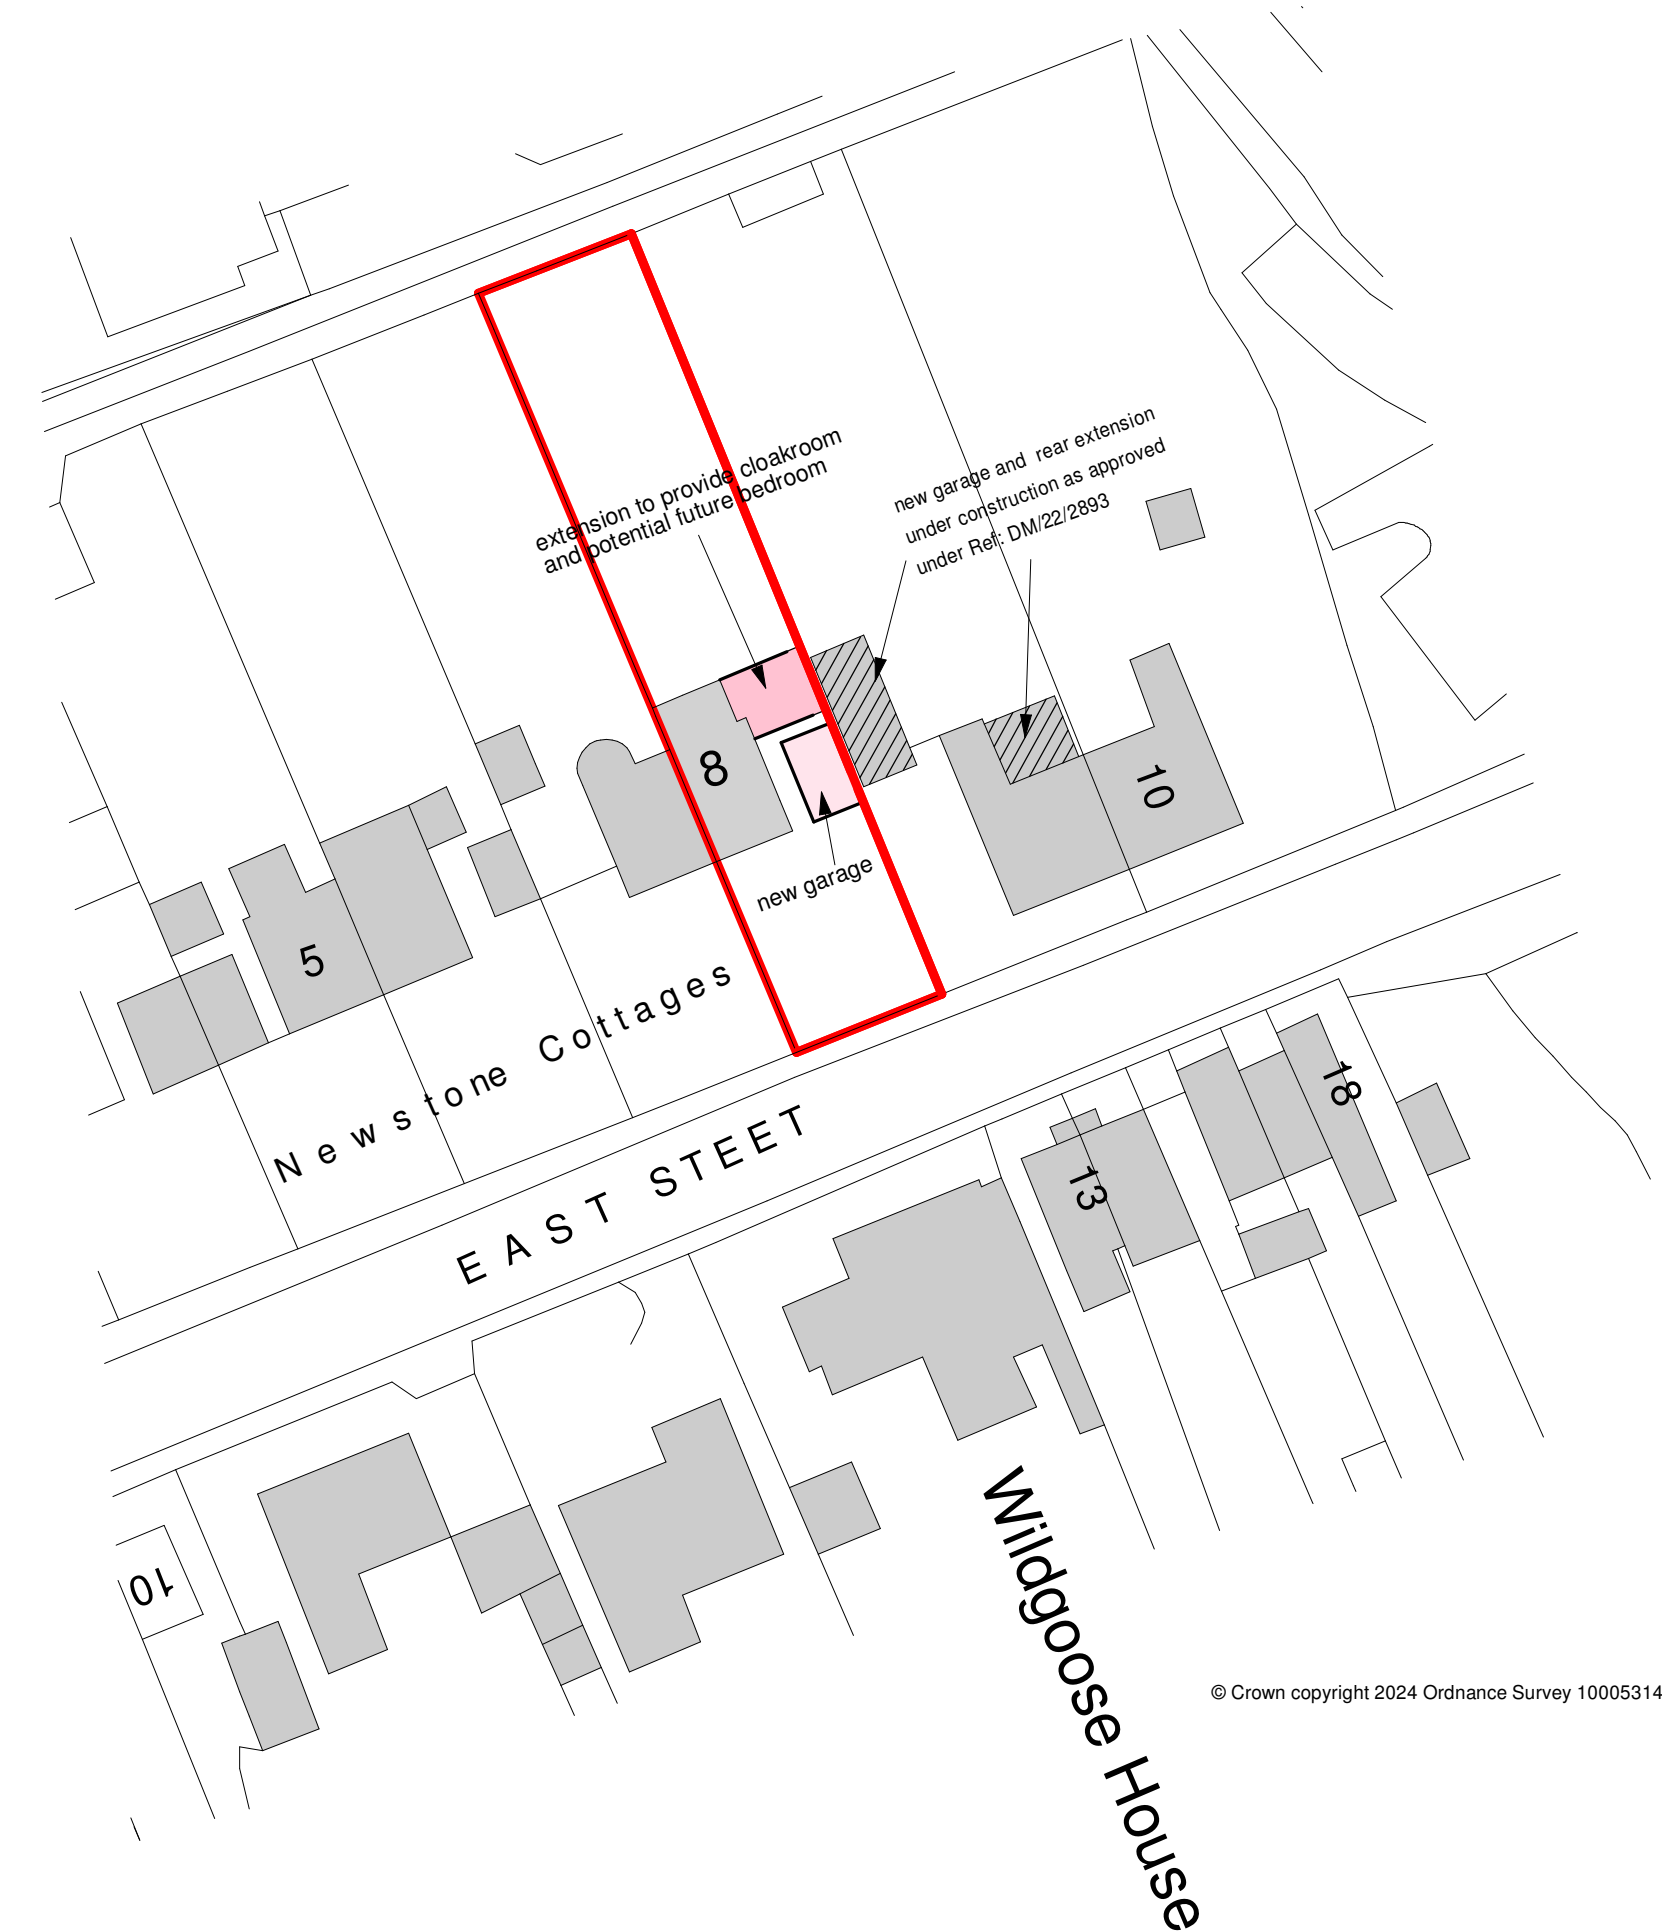

BLOCK & LOCATION PLAN

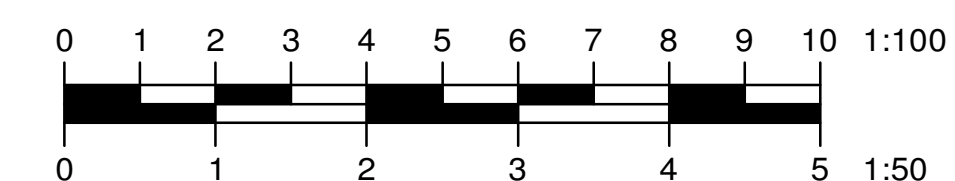 

A	Date	Revisions
© copyright		
Les Humphrey Associates Architecture Chartered Surveyors Designers		

The Studio - The Rocks
Ivy Dene Lane
Ashurst Wood
West Sussex RH19 3TN
telephone: 01342 315206 fax: 01342 313984
email: les@leshumphreyassociates.co.uk



Client
MR & MRS B. LILES

Job Title
8, Newstone Cottages,
East Street,
Turners Hill,
West Sussex,
RH10 4PU

Drawing Title
Proposed Alterations and
Extension to Provide
Ground Floor Cloakroom
and Additional Room for
Bedroom use when Required

Scale 1: 50 & 1: 100 & 1: 500 printed @A1

Date 12-02-2025 Drawn by I.a.h.

Drg. No.	40324-04	Rev
----------	----------	-----