




Barn East Elevation

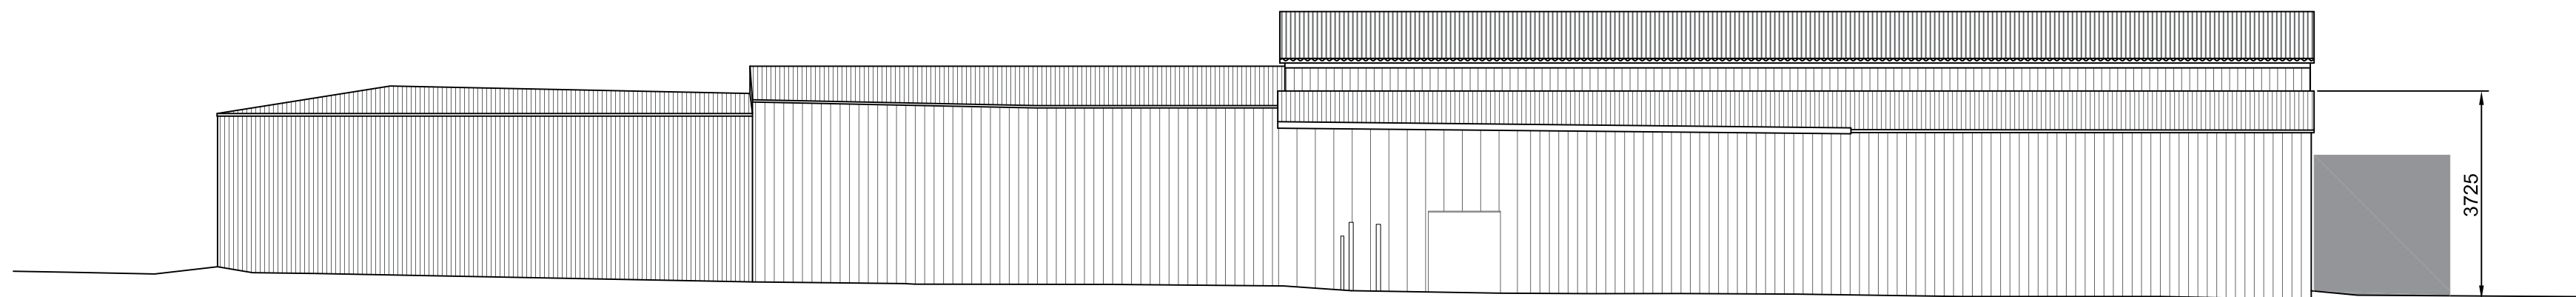

Barn West Elevation

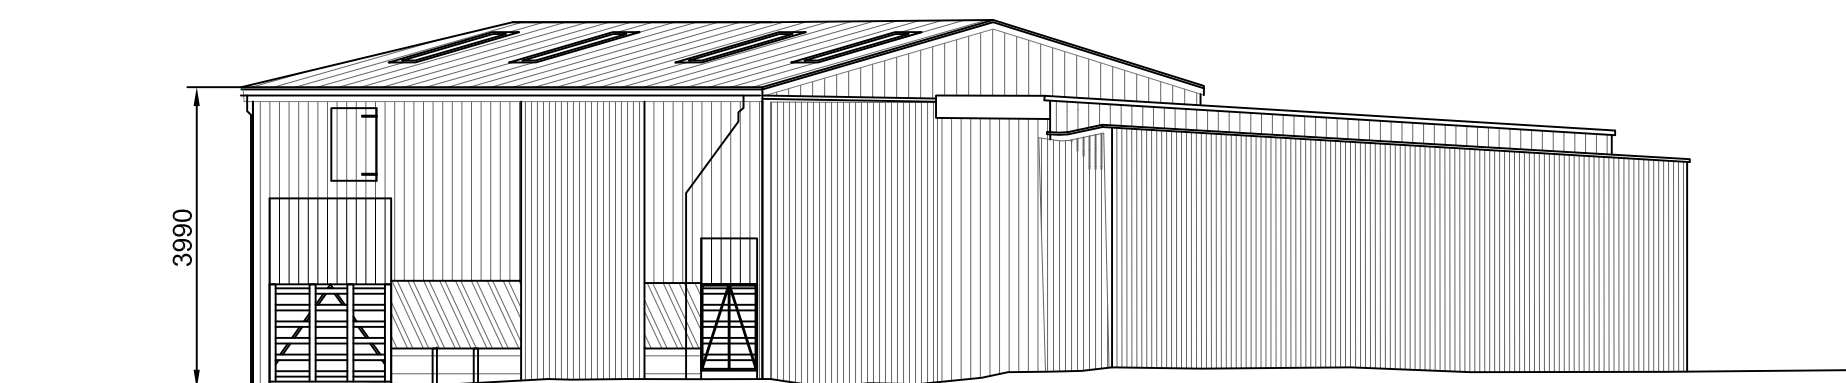

Barn North Elevation

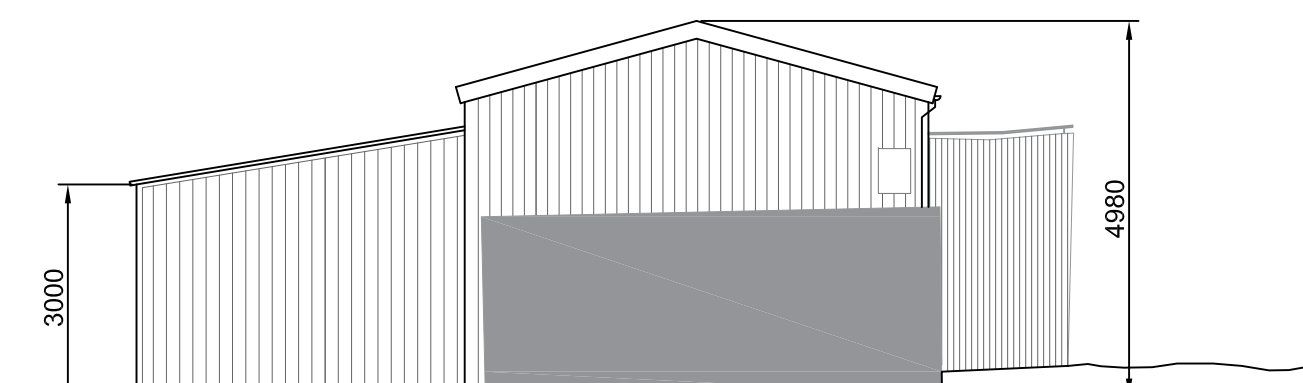


Barn South Elevation



ORDNANCE SURVEY DATA IS REPRODUCED WITH PERMISSION
©CROWN COPYRIGHT LICENCE No. 100039456

THIS DRAWING IS FOR PLANNING PURPOSES ONLY. WHERE
RELEVANT, SIGNIFICANT HAZARDS HAVE BEEN IDENTIFIED ON
THE DRAWING. HAZARDS WHICH SHOULD BE OBVIOUS TO A
COMPETENT CONTRACTOR OR ARE UNFORESEEABLE HAVE
NOT BEEN IDENTIFIED.
DO NOT SCALE FOR CRITICAL DIMENSIONS.

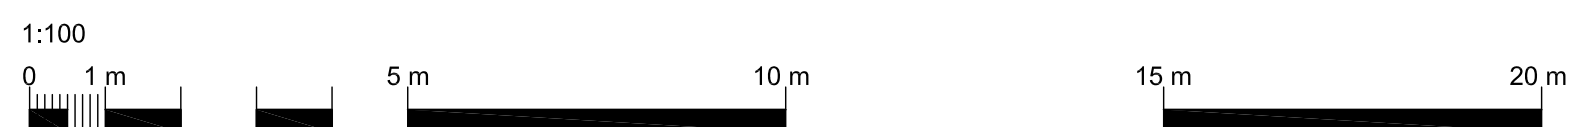

© Acorus Rural Property Services Ltd.

PROJECT EXISTING BUILDING
ADDRESS BARN SW OF PAKYNS HOUSE
POSTCODE BN6 9ER
FOR COUCHMAN
DRAWING NO. COUCHMAN EX 20-01
SCALE A1 - 1:100 DATE: 02/07/20 DRAWN BY EB



Chartered Surveyors and Planning Consultants
The Old Market Office, 10 Risbygate Street, Bury St Edmunds IP33 3AA
01284 753271 www.acorus.co.uk