




South Elevation

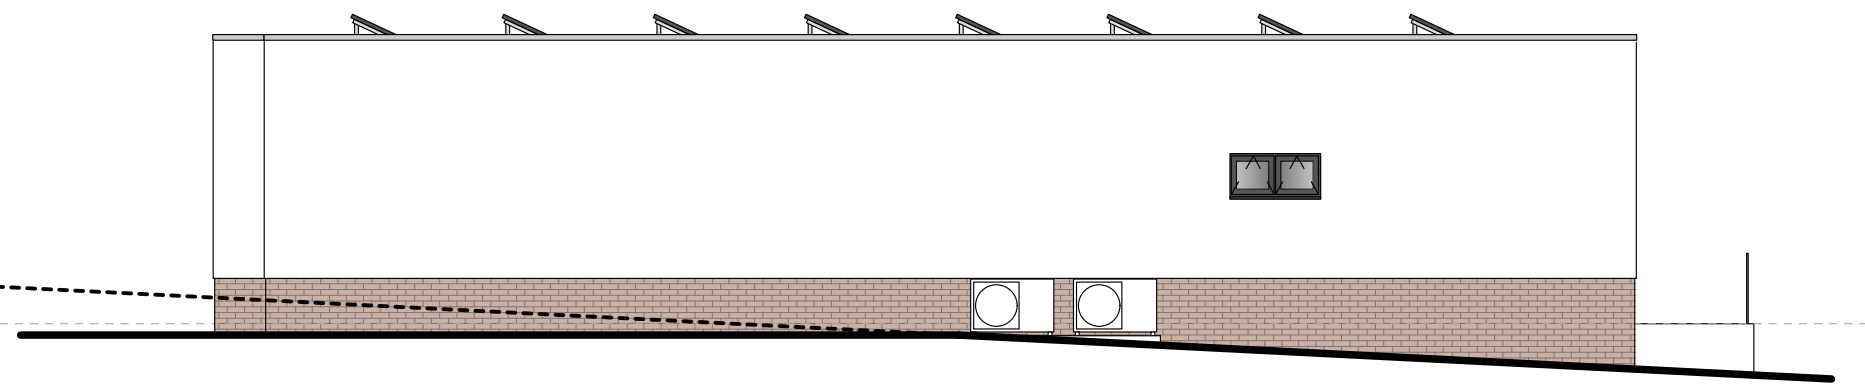

West Elevation

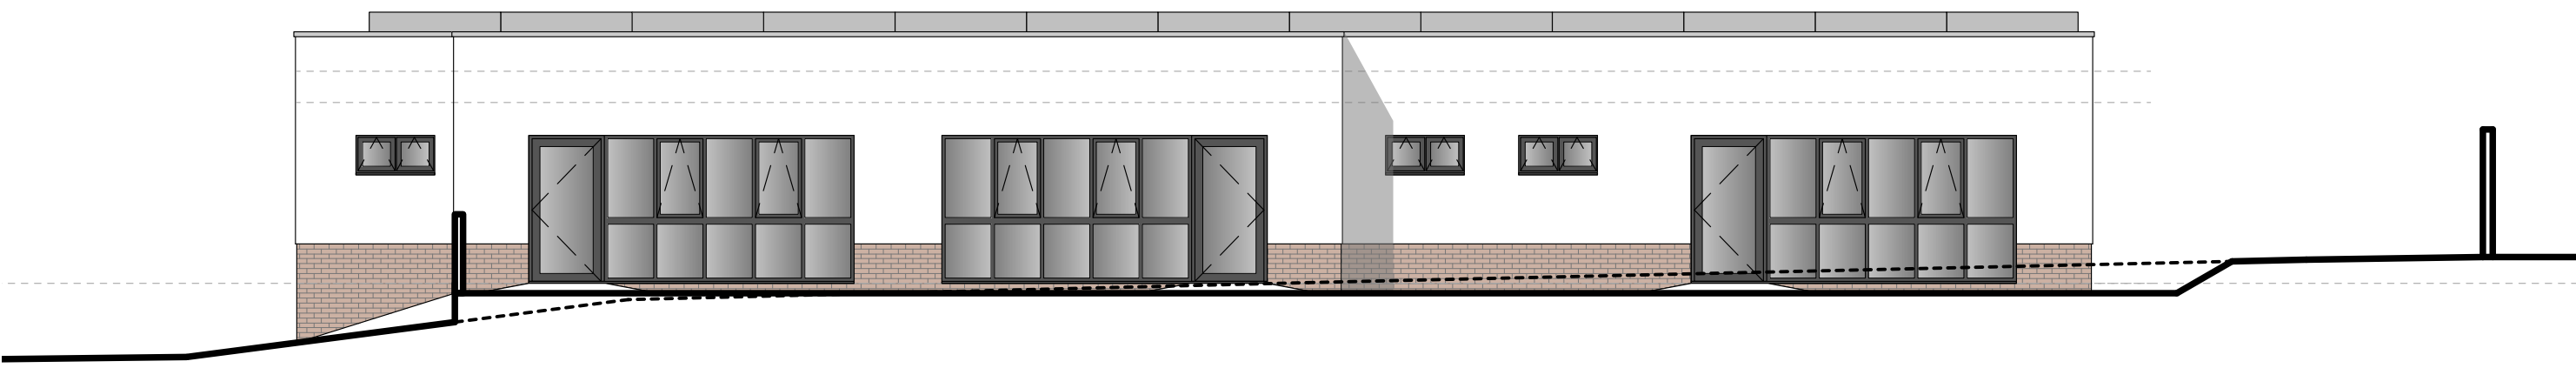

North Elevation

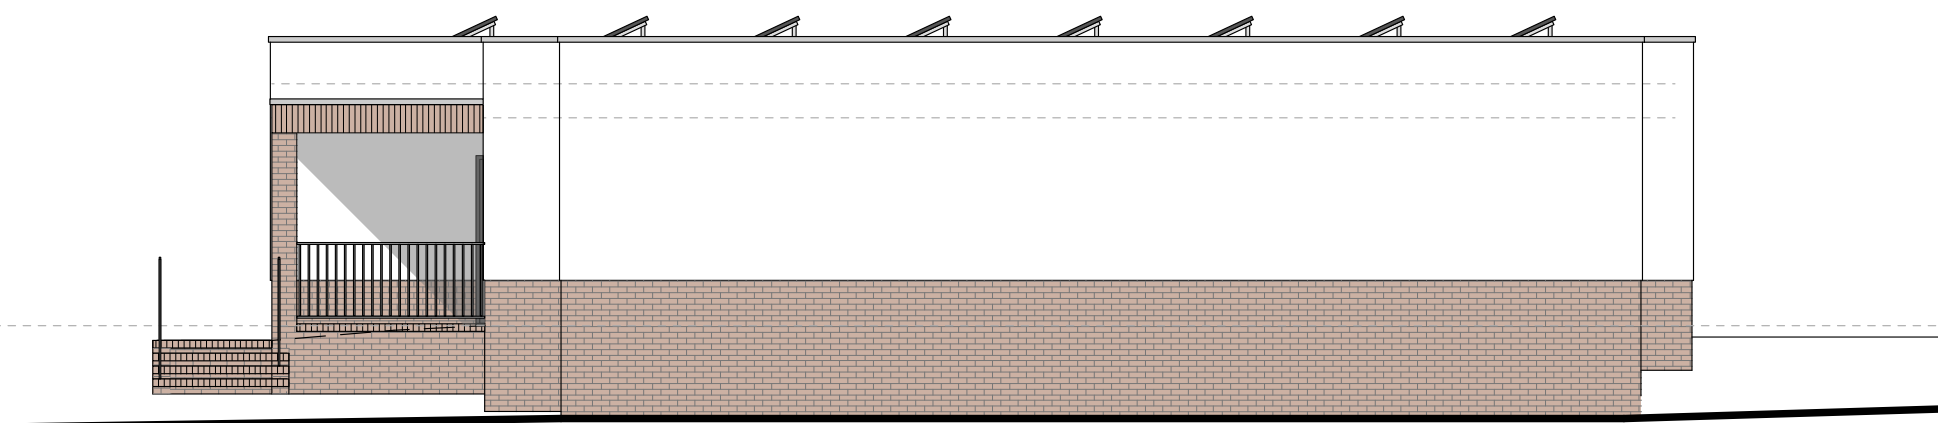

East Elevation

Revisions		
-	25/03/2026	First issue
A	16/03/2026	Updated



Client
St Joseph's Catholic Primary
School
Project address
St Joseph's Catholic Primary
School Hazelgrove Road,
Haywards Heath RH16 3PQ
Project description
Nursery Classrooms

Drawing title
Proposed Elevations and Sections

Job N°	Drawing N°	Revision
3514	07	A

Scale 1:100 @ A1



Proposed Elevations and Sections