


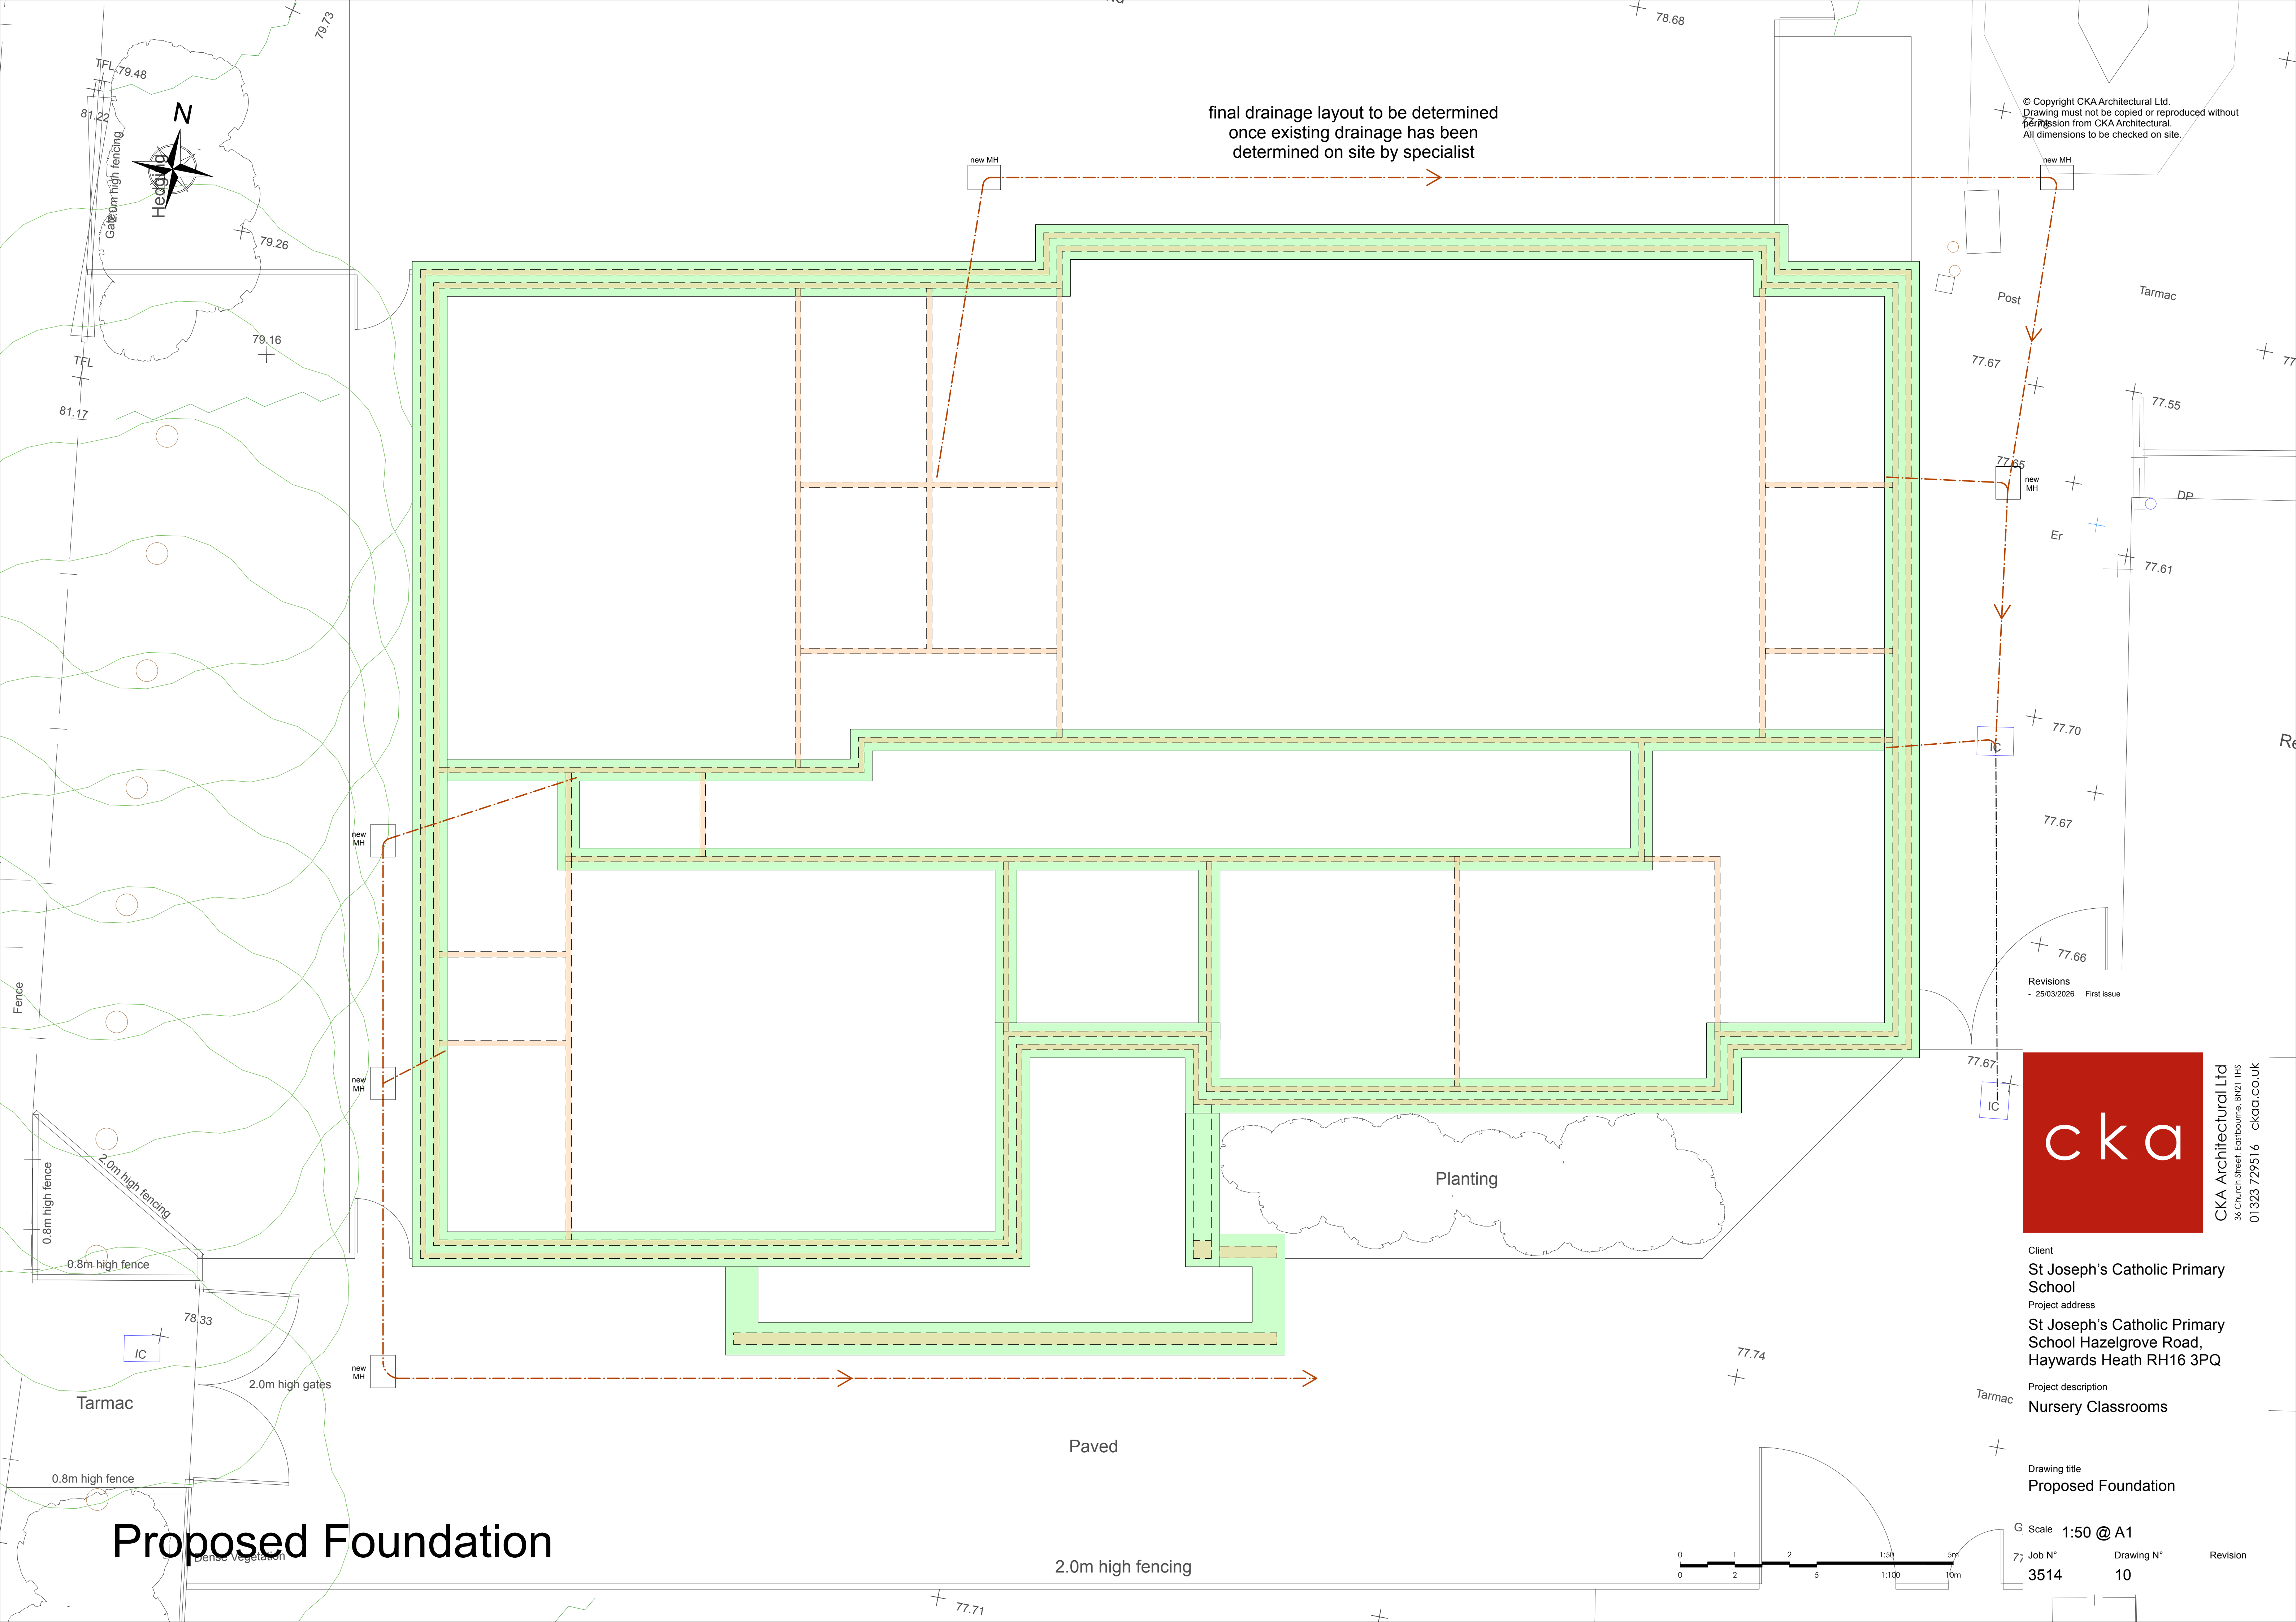

final drainage layout to be determined
once existing drainage has been
determined on site by specialist

© Copyright CKA Architectural Ltd.
Drawing must not be copied or reproduced without
permission from CKA Architectural.
All dimensions to be checked on site.

Revisions
- 25/03/2026 First issue




CKA Architectural Ltd
36 Church Street, Eastbourne, BN21 1HS
01323 729516 cka.co.uk

Client
St Joseph's Catholic Primary School
Project address
St Joseph's Catholic Primary School Hazelgrove Road, Haywards Heath RH16 3PQ
Project description
Nursery Classrooms

Drawing title
Proposed Foundation

Scale 1:50 @ A1

Job N° 3514
Drawing N° 10
Revision

 

Proposed Foundation

Paved


2.0m high fencing

0.8m high fence
2.0m high fencing
0.8m high fence

Tarmac

0.8m high fence

Dense Vegetation

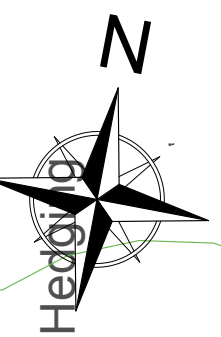

Hedge

Tarmac

Post

DP

Er

Re

IC

IC

Tarmac

+

77.74

77.66

77.67

77.70

77.65

77.67

77.55

77.61

79.16

79.26

TFL 79.48

81.22

81.17

TFL

77.71

78.68