


© this drawing and the building works depicted are the copyright of idp and may not be reproduced or amended except by written permission. no liability will be accepted for amendments made by other persons.

all dimensions to be checked on site and architect notified of any discrepancies prior to commencement.
do not scale.


any and all elements relating to the fire safety of the building will require separate confirmation and approval by a fully accredited fire engineering consultant who has to be appointed by the Client.

PLOT NUMBER	PLOT NAME	PLOT POSITION	PLOT HANDING
141	Newby	DETACHED	As
187	Newby	DETACHED	As
190	Newby	DETACHED	As
201	Newby	DETACHED	As
204	Newby	DETACHED	As
212	Newby	DETACHED	As

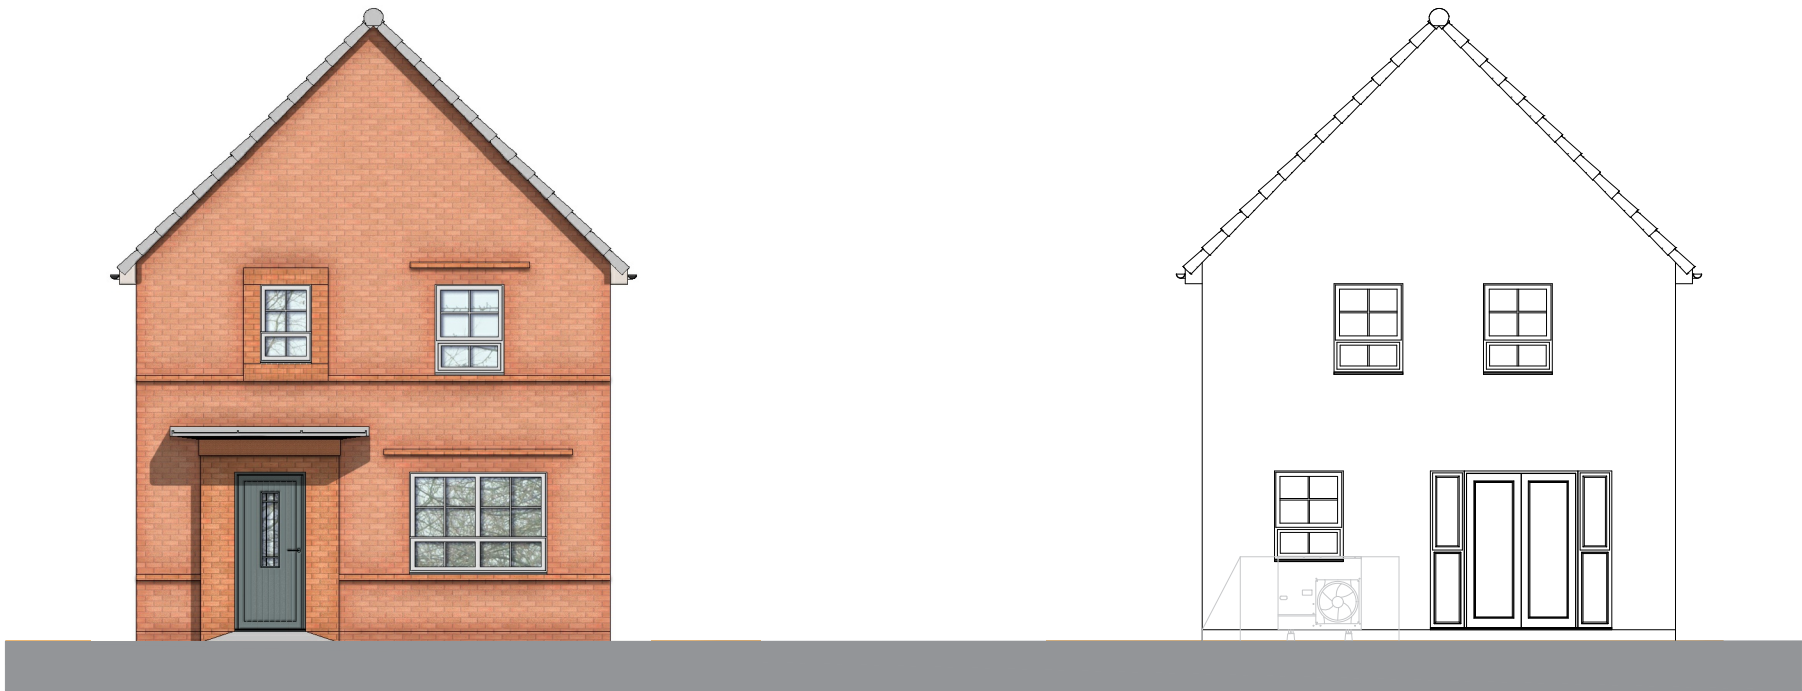

Front Elevation

Rear Elevation

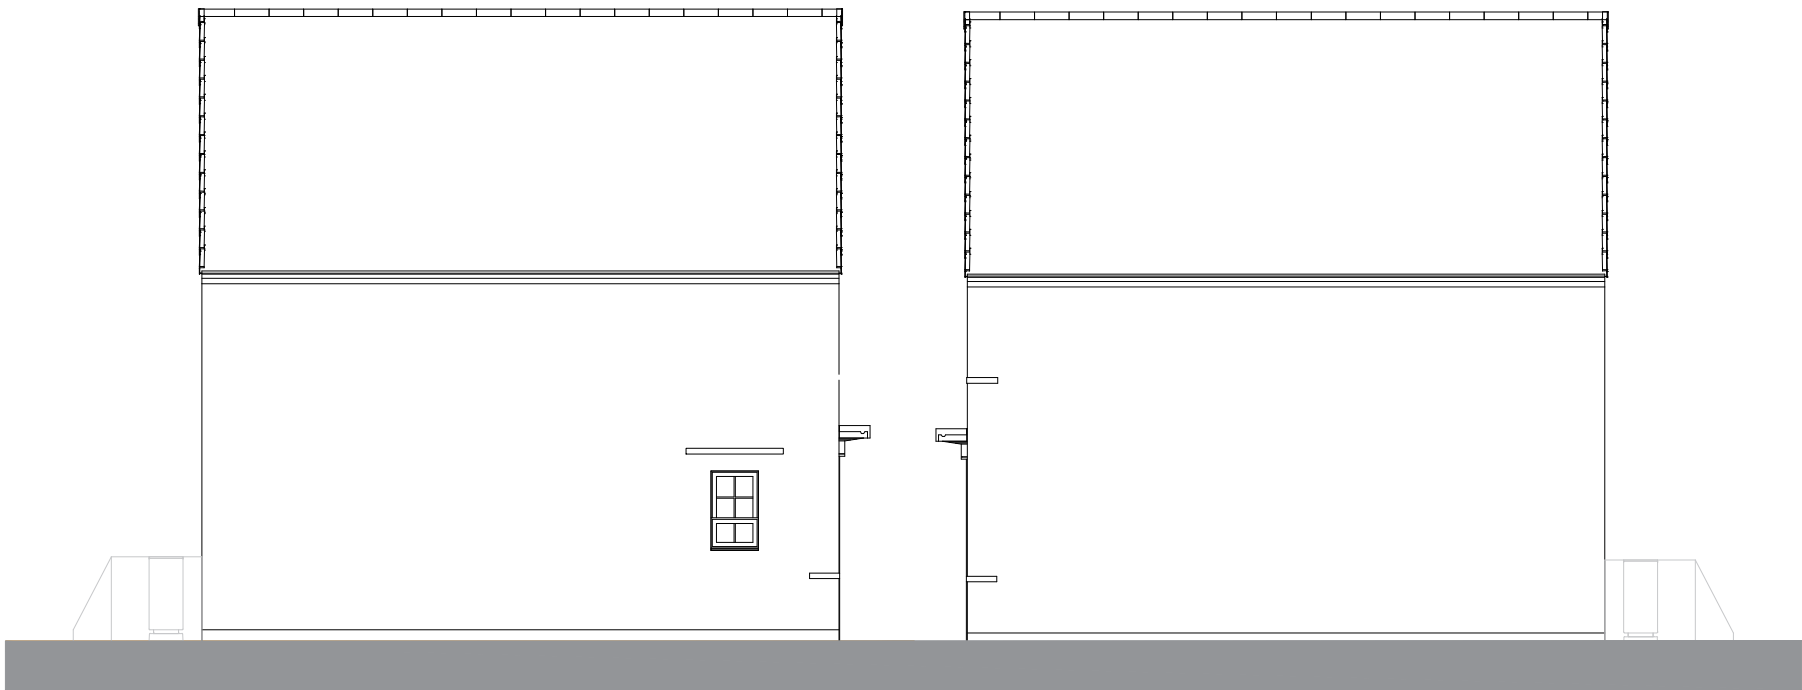

Side Elevation

Side Elevation

A	19.12.25	Updated to suit layout changes	AT	KL
rev:	date:	comment(s):	name:	check:



ARCHITECTS.
URBAN DESIGNERS.
PROJECT MANAGERS.
LANDSCAPE ARCHITECTS.
WE ARE IDP.

status:	PLANNING	RIBA Stage:	3
client:	Barratt Redrow		
job:	Hurst Farm		
title:	Newby Elevations		
drawn:	TJ	date:	28.11.25
checked:	DZ	scale @ a3:	1:100

HXXX-IDP-ZZ-XX-DR-UD-203119-P02-Newby Elevations

IDP GROUP 27 SPON STREET COVENTRY CV1 3BA
T: +44 (0)24 7652 7600 E: info@idpgroup.com
www.weareidp.com