




Front Elevation

Side Elevation

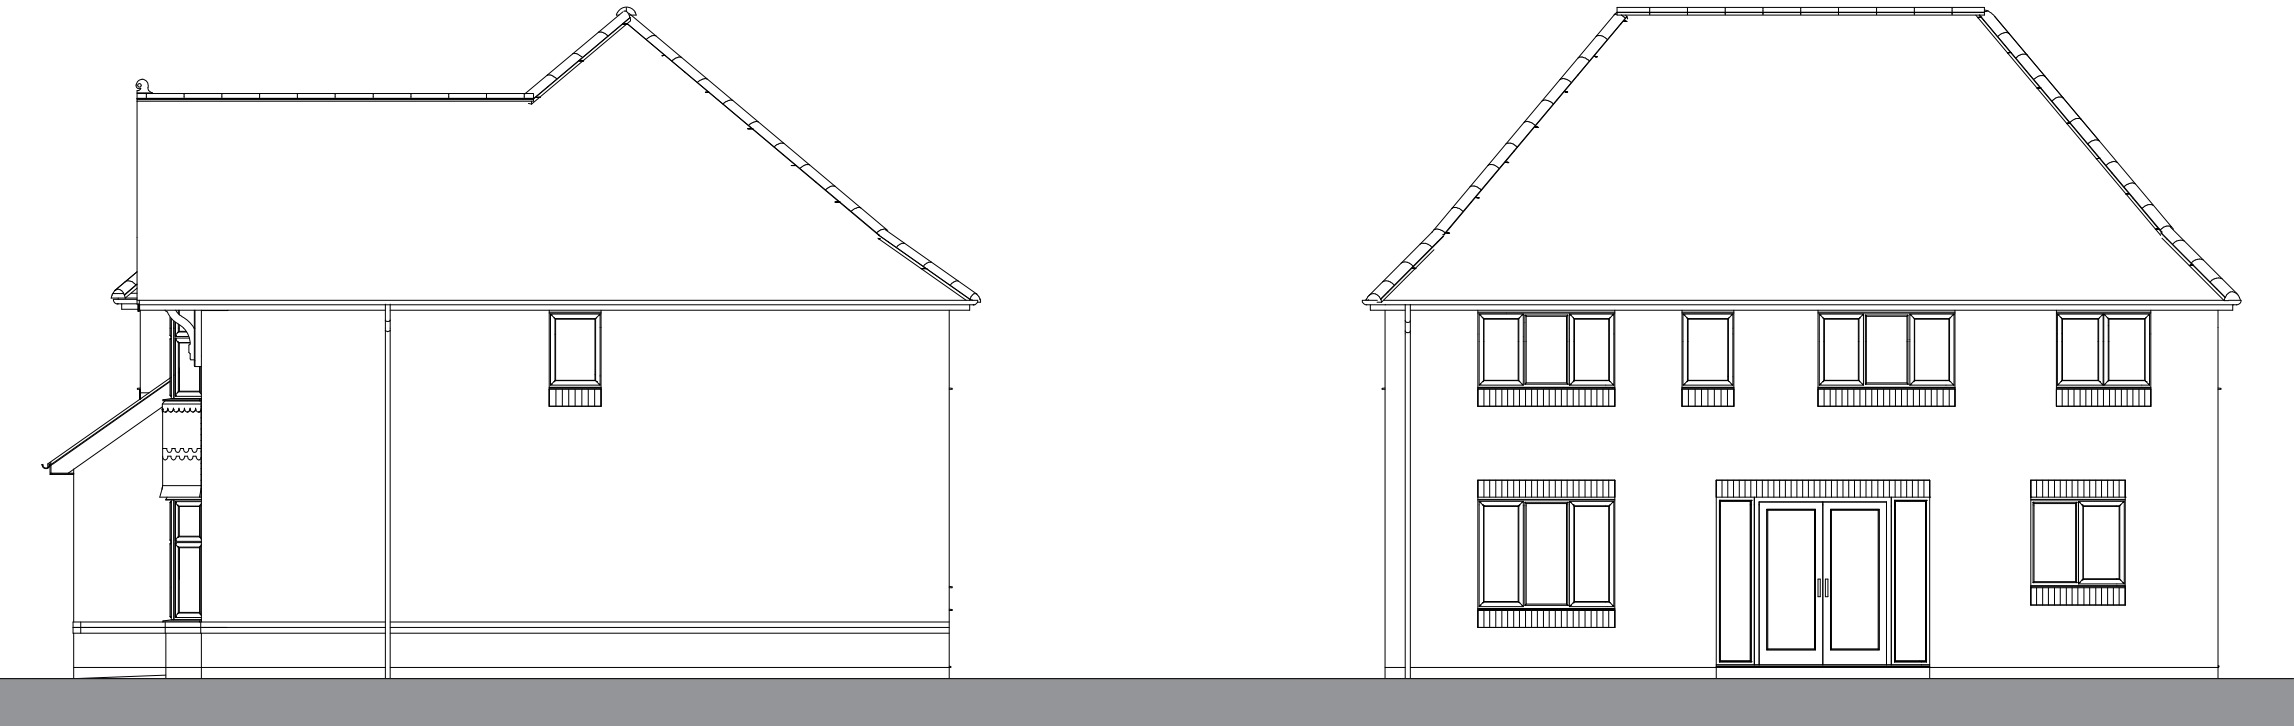

Rear Elevation

Side Elevation

© this drawing and the building works depicted are the copyright of idp. and may not be reproduced or amended except by written permission. no liability will be accepted for amendments made by other persons.

all dimensions to be checked on site and architect notified of any discrepancies prior to commencement.
do not scale.

any and all elements relating to the fire safety of the building will require separate confirmation and approval by a fully accredited fire engineering consultant who has to be appointed by the Client.

notes:

9	Hampstead	DETACHED	Opp
12	Hampstead	DETACHED	Opp
22	Hampstead	DETACHED	Opp
325	Hampstead	DETACHED	As
334	Hampstead	DETACHED	Opp
345	Hampstead	DETACHED	Opp

A	19.12.25	Updated to suit layout changes	AT	KL
rev:	date:	comment(s):	name:	check:



ARCHITECTS.
URBAN DESIGNERS.
PROJECT MANAGERS.
LANDSCAPE ARCHITECTS.
WE ARE IDP.

status:	PLANNING	RIBA Stage:	3
client:	Barratt Redrow		
job:	Hurst Farm		
title:	Hampstead Elevations V1		
drawn:	TJ	date:	28.11.25
checked:	DZ	scale @ a3:	1:100