


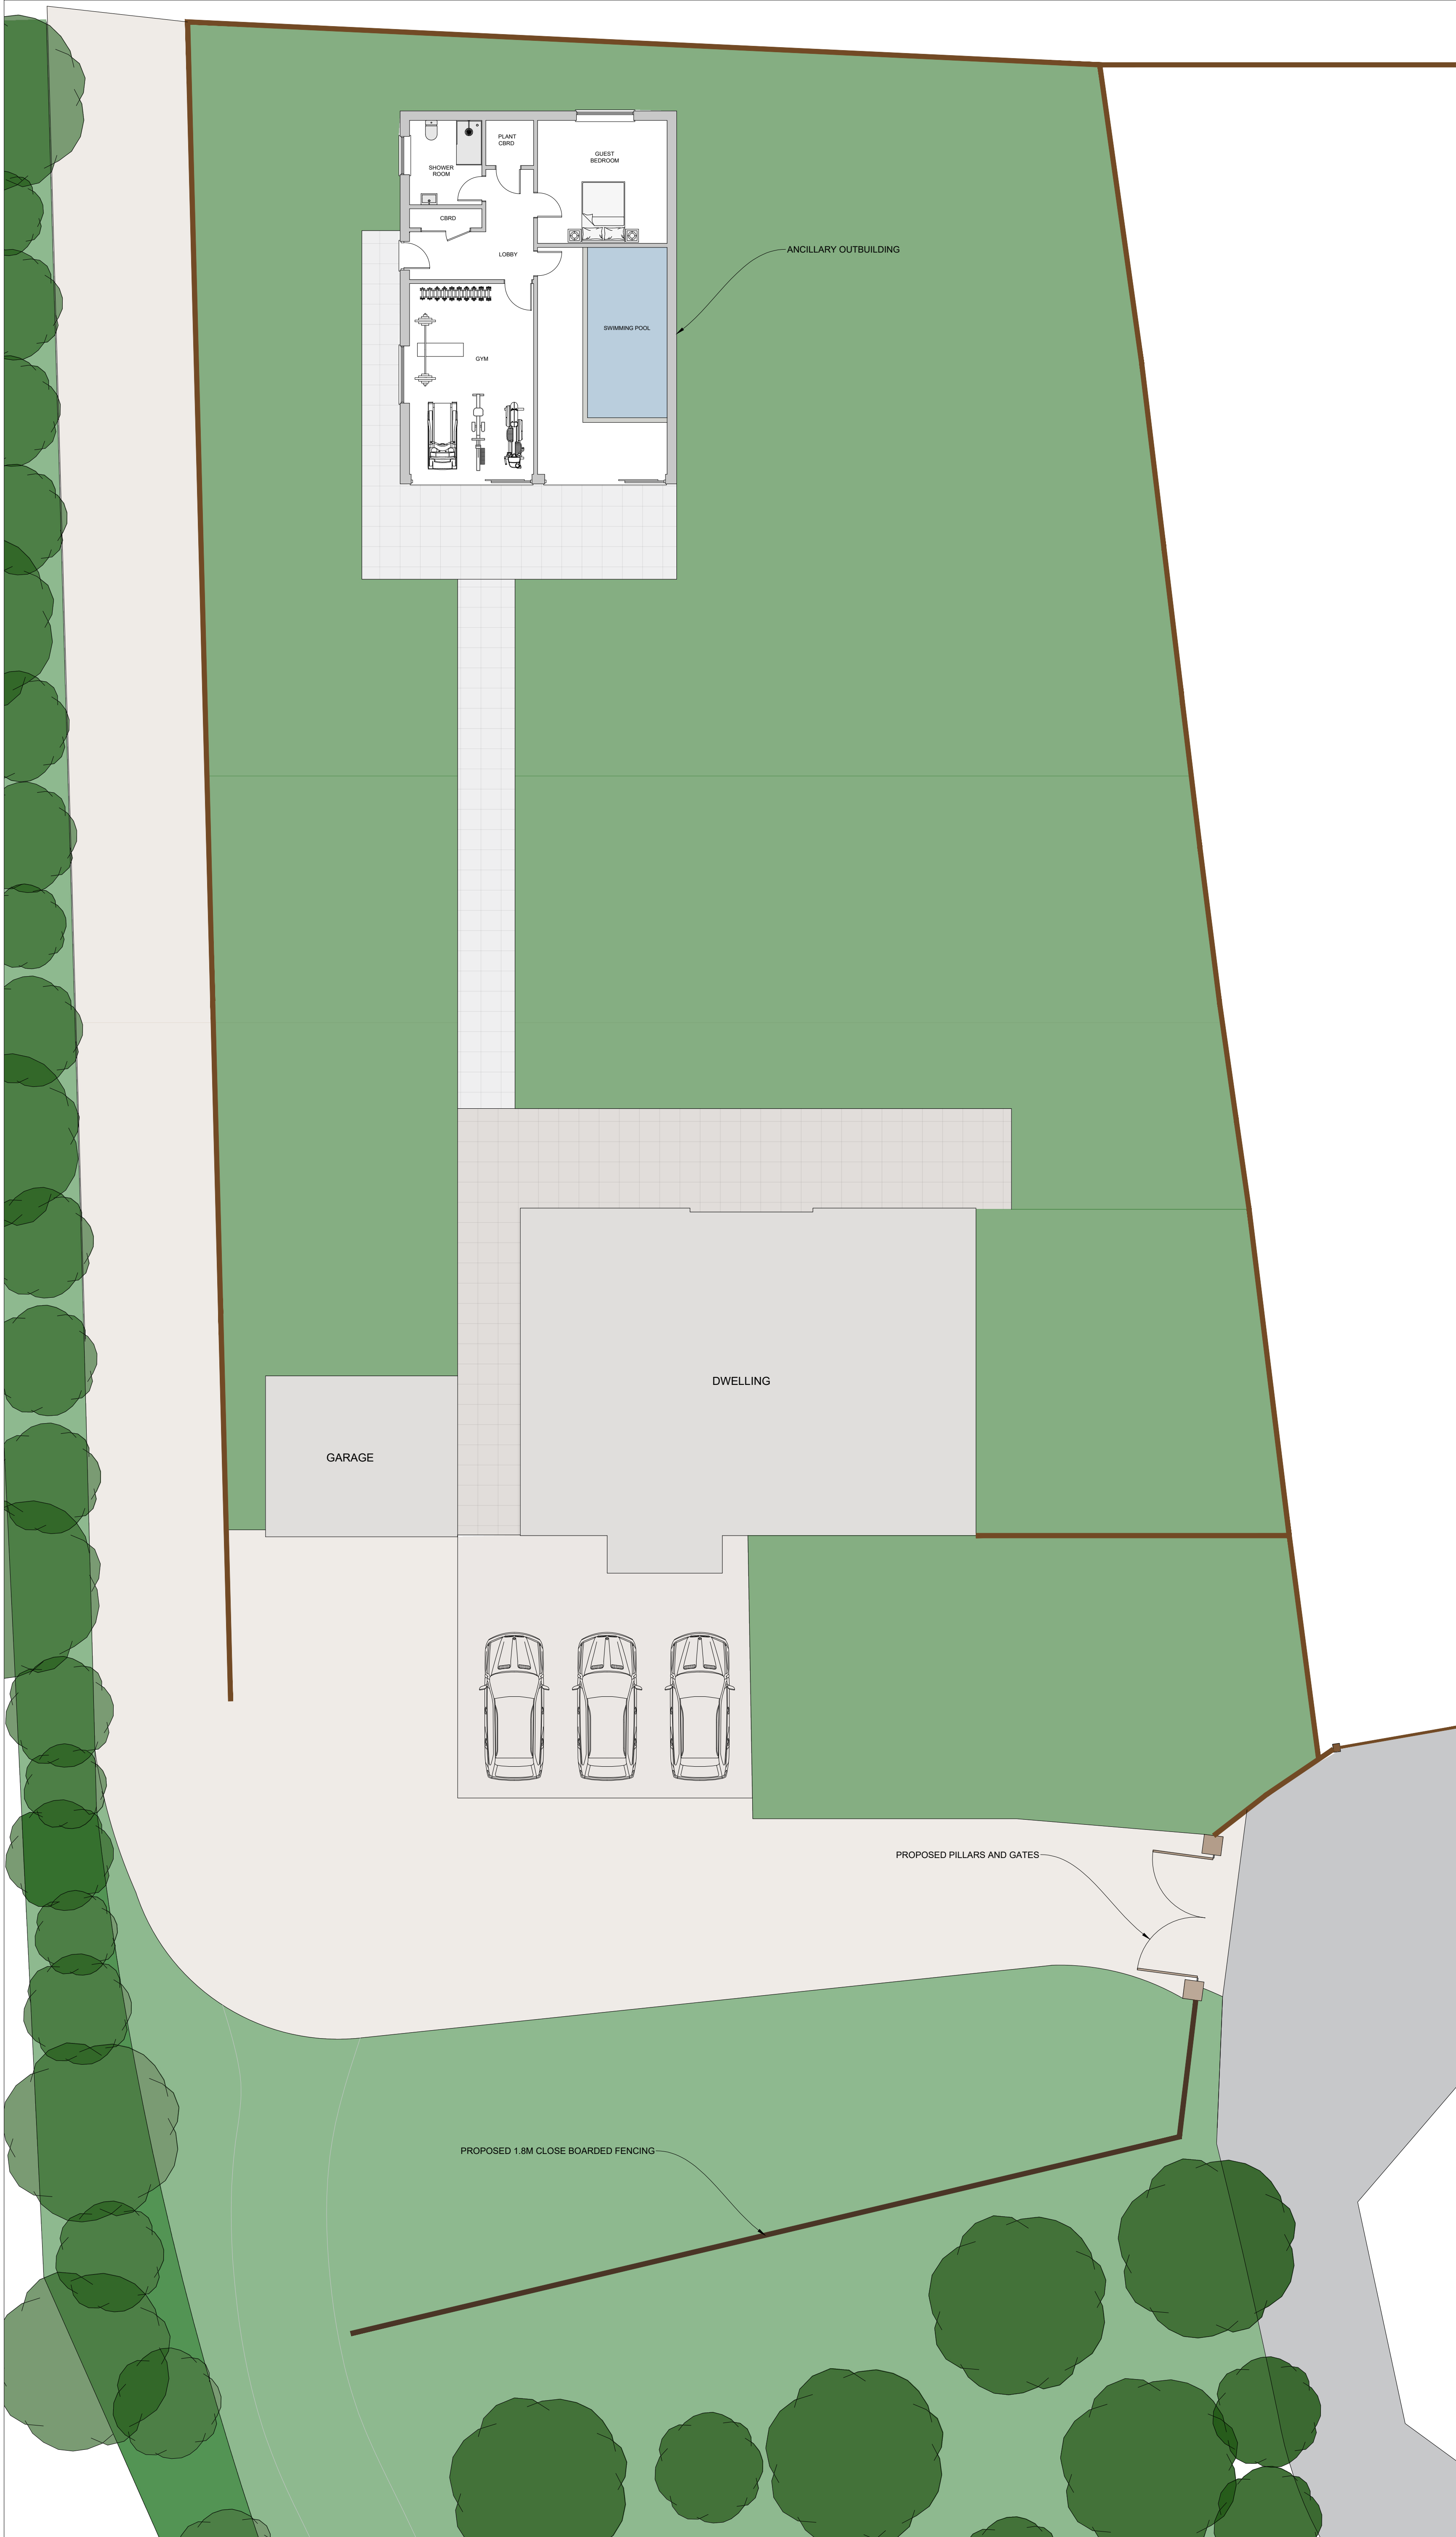

1:100

0

2m

4m

6m

Rev	Description	Date

These drawings have been prepared for the purpose of obtaining planning approval only

FOR PLANNING PERMISSION ONLY

LPS

Architecture

Phone: 01206 323603 Email: info@lpsgroup.co.uk

PROJECT

Ancillary Outbuilding, Boundary Fence and Gates

ADDRESS

6 Highfields, Brighton Road, Warringlid, RH17 5SY

TITLE

Proposed Part Site Plan

CLIENT

Haynes

DRAWN BY

JY

CHECKED BY

RY

DATE

26/01/26

SCALE

A1 @ 1:100

PROJECT NUMBER

LPS1244

DRAWING NUMBER

1.1

REV

00