



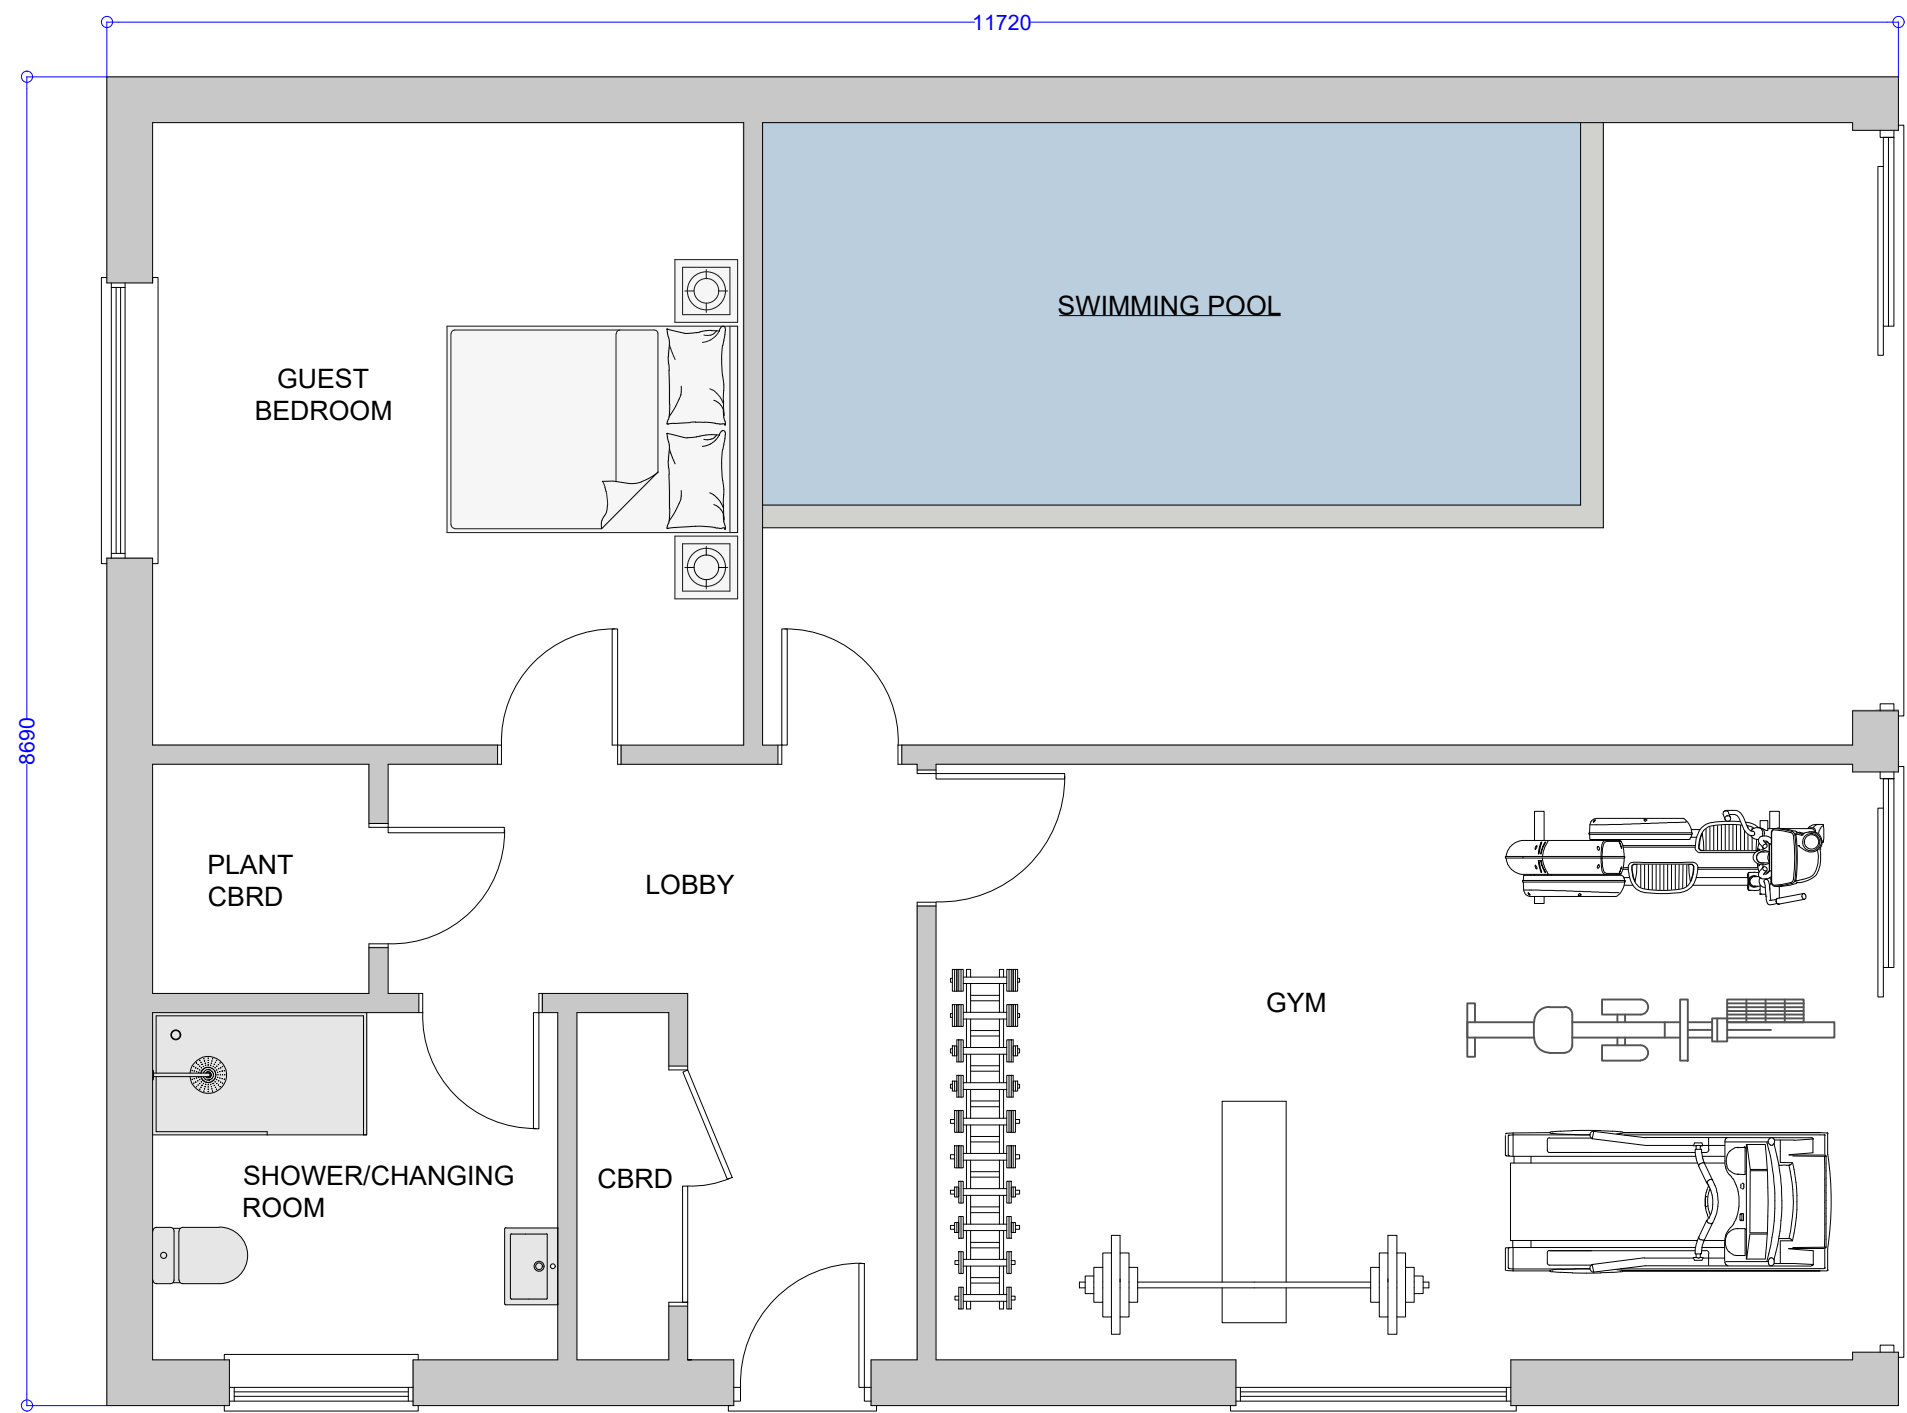


PROPOSED FLOOR PLAN

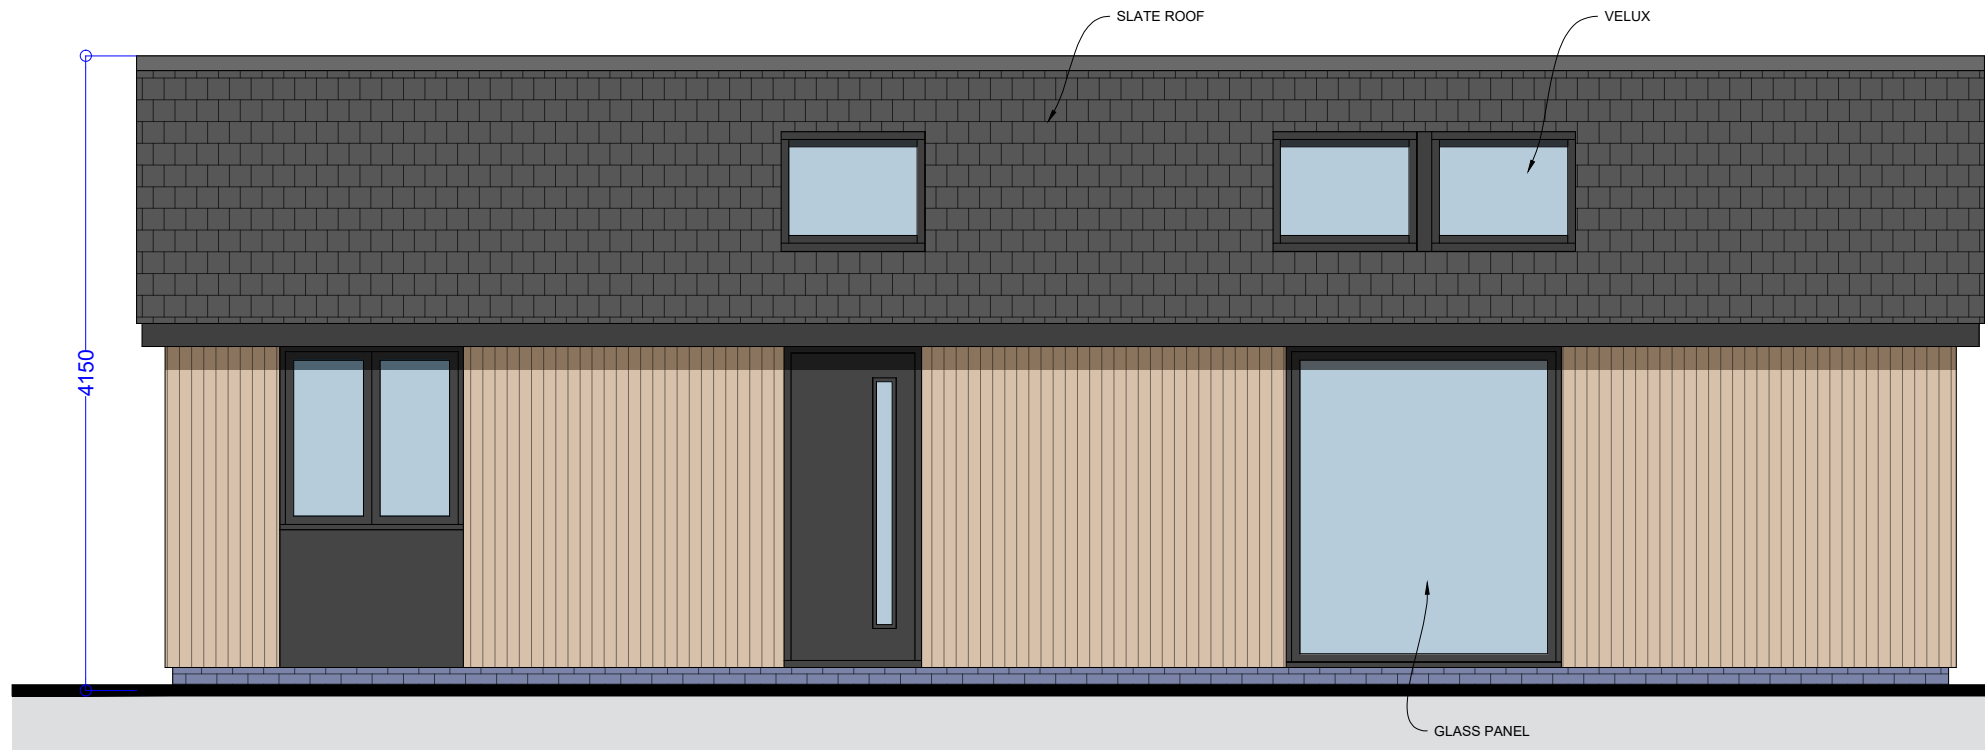


PROPOSED FRONT ELEVATION



PROPOSED SIDE ELEVATION

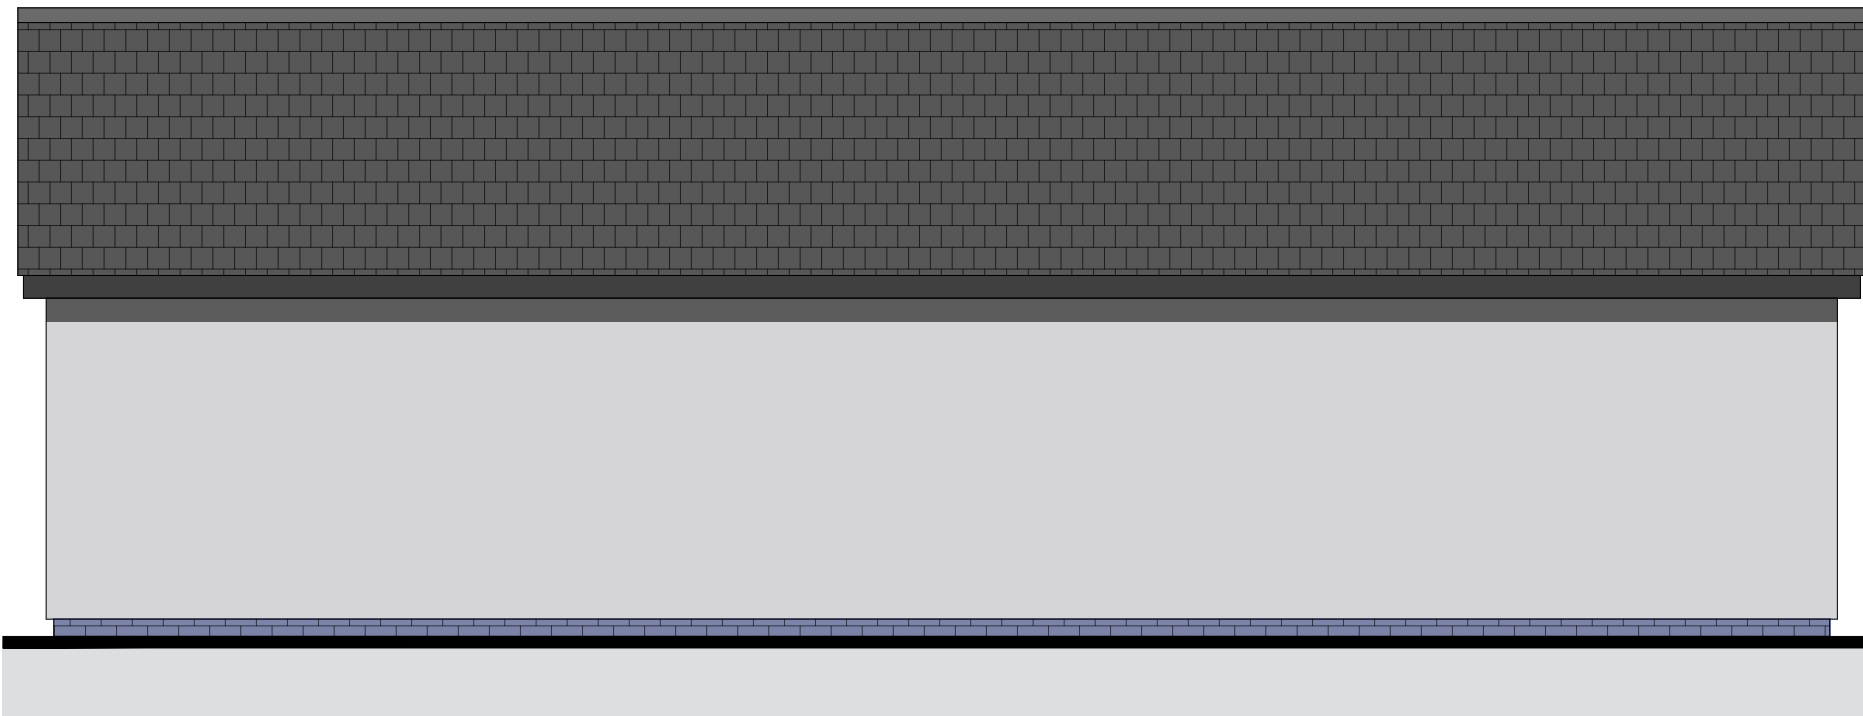

PROPOSED REAR ELEVATION

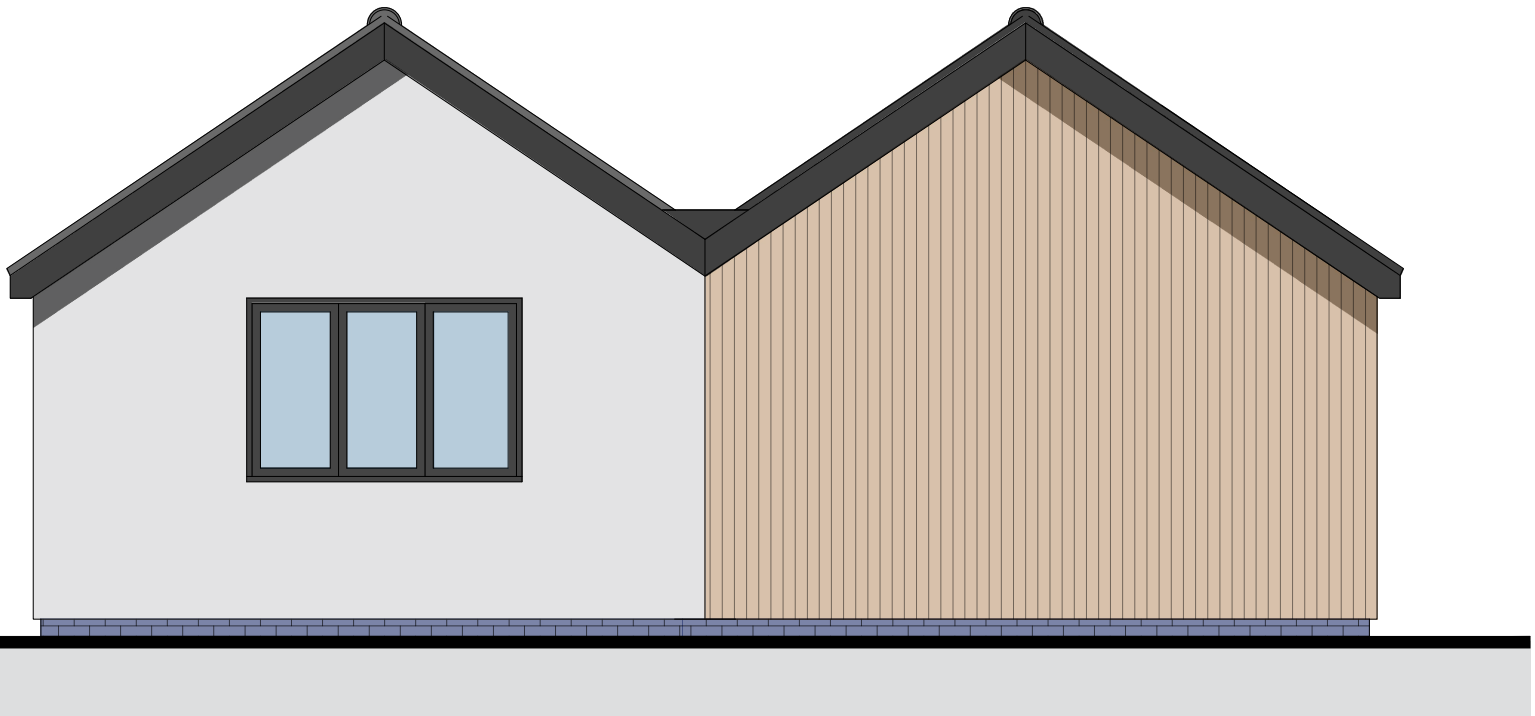

PROPOSED SIDE ELEVATION



Rev	Description	Date

- These drawings have been prepared for the purpose of obtaining planning approval only.
- All dimensions must be checked on site by the client and/or building contractor.
- The client is responsible for all matters relating to Party Wall Act 1996.
- Where existing drain runs are shown these are assumed only.
- The client is responsible for checking that boundaries are correct and proposals do not conflict with any restrictive covenants which may be in title deeds.
- All works to be executed to the satisfaction of the Local Authority and to comply with all current Building Regulations , Planning Requirements, British Standards and Codes of Practice.

LPS | Architecture

Phone: 01206 323603 Email: info@lpsgroup.co.uk

PROJECT

Ancillary
Outbuilding

ADDRESS

6 Highfields, Brighton
Road, Warringlid,
RH17 5SY

TITLE

Proposed Plans

CLIENT

Haynes

DRAWN BY JY	CHECKED BY RY	DATE 26/01/26
SCALE A1 1:50	PROJECT NUMBER LPS1244	
DRAWING NUMBER 1.0	REV 00	