


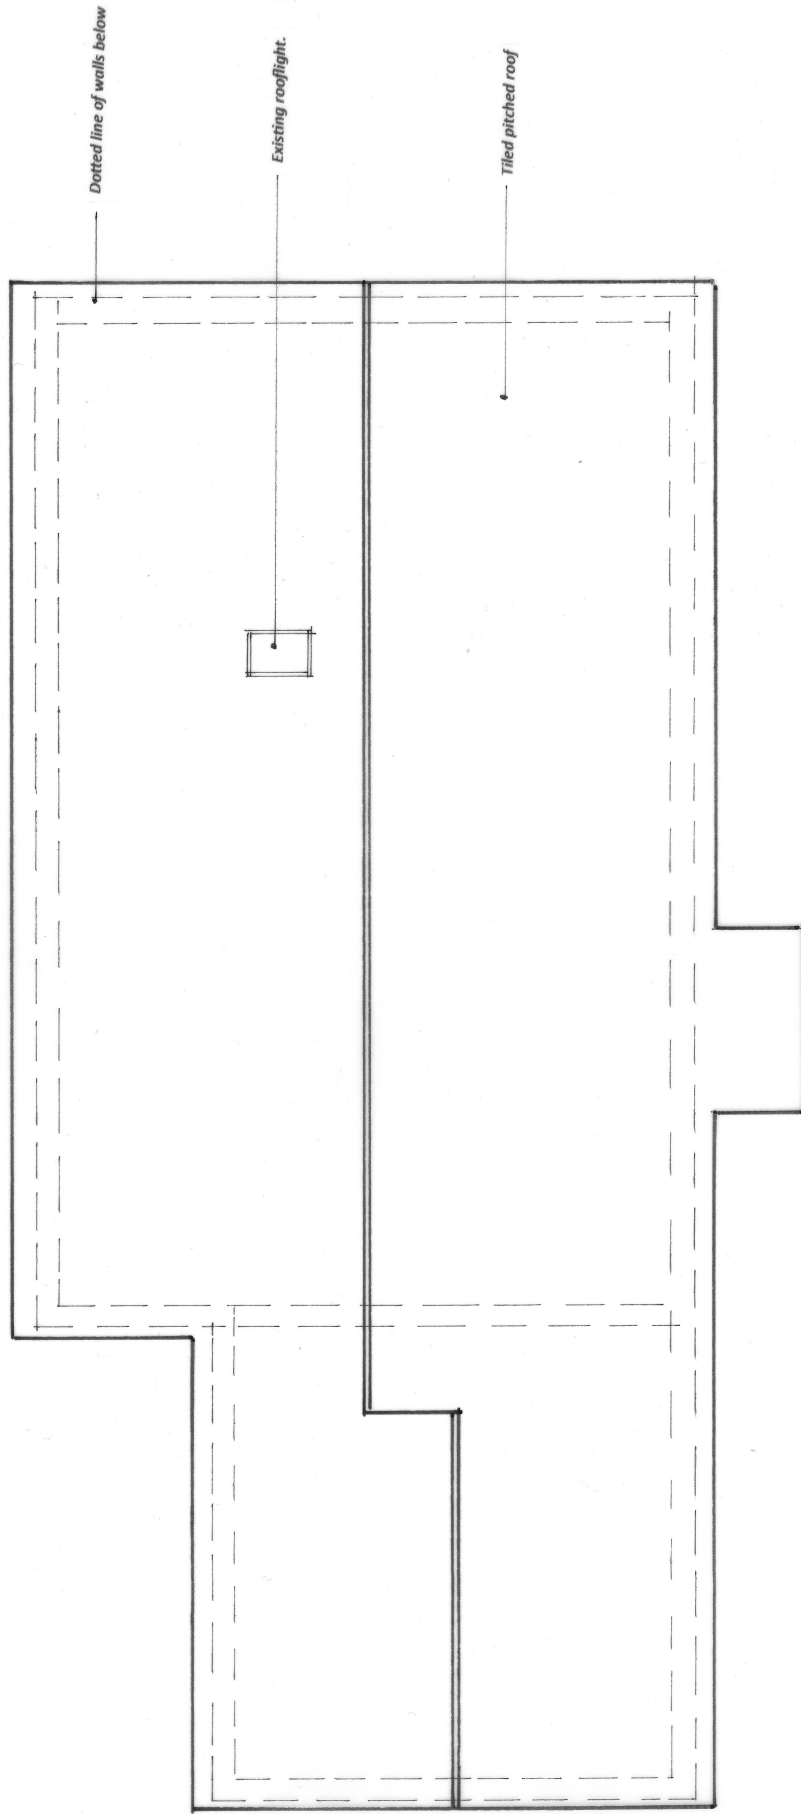

Existing Roof Plan

Existing Roof Plan.
Proposed single storey rear extension.
6, Oakenfield.
Burgess Hill.
West Sussex.
RH15 8SJ
Scale 1:100 @ A4. January 2026. Drawing number 1792025 / 04.