




Ground Floor 1:50

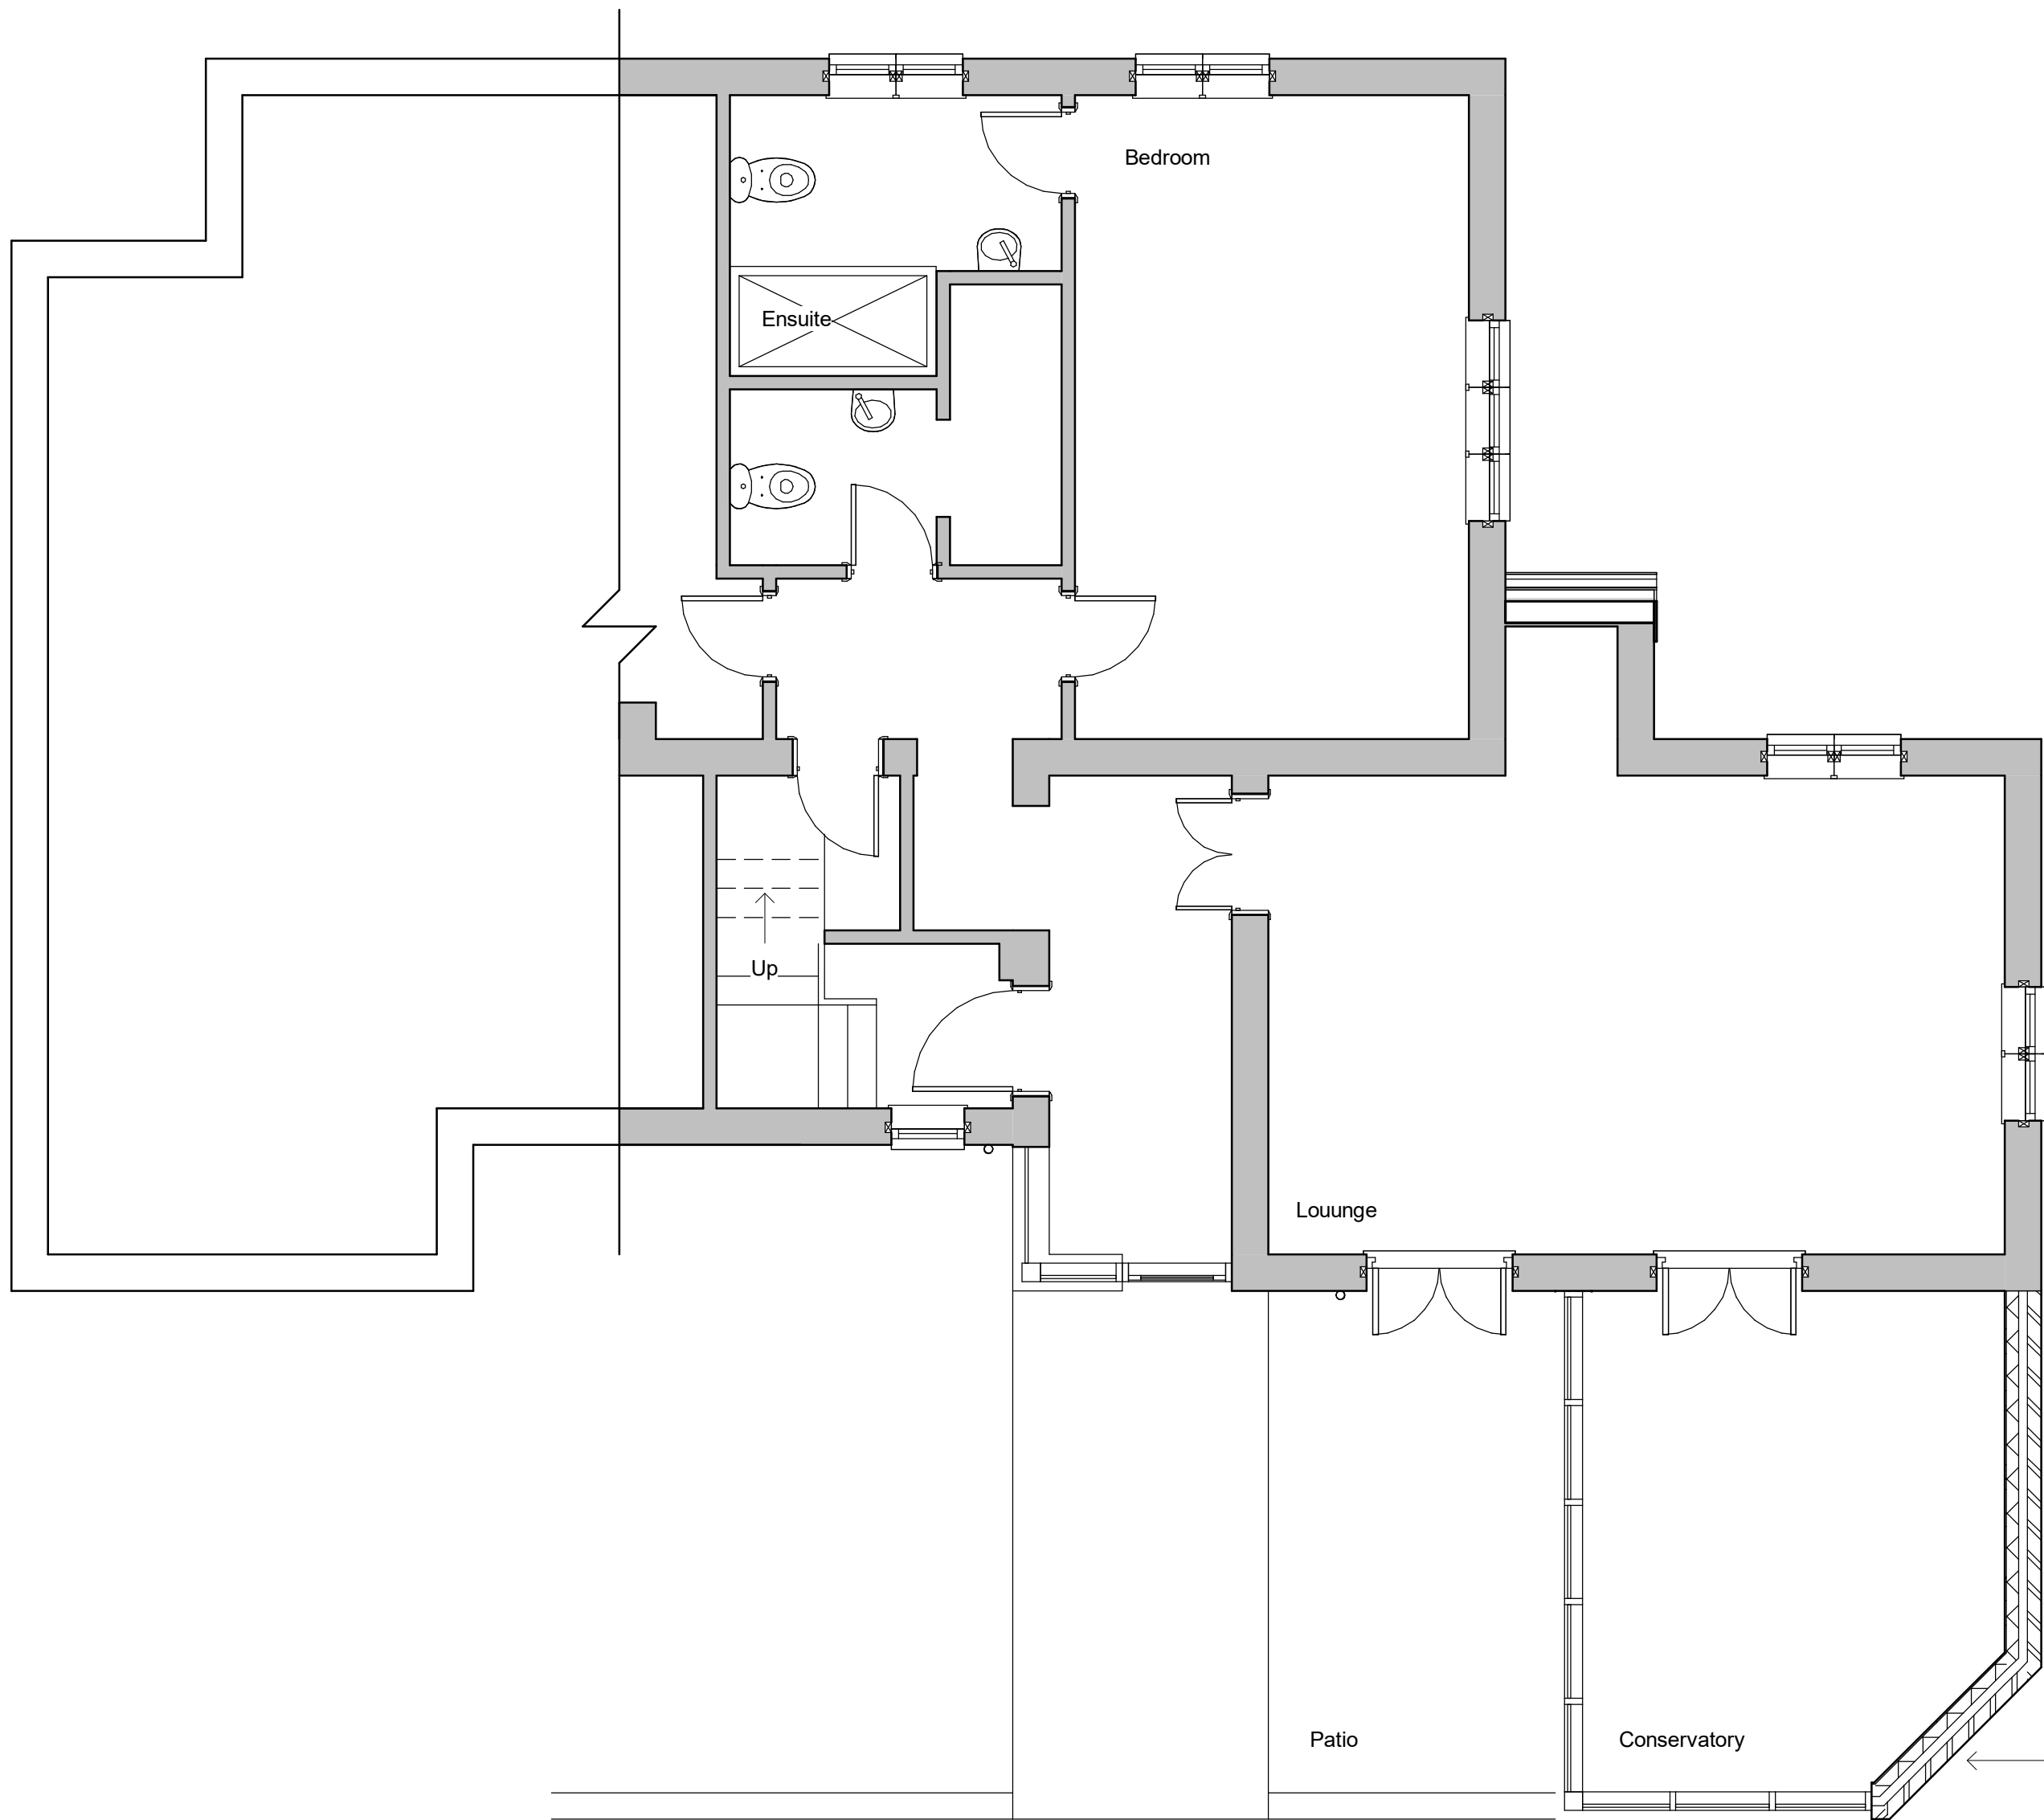

First Floor

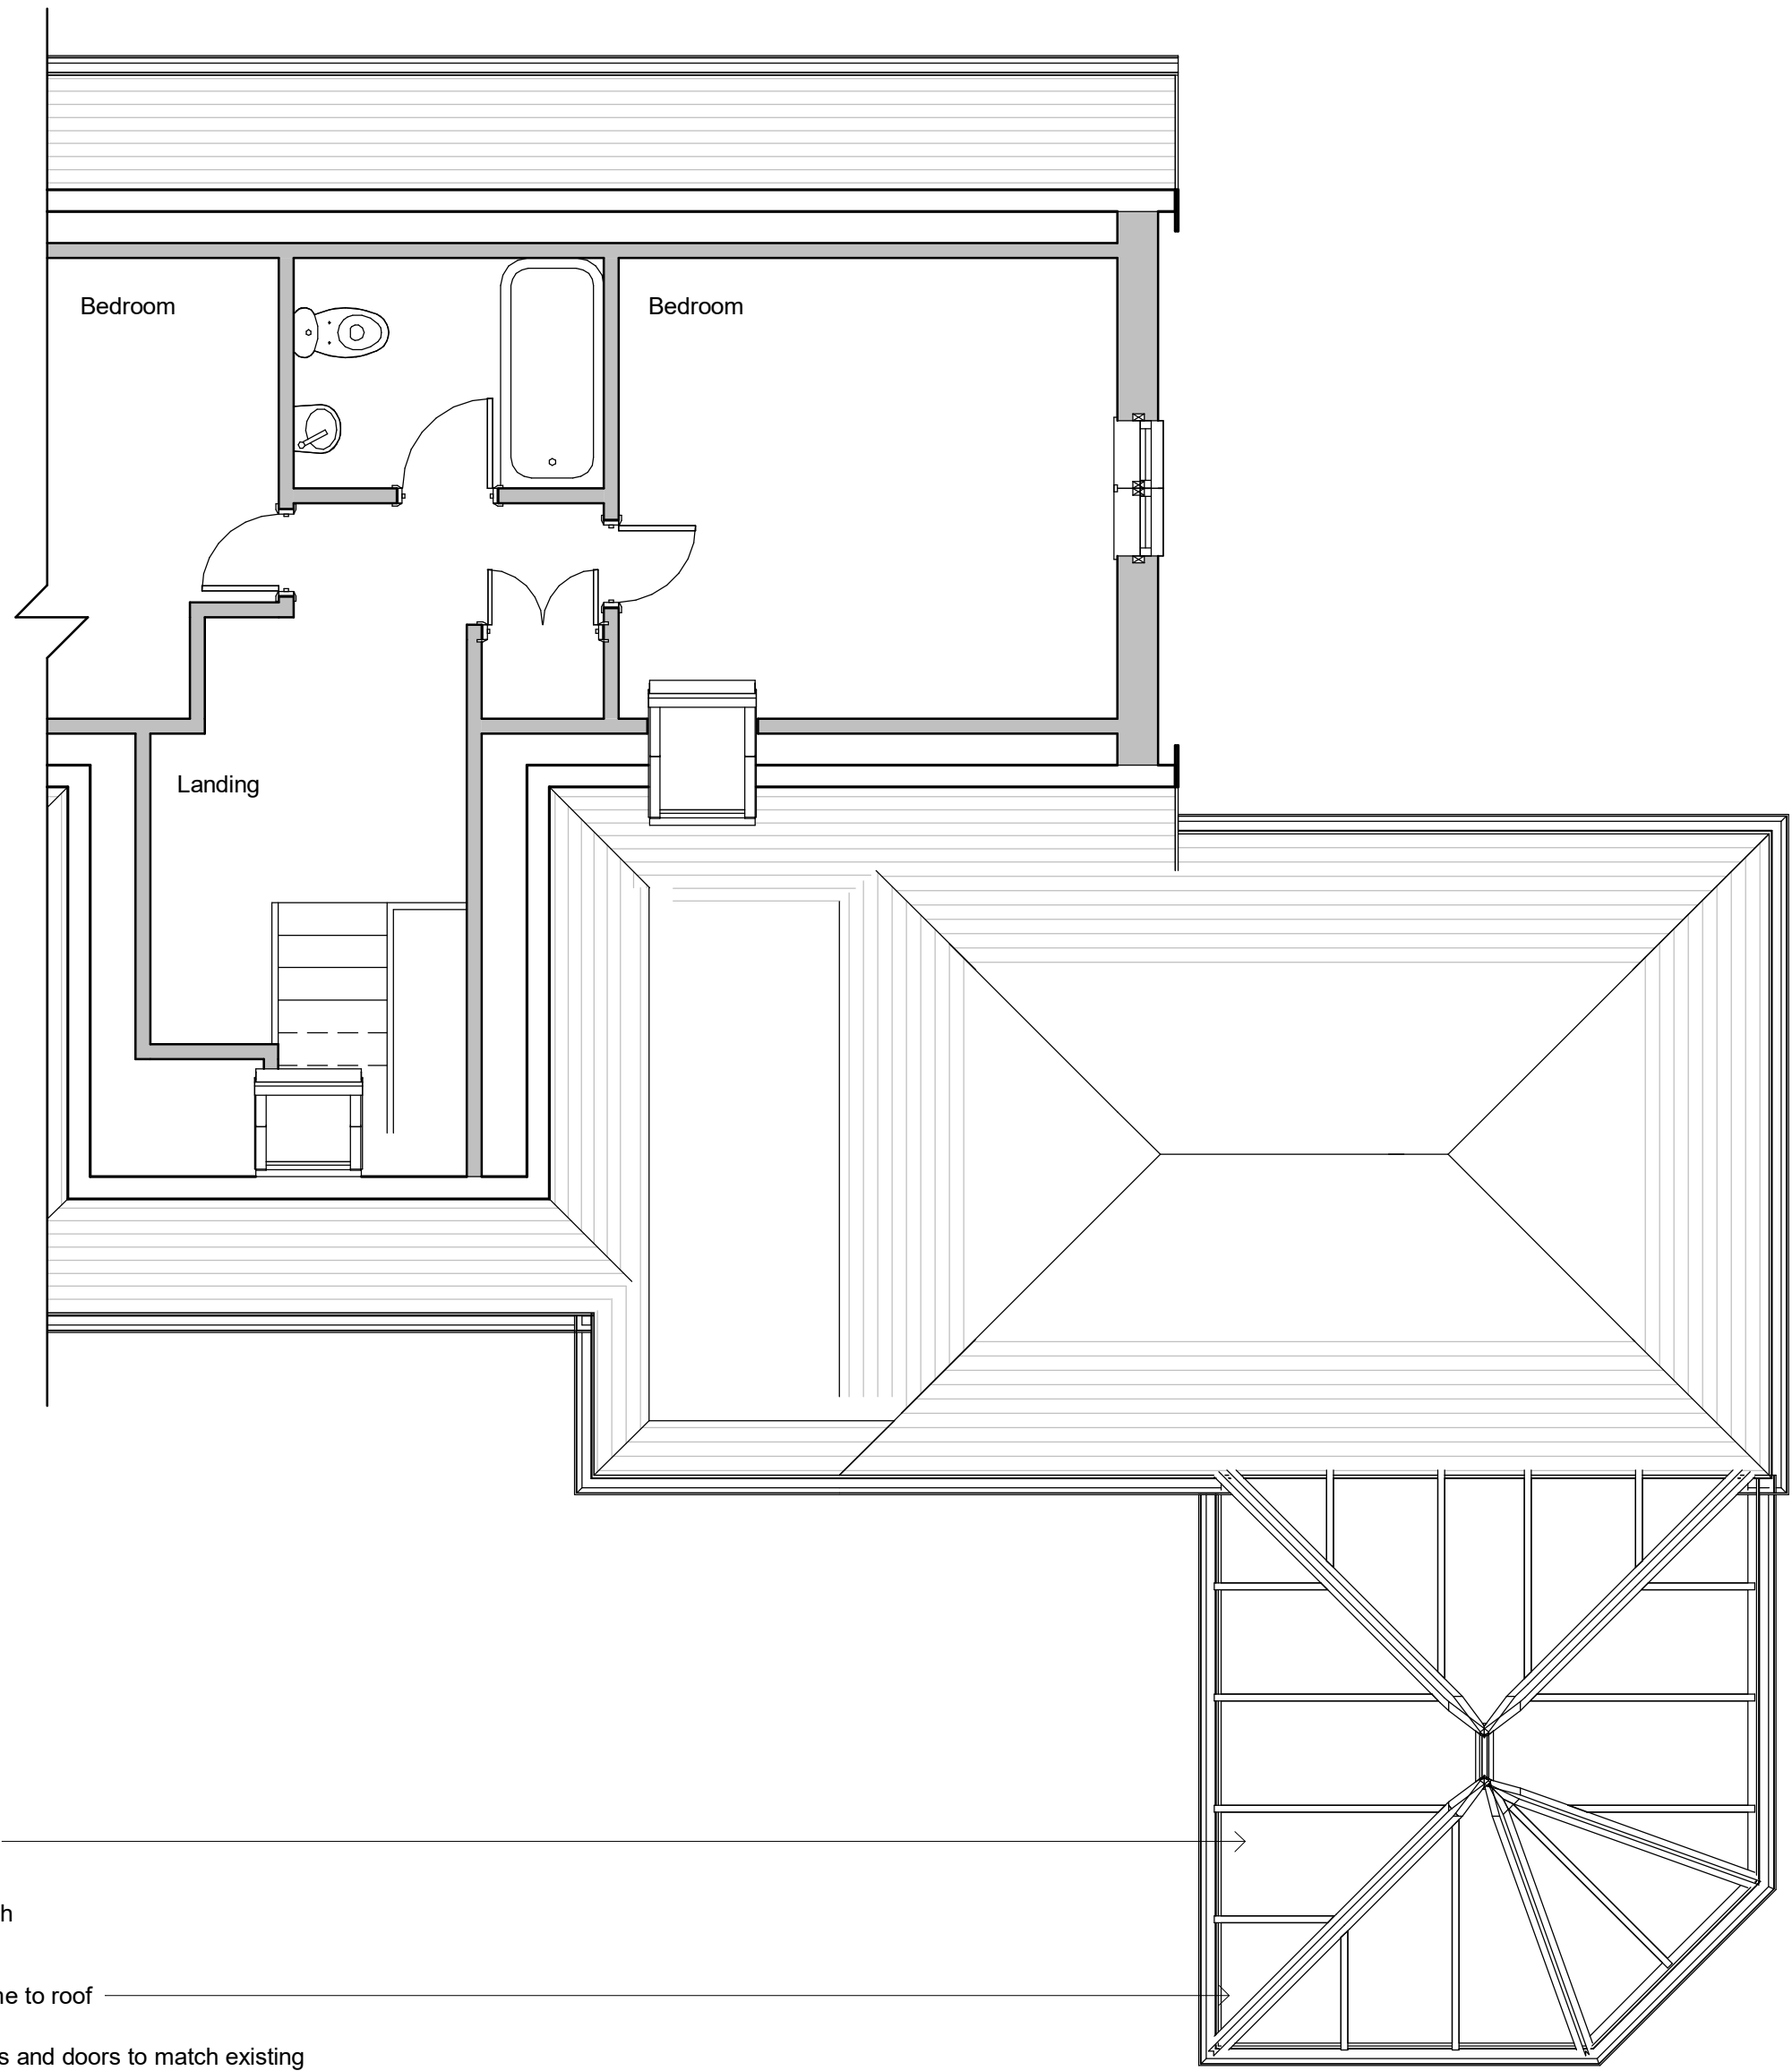

Self cleaning glass
Faced brick to match
Anthracite grey frame to roof
Sage green windows and doors to match existing

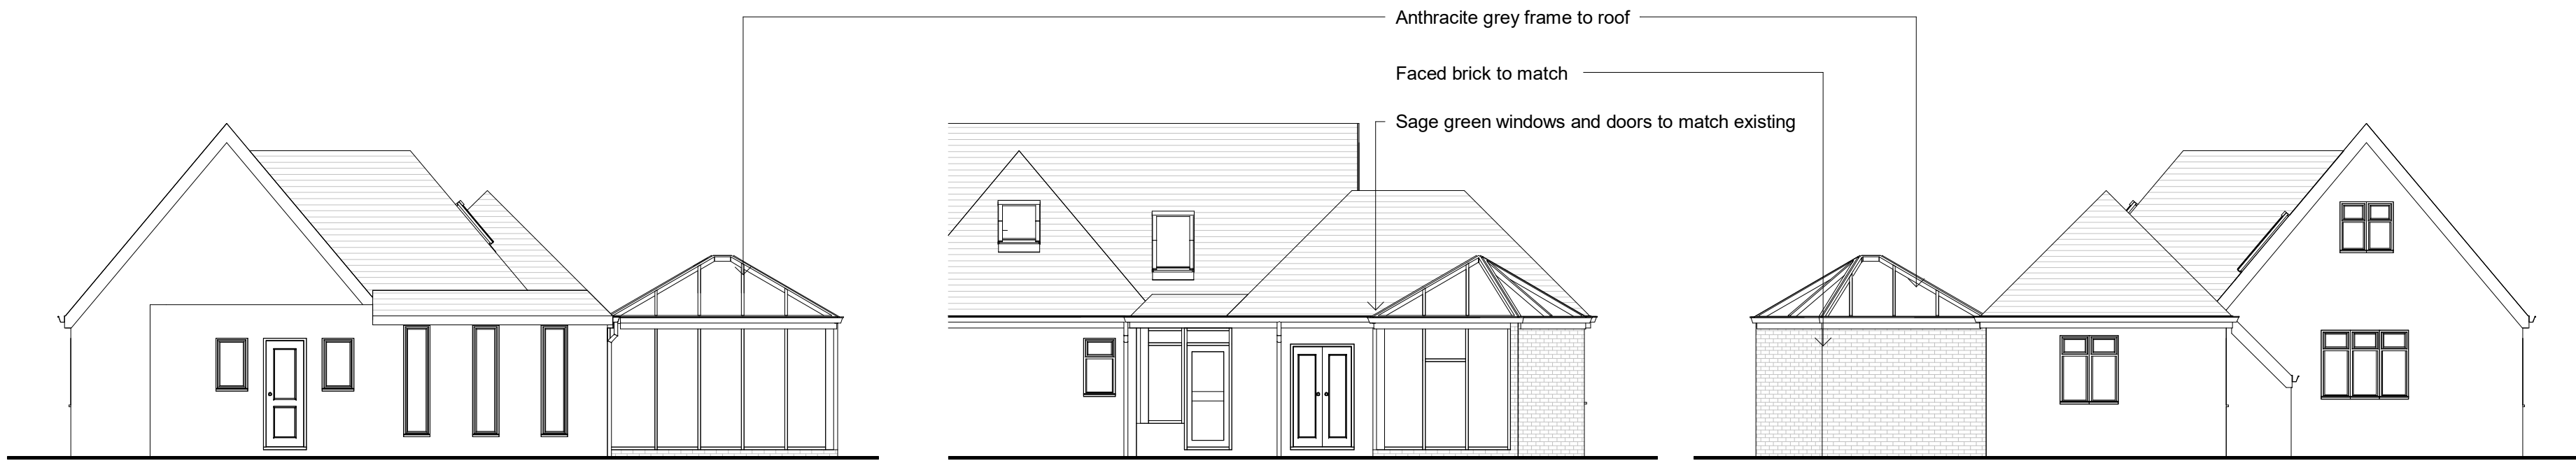


Side Elevation 1:100

Front Elevation

Side Elevation

Revisions

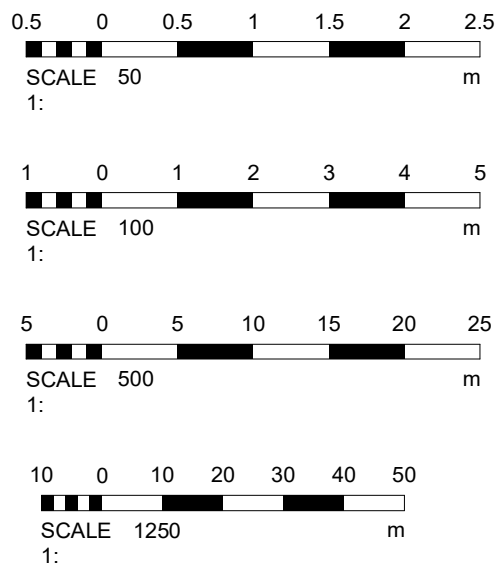

Materials

Drawing Number	2025/26	Sheet	2 of 2
Size	A1	Scale	1:50, 1:100, 1:500, 1:1250
Project	Proposed details February 2025		

Job Title	The Old Distillery Jeremys Lane Bolney Haywards Heath RH17 5QE
-----------	--

Do Not scale from this drawing except for planning as photocopies will be subject to distortion
Drawings to be read in conjunction with all other Designers and structural engineers contract drawings and specifications: Any discrepancies must be brought to the attention of the Designer immediately.
The contractor must verify all dimensions by site measurement before ordering materials or manufacturing components
Substitute materials and products to those named will be acceptable if proven to be of equal or higher performance and not in conflict with other elements

M.J.Humphrey
Ltd



Mel Humphrey MRICS, MBEng
9 Aldeworth Avenue
Goring By Sea
West Sussex
BN12 4XQ
Mel@mjhumphrey.co.uk
07701055182

Adam Humphrey
230 Dominion Road
Worthing
West Sussex
BN14 8JL
Adam@mjhumphrey.co.uk
07812419142