


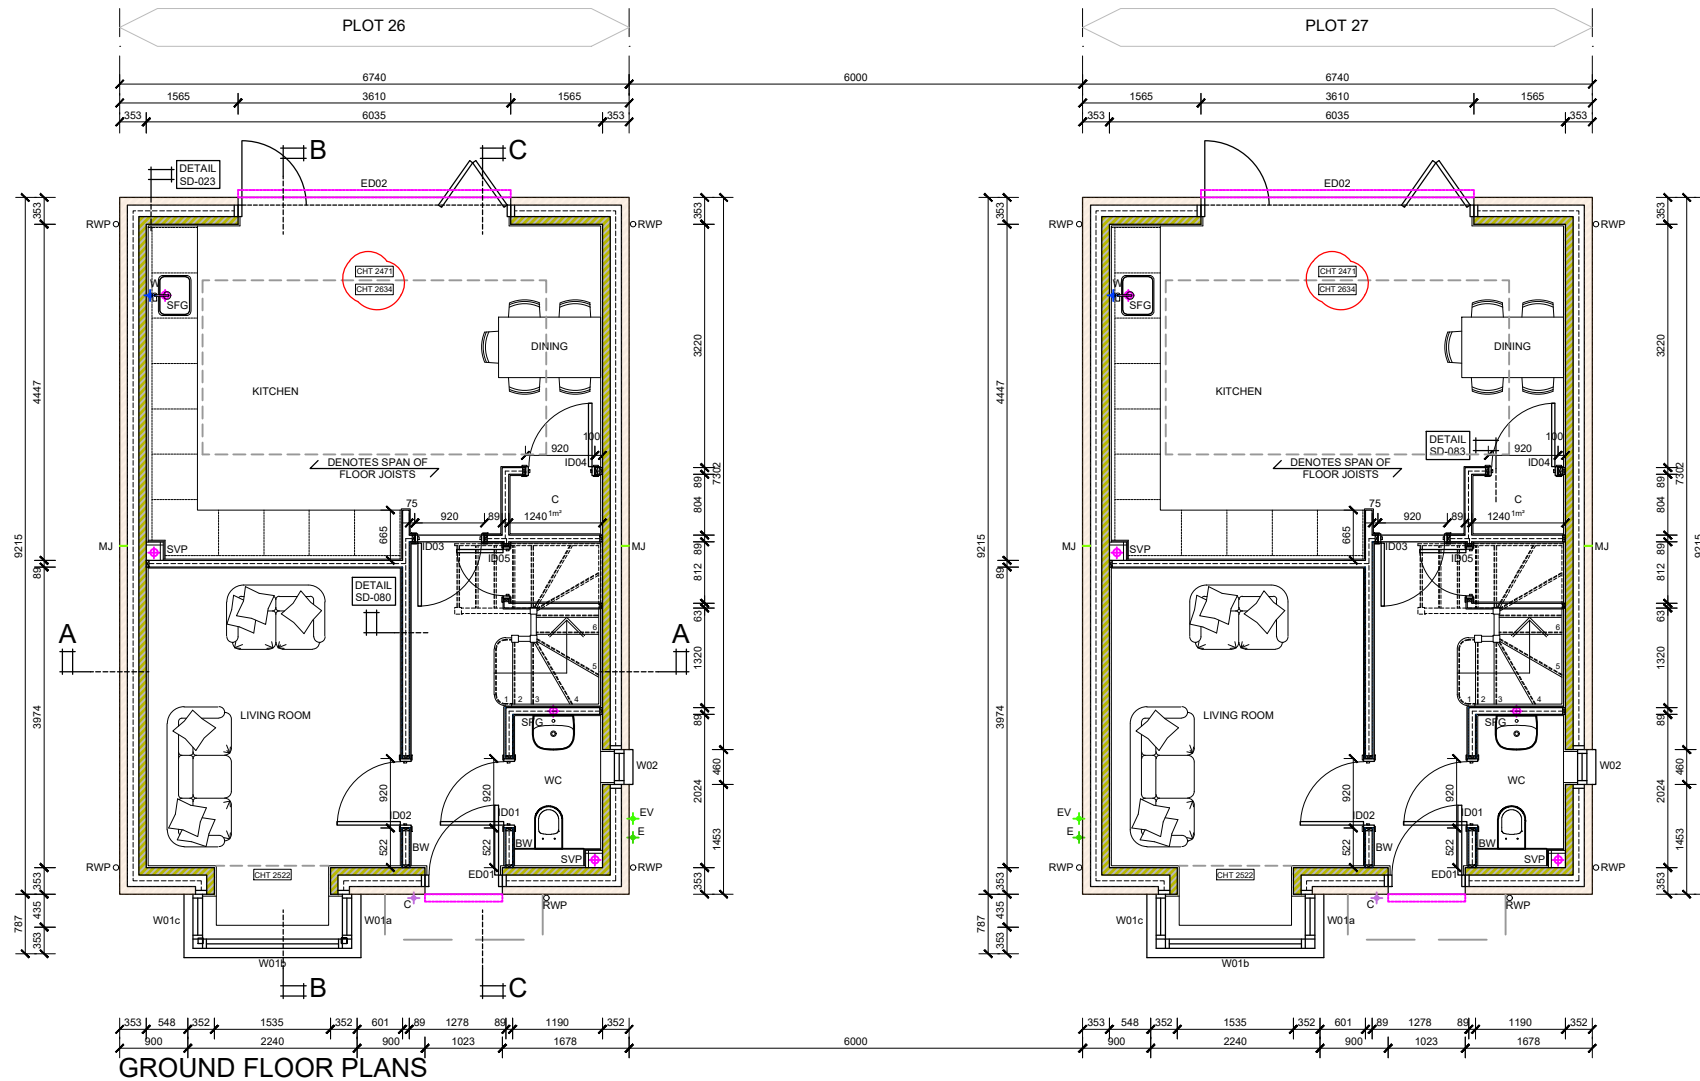

GIA: 51.8m²

WALL HATCH LEGEND	
	Facing Brickwork
	100mm 3.6N/mm² Celcon Standard Block (630kg/m³)
	OUTER LEAF ONLY: 100mm Hemelie Standard Block (1450kg/m³)
NOTE FULL BLOCK SPECIFICATIONS SUBJECT TO SAP DESIGN MODELLING	
PARTITIONS	
	63x38 or 89x38mm CLS timbers spaced at 600mm ctrs lined both sides with 12.5mm BG Gyproc WallBoard with skim finish. 50mm Knauf Acoustic Partition Roll between studs.
	Partitions within wet rooms to be lined with 12mm plywood and finished with moisture resistant plasterboard
KEY	
	MJ Movement Joint to structural engineers requirements
	BW Butress Wall - Partitions lined with plywood to structural engineers requirements



T03	Ceiling heights updated to joist design requirements	11/08/26
T02	Coffered ceiling indicated	29/06/26
T01	Superstructure Tender Issue	20/01/25
Rev:		Date:
Revisions:		

ama

CHARTERED ARCHITECTS
Suite 30, No 9 Journey Campus, Castle Park,
Cambridge. CB3 0AX tel. 01223 361 761
email ama@amarch.co.uk, web. www.amarch.co.uk

All dimensions are to be checked on
site. Do not scale from this drawing.
Copyright remains with AMA

RIBA
Chartered Practice

Project Title:
LAND SOUTH OF ST.STEPHENS CHURCH,
HAMSLAND,
HORSTED KEYNES

Client:

macar.

PARTNERSHIPS
City House, Sutton Park Road, Sutton. SM1 2AE

Drawing Title:
PLOT 26 and 27
GROUND FLOOR PLANS

Drawing Status:

Dwg No: HK-AMA-26-27-DR-A-04-001 Rev: T03

Scale @ A3: 1:100 Date: OCTOBER 2025

C:\Users\User\AMA Architects\Communication site -
Documents\PROJECTS\Macar\Horsted Keynes\Drawings\Construction\House Types

Notes:
This drawing is to be read in conjunction with all
other drawings carrying the same drawing numbers.

Contractor to check all dimensions on site and report
any discrepancies before proceeding

All relevant British standards and Codes of Practices
to be complied with