



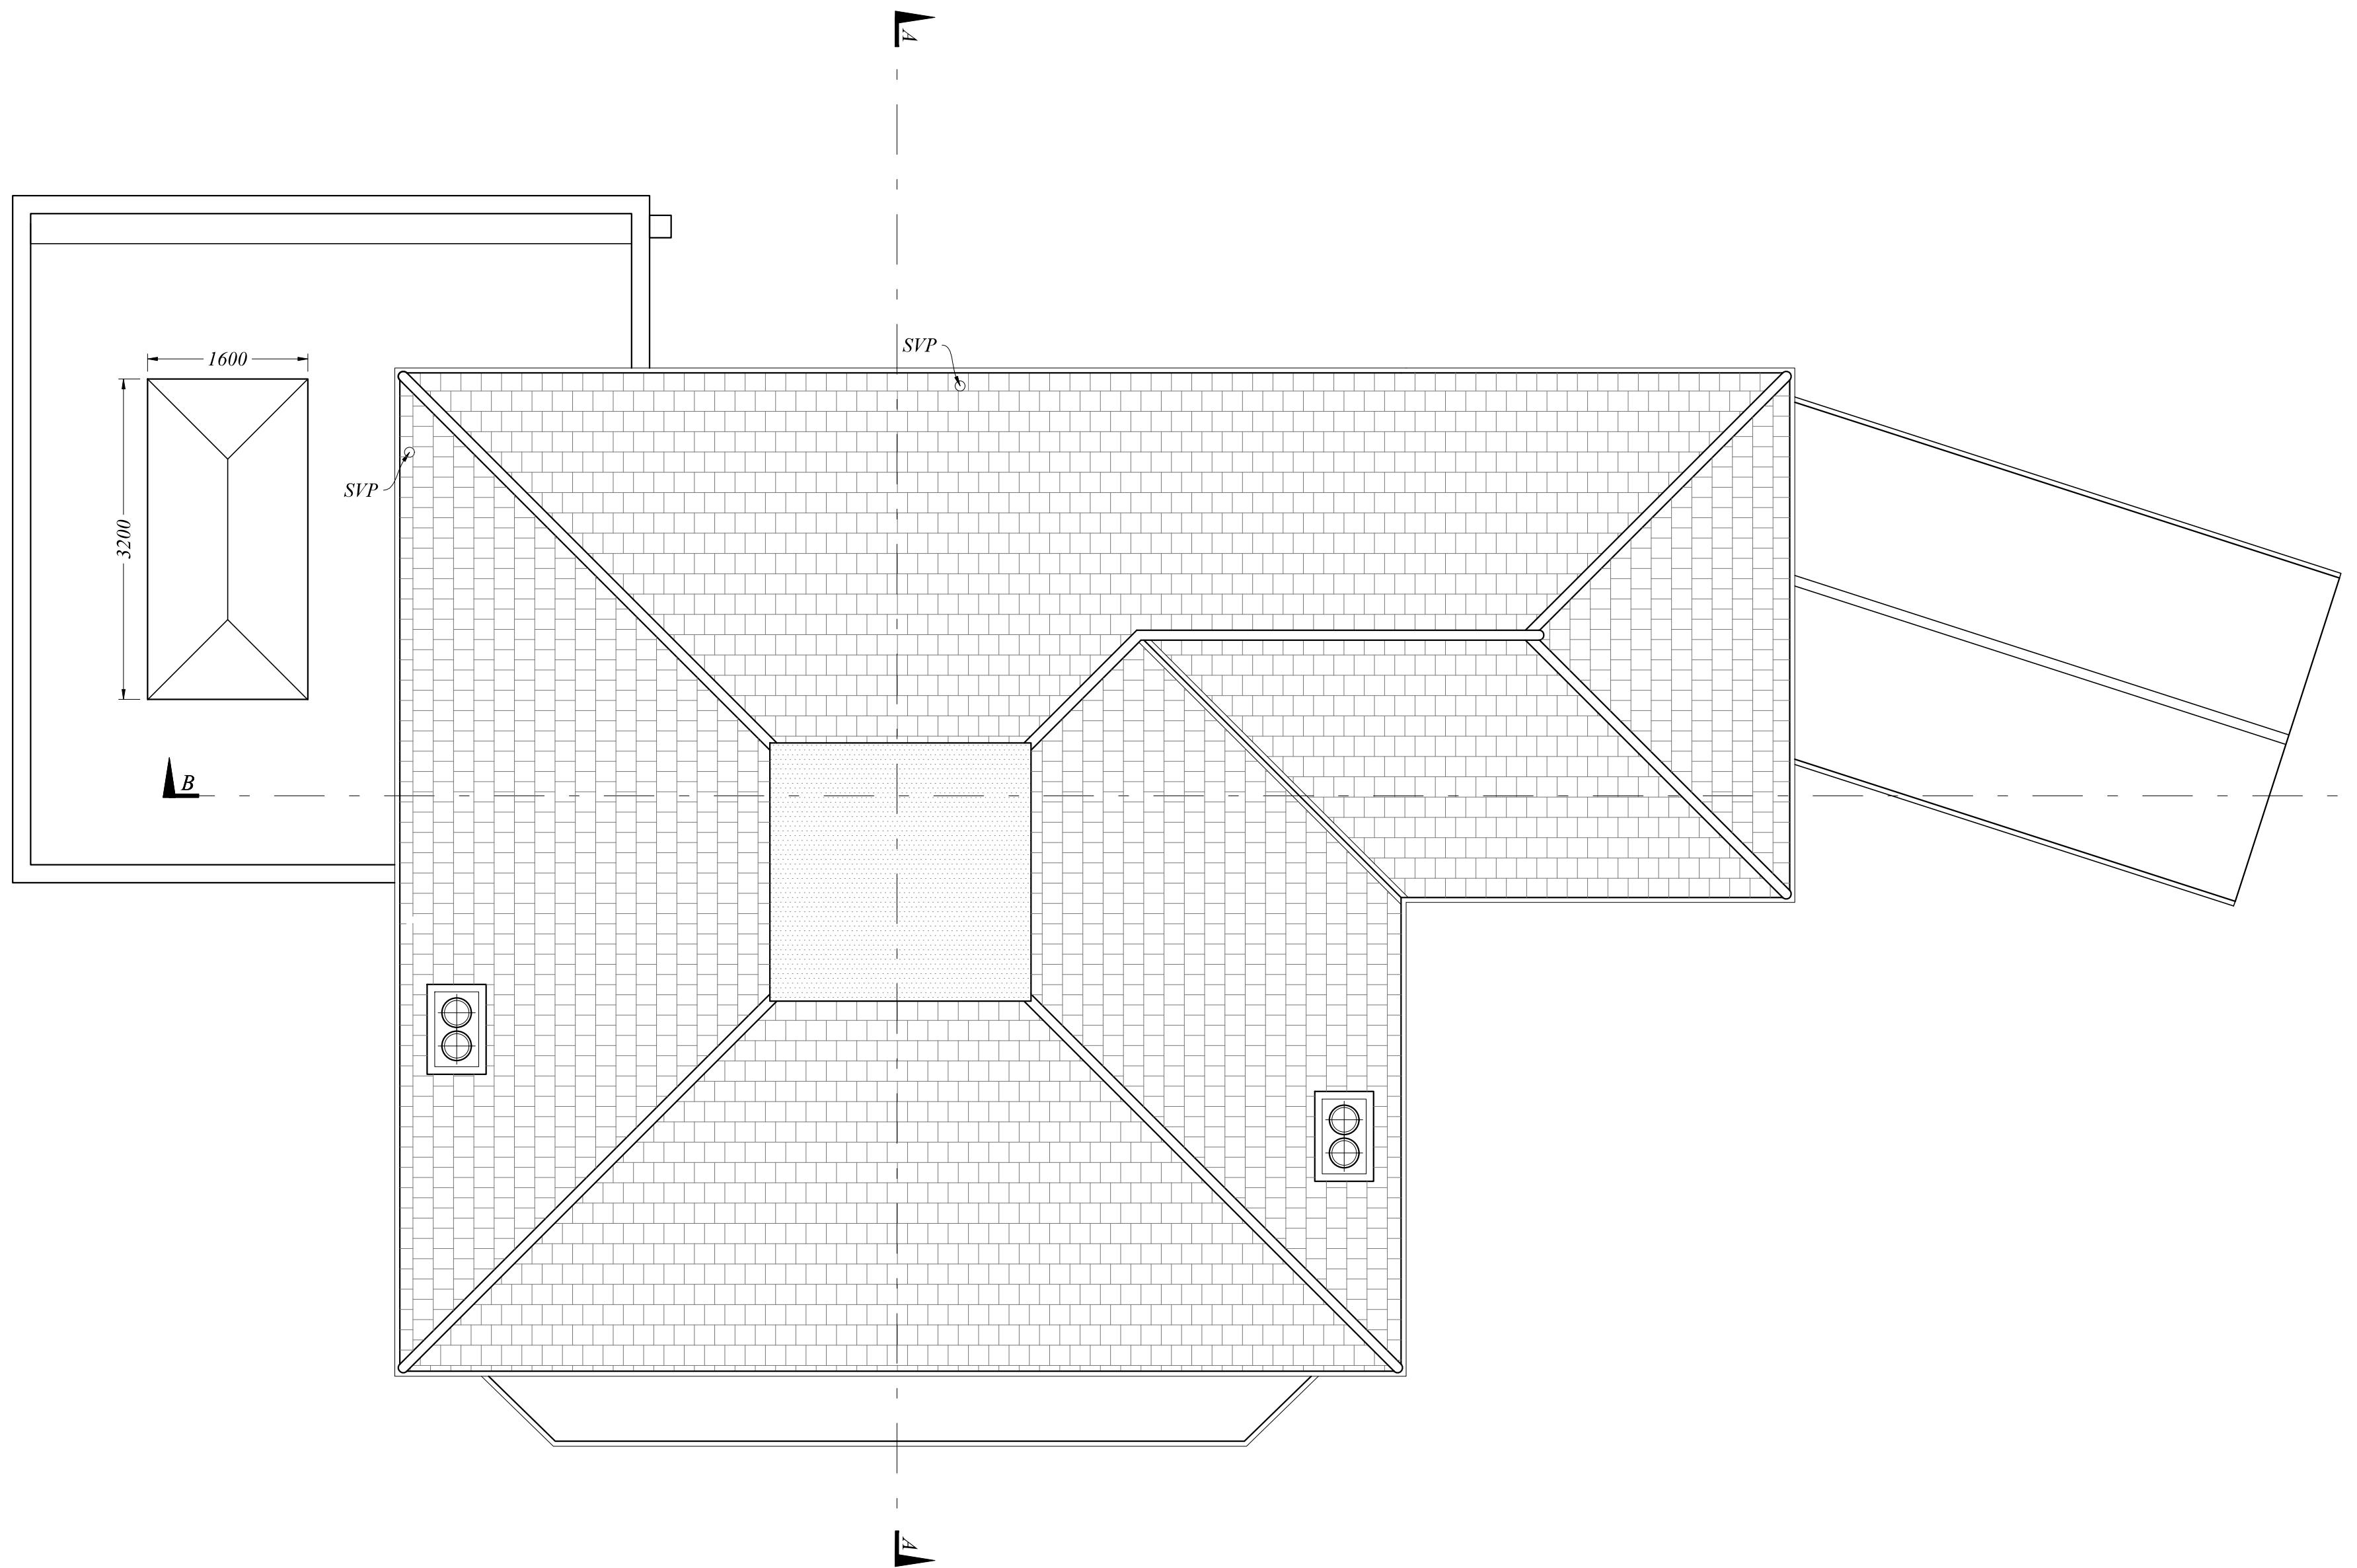

Roof Plan

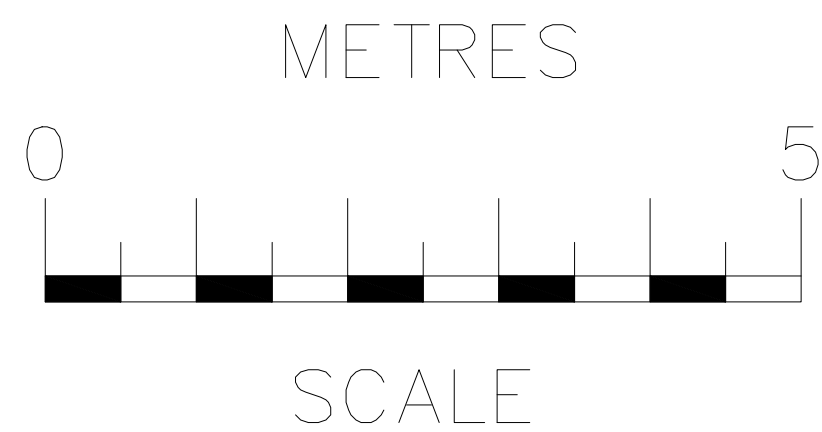

rev	date	description		
RB Design Corner Cottage, The Limes, Felbridge, East Grinstead, RH19 2JY Tel: 01342 523 766 Mob 07988 998 928 e-mail: info@rathondachdesign.co.uk				
project	7 Portland Road, EAST GRINSTEAD RH19 4EB	drawing WORKS	date 11.05.26	job no
client	Mr O.David & Ms T. Marking	PLANS PROPOSED	scale: 1:50	PLN 08