




Front Elevation

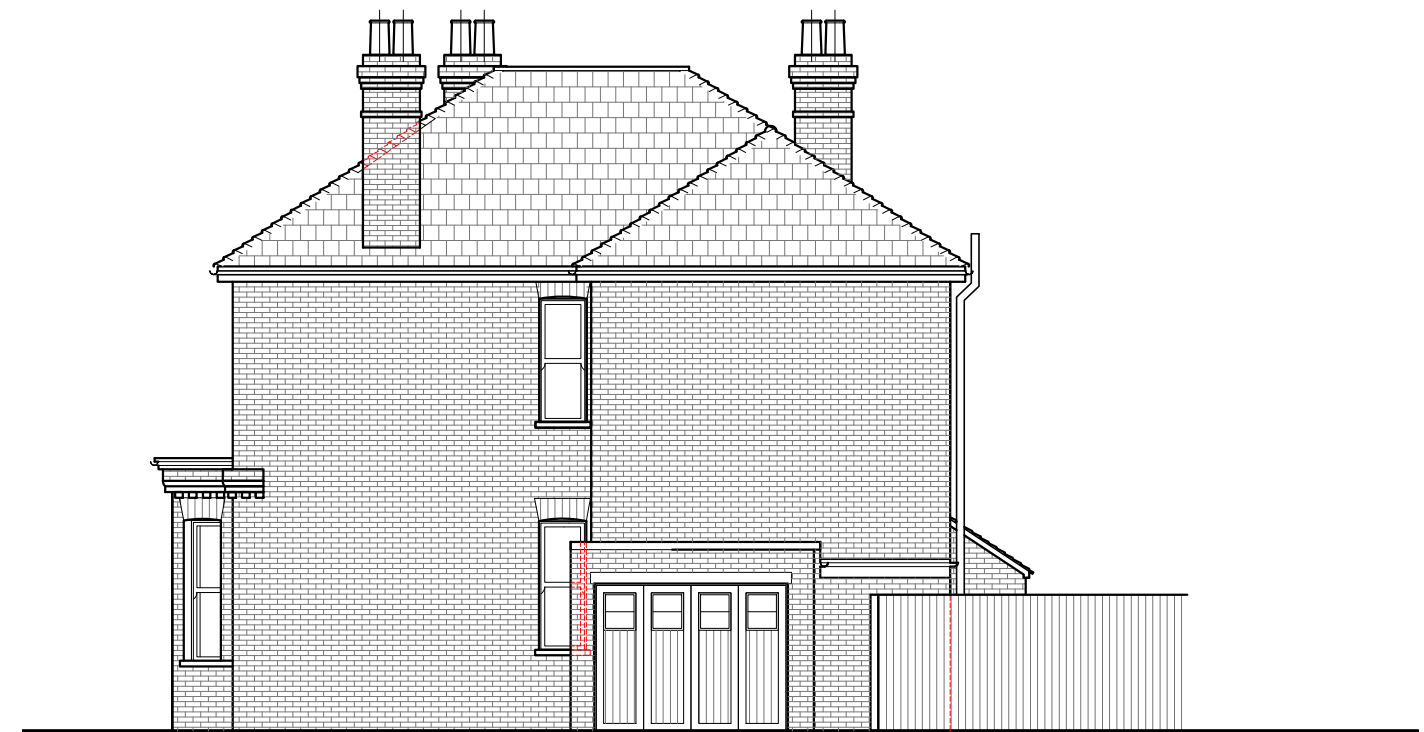


Side Elevation



Rear Elevation



Side Elevation

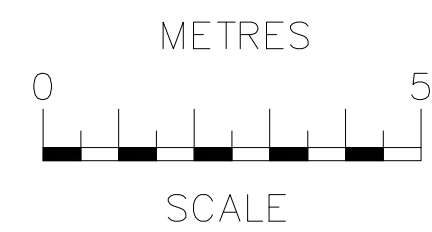

rev	date	description	
RB Design Corner Cottage, The Limes, Felbridge, East Grinstead, RH19 2JY Tel: 01342 523 766 Mob 07988 998 928 e-mail: info@rosshowditchdesign.co.uk			
project	7 Portland Road, EAST GRINSTEAD RH19 4EB	drawing	WORKS
date	11.05.26	scale of	1:100
drawn by	Mr O.David & Ms T. Marking	checked by	PLN 03
ELEVATIONS EXISTING			