




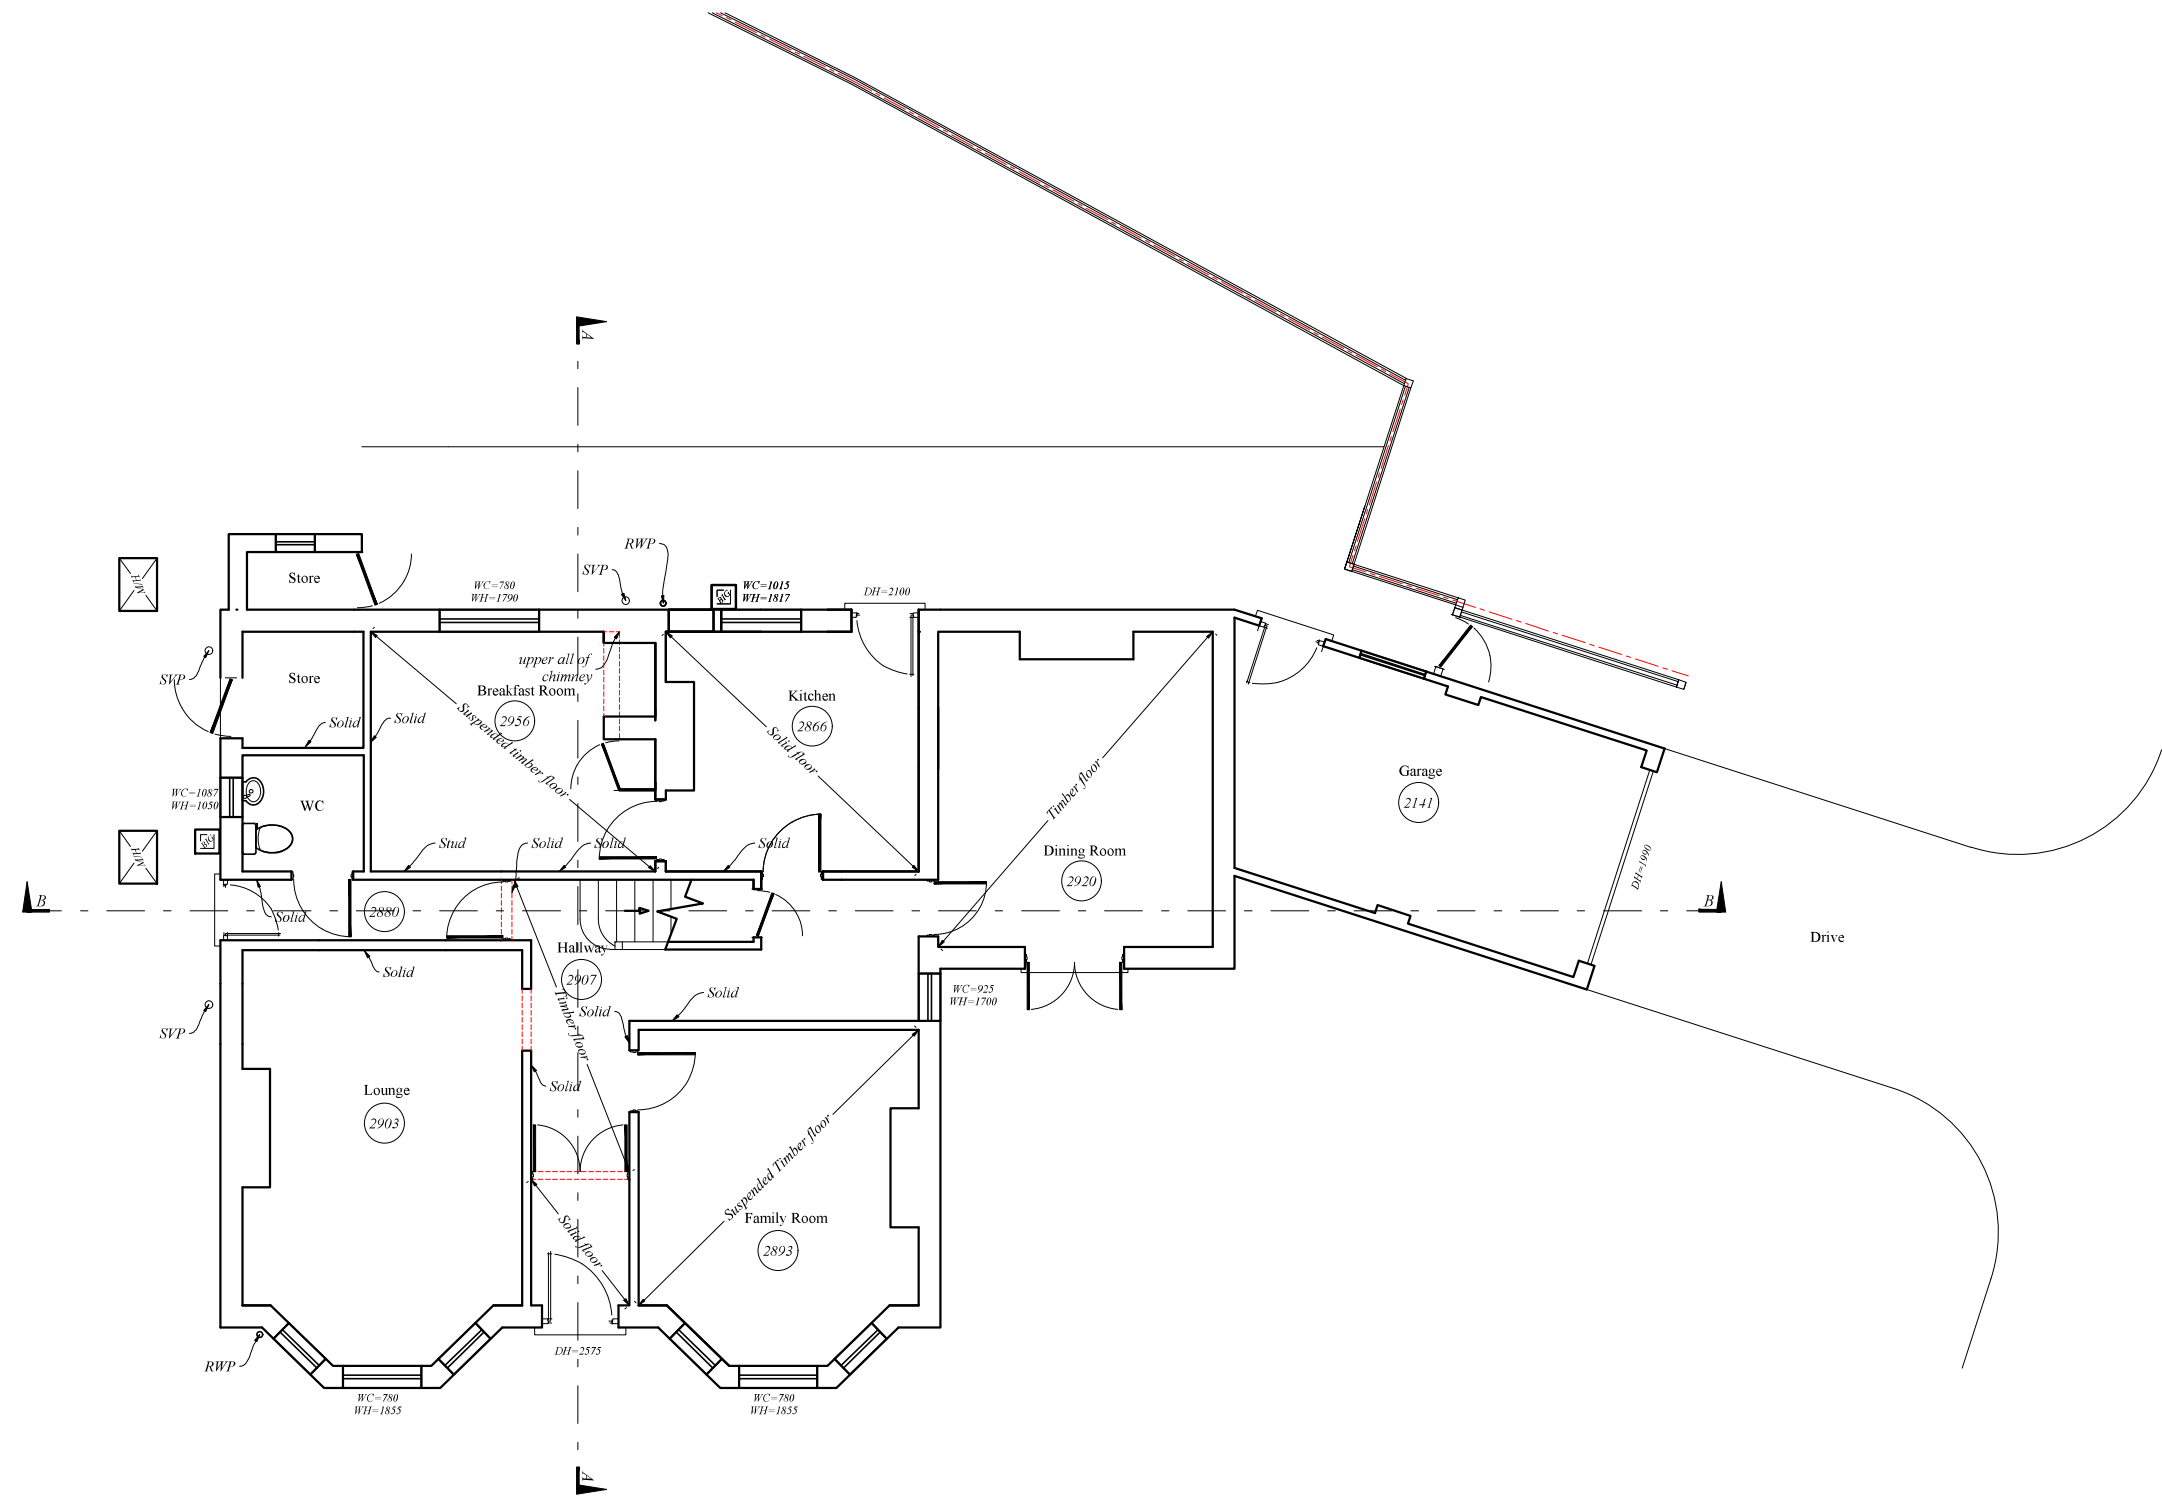

Ground Floor Plan

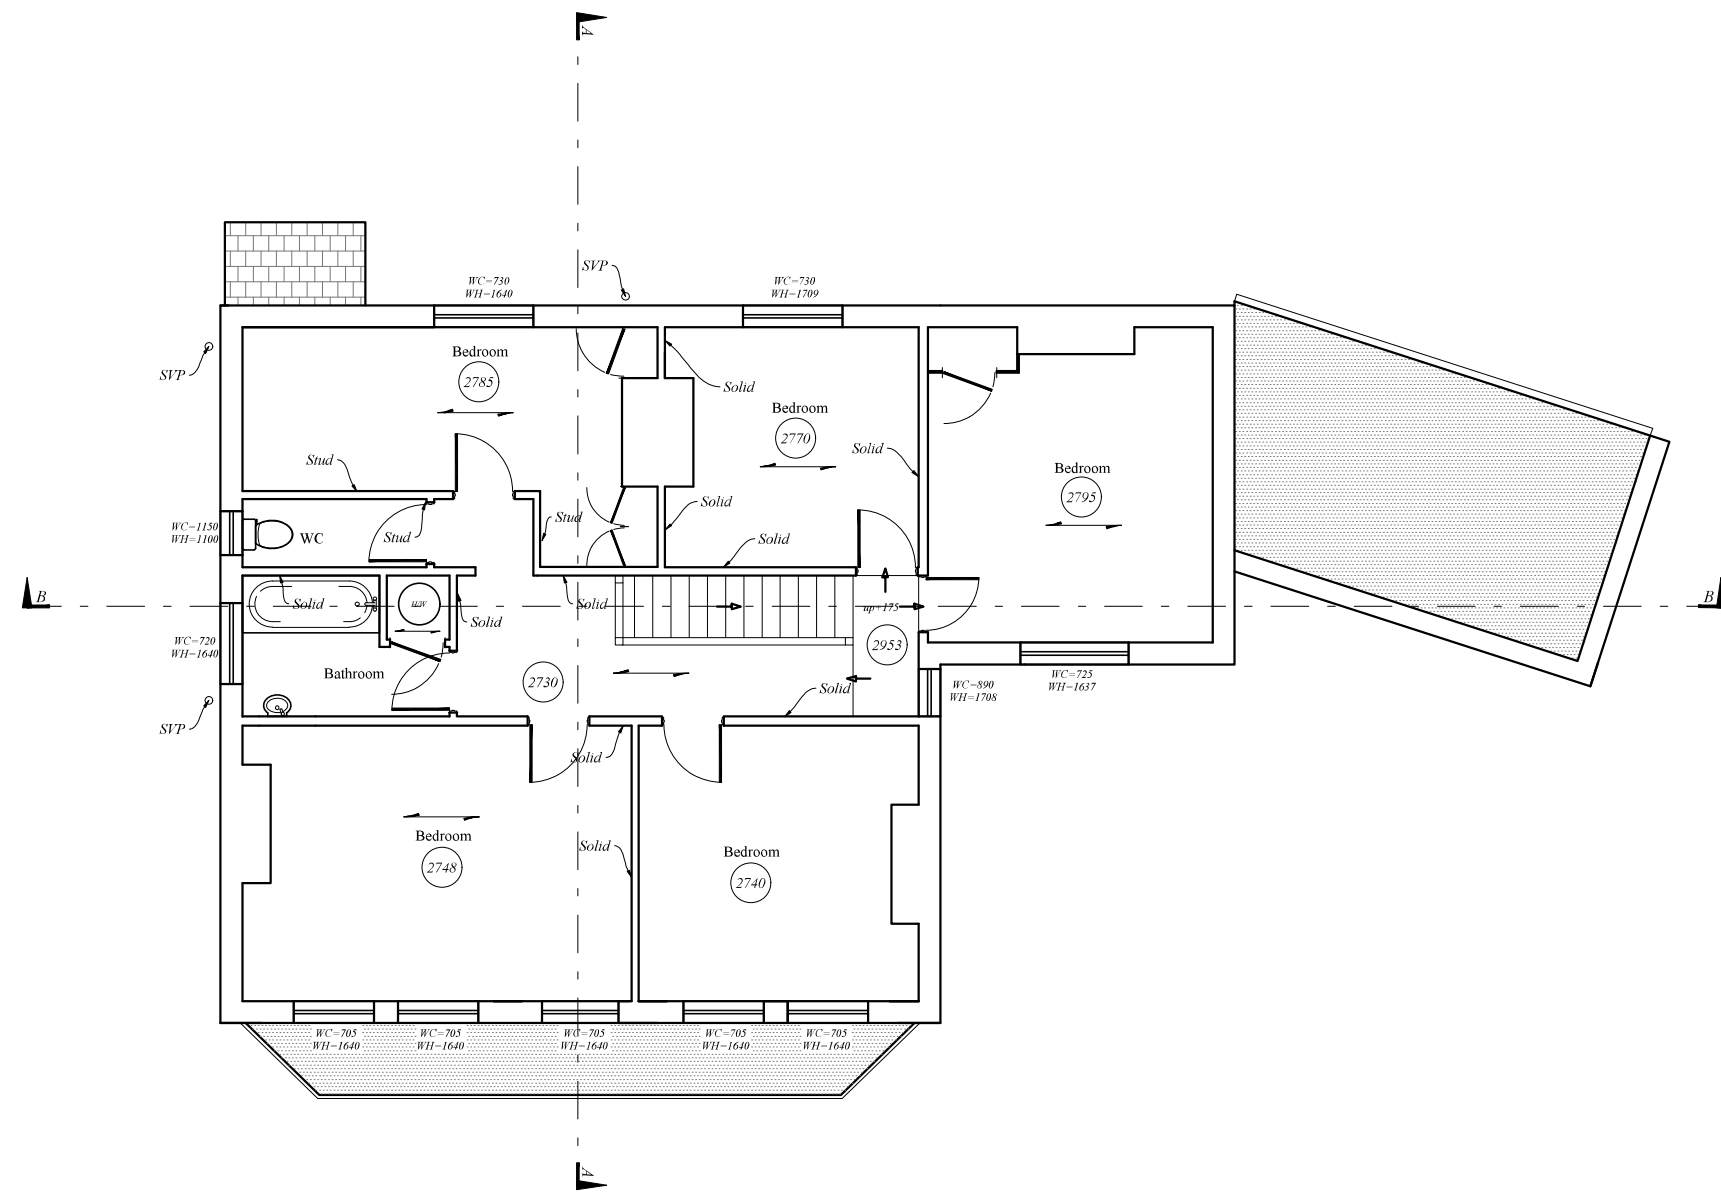

First Floor Plan

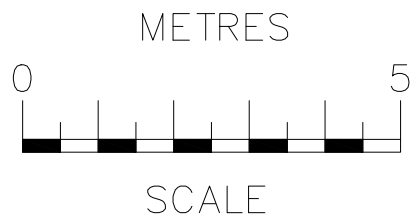

rev	date	description			
RB Design Corner Cottage, The Limes, Felbridge, East Grinstead, RH19 2JL Tel: 01342 523 766 Mob 07988 998 928 e-mail: info@rathonditchdesign.co.uk					
project 7 Portland Road, EAST GRINSTEAD RH19 4EB	drawing WORKS	date 11.05.26	job no		
client Mr O.David & Ms T. Marking	PLANS EXISTING	scale 1:100	drawn by PLN 01		