




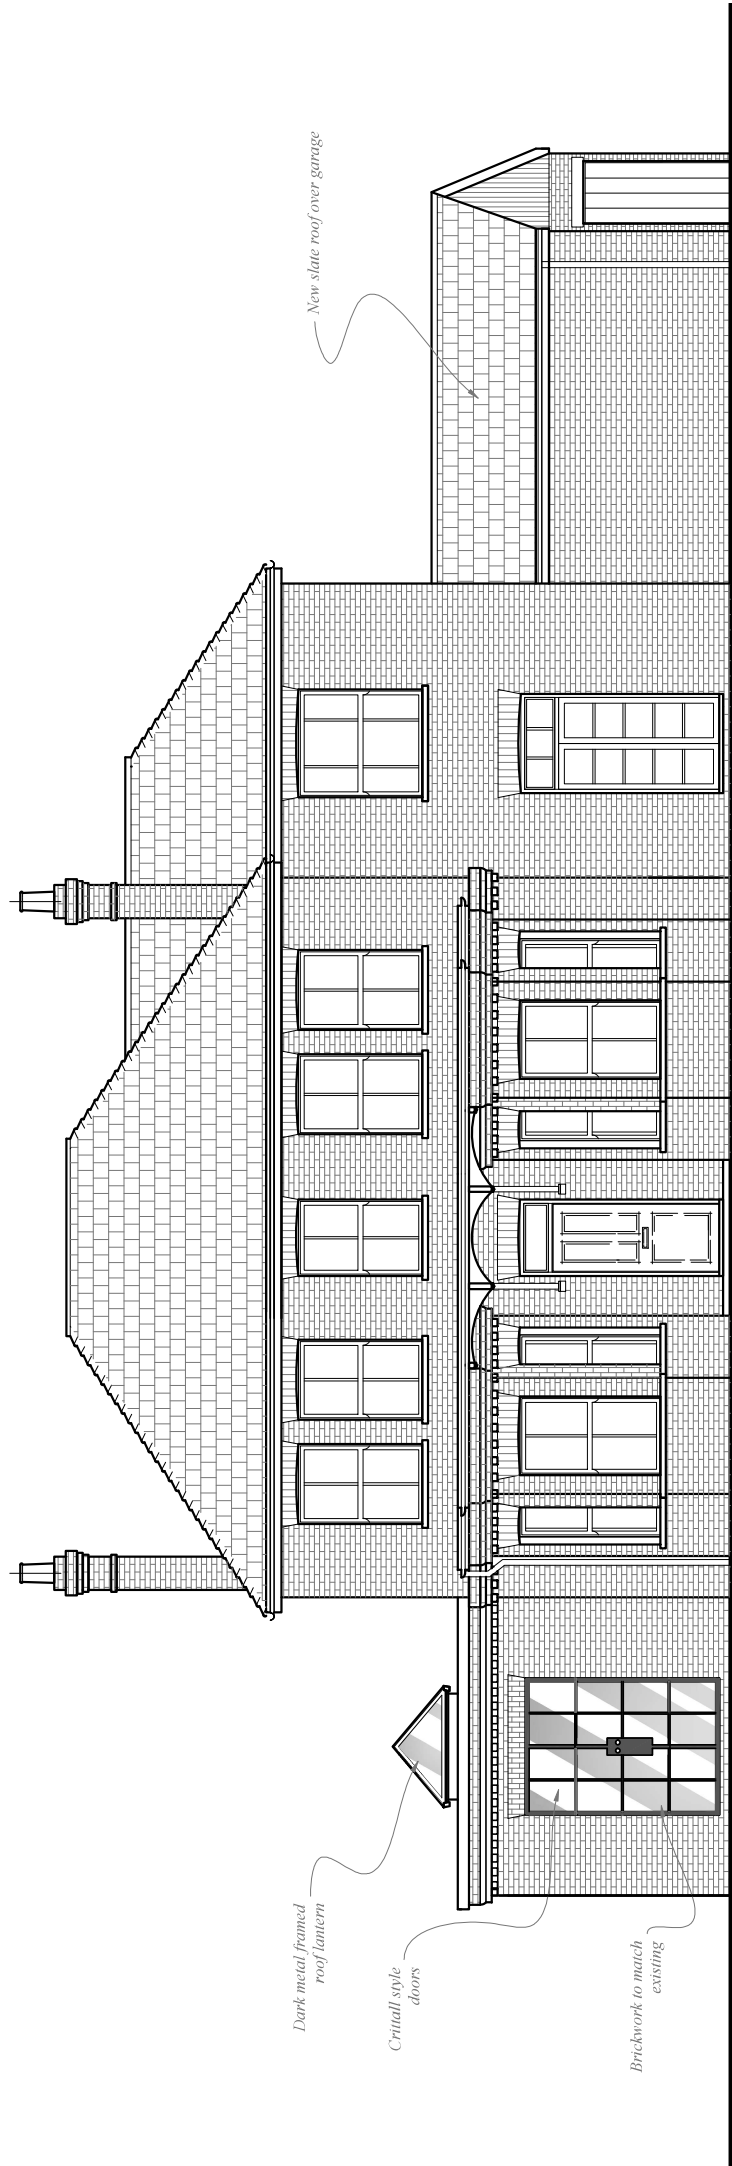


Front Elevation

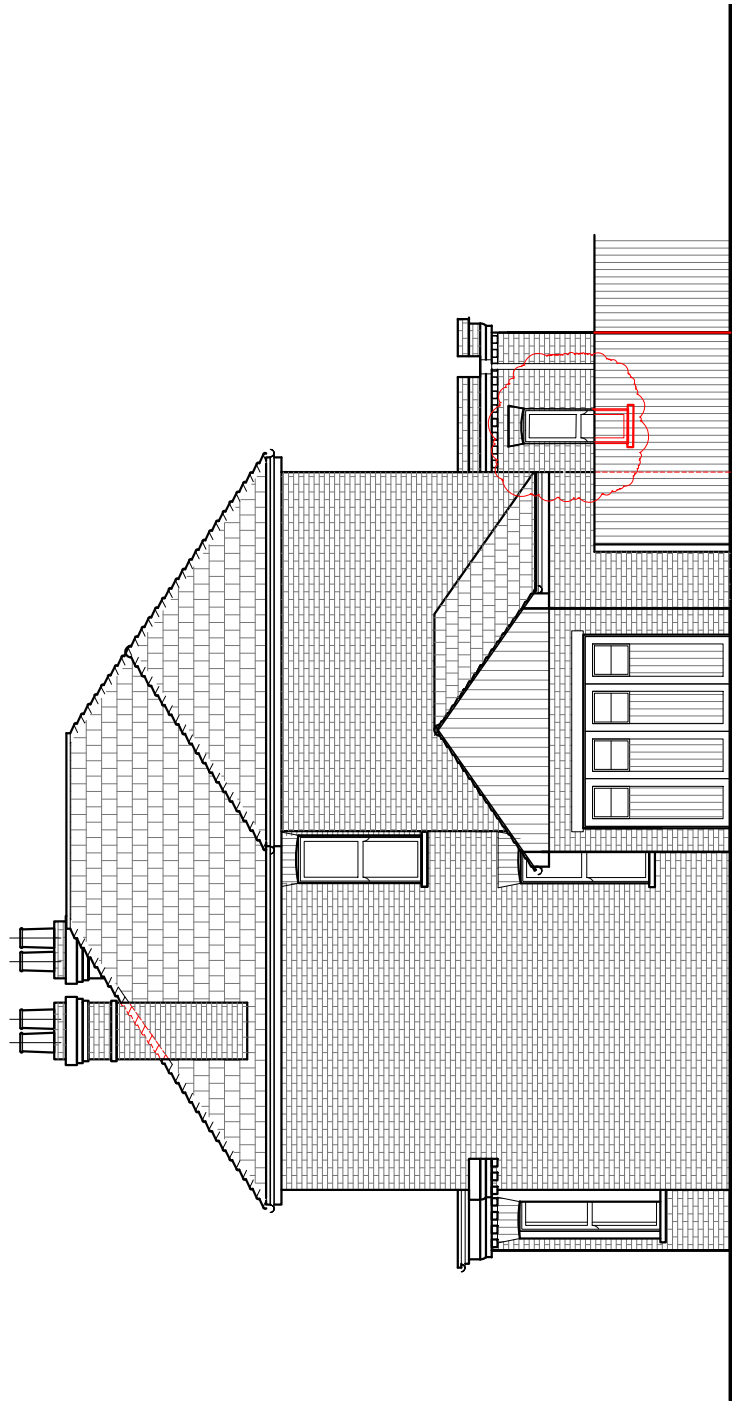


Side Elevation

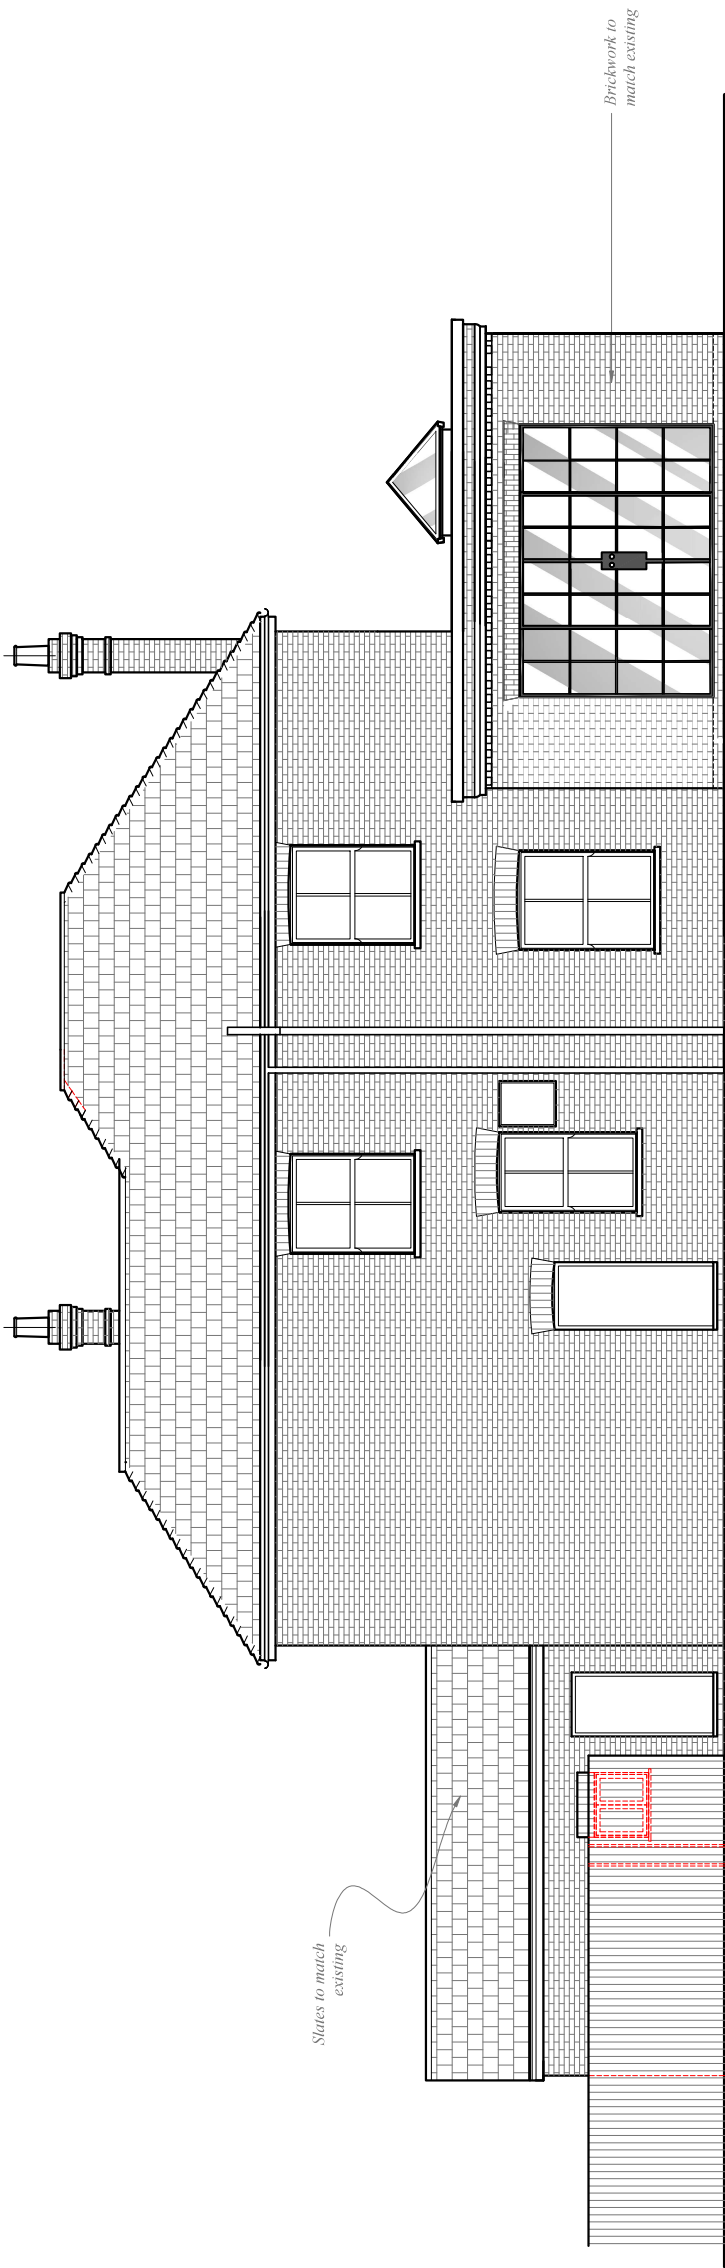

Rear Elevation

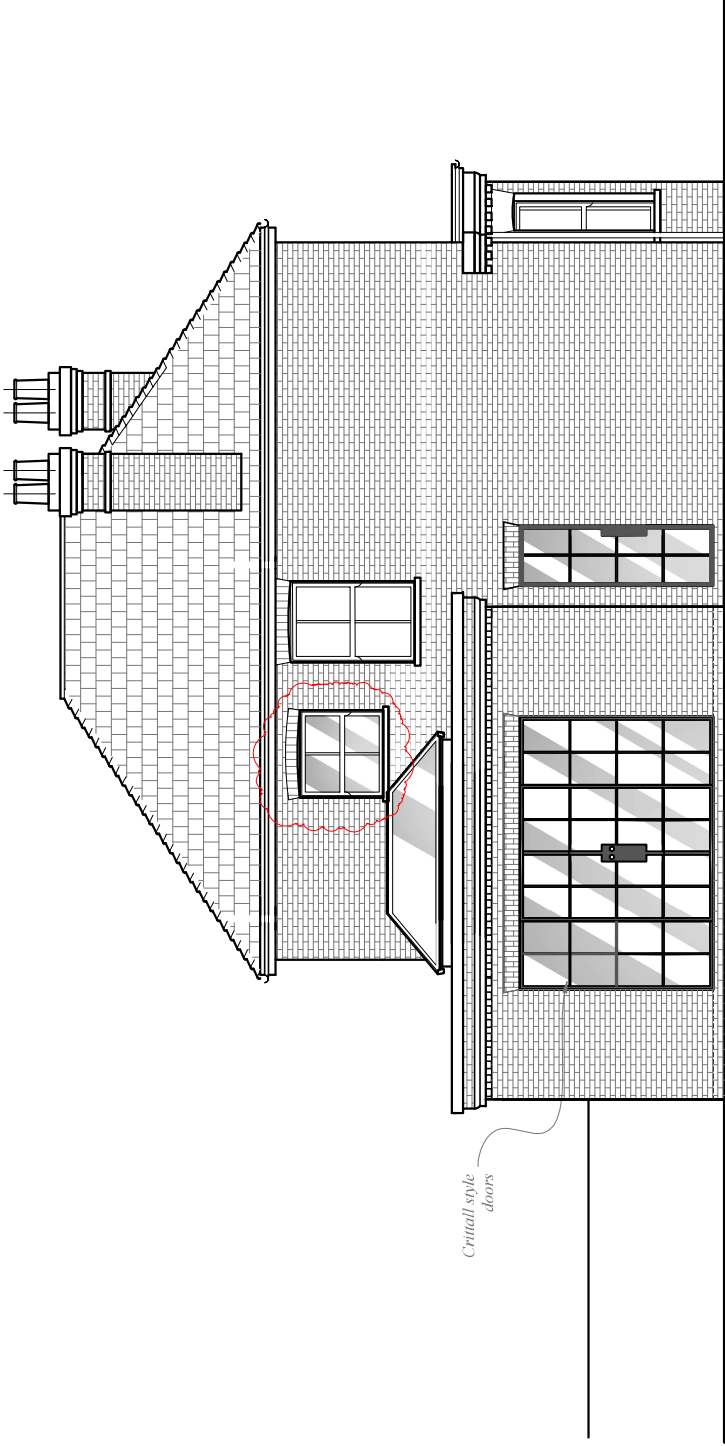

Side Elevation

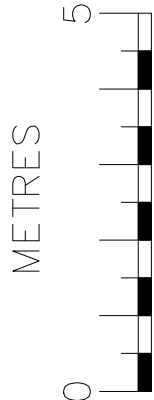

SCALE

A 16.09.26 DRAWING REVISED

rev		date	description	
RB Design Corner Cottage, The Limes, Farnley, East Grinstead, RH19 3DT Tel: 01242 523 766, Mob 07988 998 928 e-mail: info@rbdw.co.uk				
project		drawing		job no
7 Portland Road, EAST GRINSTEAD RH19 4EB		WORKS		11.05.26
client		Mr O.David & Ms T. Marking		scale 1:100
		ELEVATIONS PROPOSED		PLN 09