



ROOF PROFILE - 1:200




FRONT ELEVATION

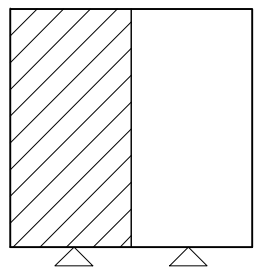


SIDE ELEVATION

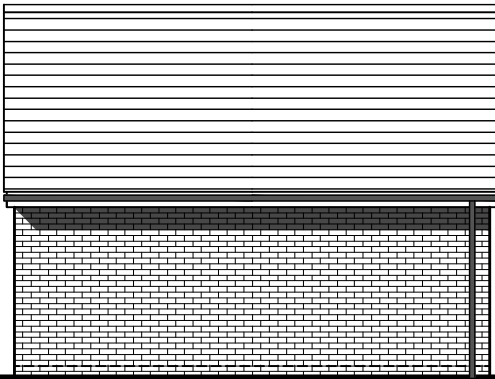


SIDE ELEVATION

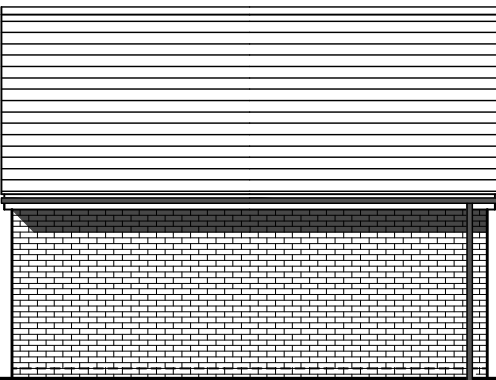

REAR ELEVATION

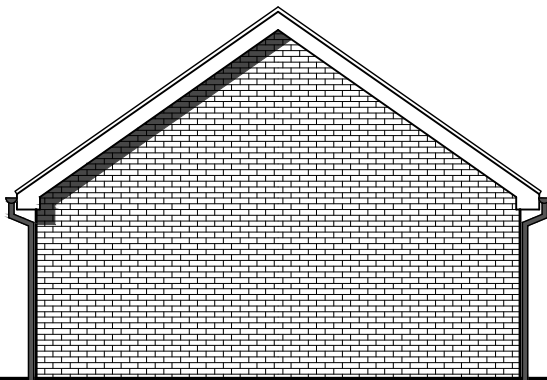

GROUND FLOOR PLAN

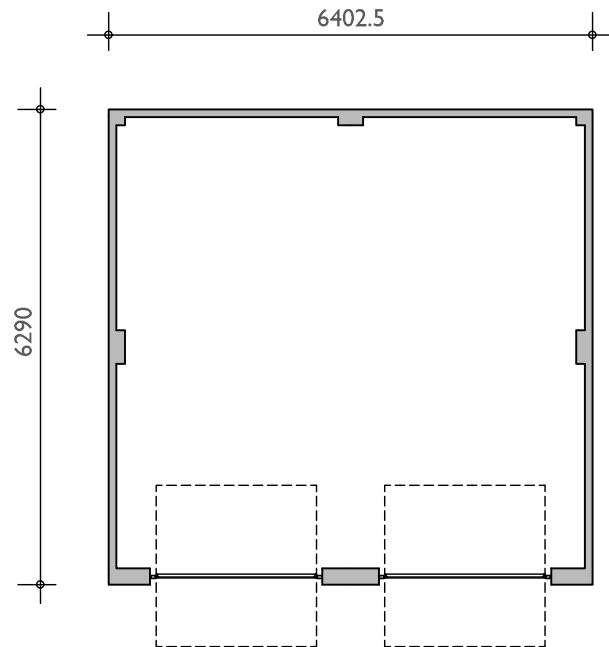

Housetype Name:		DOUBLE GARAGE	
Occupancy:			
Gross Area ft²:	Gross Area m²:	Net Area ft²:	Net Area m²:

For Colours of Material See External Finishes Layout (CB_96_282_008)	
Primary Material:	STRETCHER BOND MASONRY BRICKWORK.
Feature Material:	
Architectural Detail:	SPLAYED HEADERS.
Window & Door Frames:	
Fascia, Soffit & Bargeboard:	WHITE UPVC BOXED EAVES ROOFING SYSTEM.
Architectural Ornaments:	
Guttering & Drainage:	BLACK UPVC DRAINAGE SYSTEM.

Plot Numbers:
6 & 7, 117 & 118, 154 & 155, 253 & 254, 286 & 287, 293 & 294, 348 & 349, 357 & 358, 377 & 376



Scale @ A1:

012345m

Scale 1:100

Rev

Date

Drawn

Checked

Project:

LAND WEST OF IMBERHORNE LANE,
EAST GRINSTEAD

Title:

DOUBLE GARAGE
ELEVATIONS & FLOOR PLANS

Client:

Bovis Homes



Vistry Homes

Date: NOVEMBER 2025

Drawn by : LRD

Checked by : BB

Dwg No: CB_96_282_B_GAR_02

Rev:

COOPERBAILLIE

Please note these drawings are not for construction but for concept design and planning applications purposes only. Cooper Baillie Limited - Cornmaugh House, 24 Guildford Road, Bagshot, Surrey GU19 5JN - Telephone 01276 400039 - www.cooperbaillie.co.uk This drawing and the works depicted are the copyright of Cooper Baillie Ltd and may not be reproduced or awarded, except by written permission. No liability will be accepted for amendments made by other persons.