



ROOF PROFILE - 1:200


FRONT ELEVATION

SIDE ELEVATION



REAR ELEVATION

SIDE ELEVATION

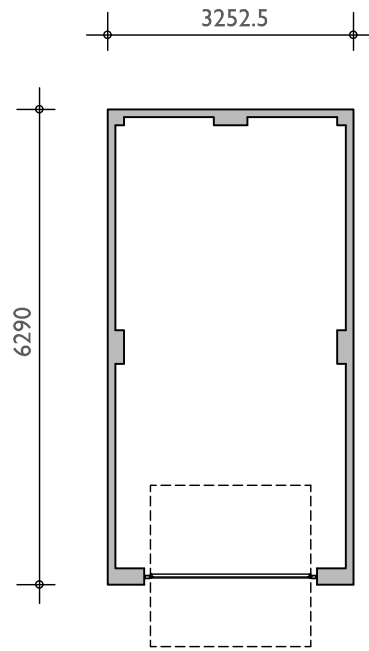

GROUND FLOOR PLAN

Housetype Name:		SINGLE GARAGE	
Occupancy:			
Gross Area ft²:	Gross Area m²:	Net Area ft²:	Net Area m²:

For Colours of Material See External Finishes Layout (CB_96_282_008)	
Primary Material:	STRETCHER BOND MASONRY BRICKWORK.
Feature Material:	
Architectural Detail:	ARCHED HEADERS.
Window & Door Frames:	
Fascia, Soffit & Bargeboard:	BLACK UPVC BOXED EAVES ROOFING SYSTEM.
Architectural Ornaments:	
Guttering & Drainage:	BLACK UPVC DRAINAGE SYSTEM.

Plot Numbers:
129, 146, 262, 259, 279



Scale @ A1: 0 1 2 3 4 5m Scale 1:100		Project: LAND WEST OF IMBERHORNE LANE, EAST GRINSTEAD	
Rev	Date	Drawn	Checked
Date: NOVEMBER 2025		Title: SINGLE GARAGE ELEVATIONS & FLOOR PLANS	
Drawn by: LRD		Client: Bovis Homes Vistry Homes	
Checked by: BB		COOPERBAILLIE	
Dwg No: CB_96_282_B_GAR_04		Rev:	

Please note these drawings are not for construction but for concept design and planning applications purposes only. Cooper Baillie Limited - Cornsleigh House, 24 Guildford Road, Bagshot, Surrey GU24 0JN - Telephone 01276 400039 - www.cooperbaillie.co.uk This drawing and the works depicted are the copyright of Cooper Baillie Ltd and may not be reproduced or awarded, except by written permission. No liability will be accepted for any damage made by other persons.