



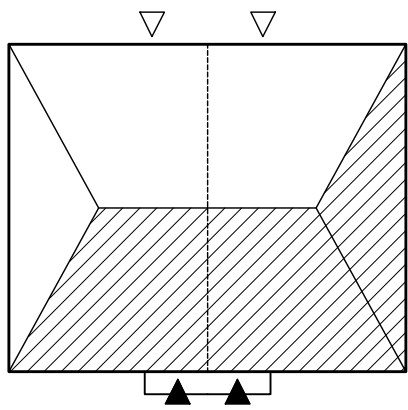

ROOF PROFILE - 1:200



FRONT ELEVATION

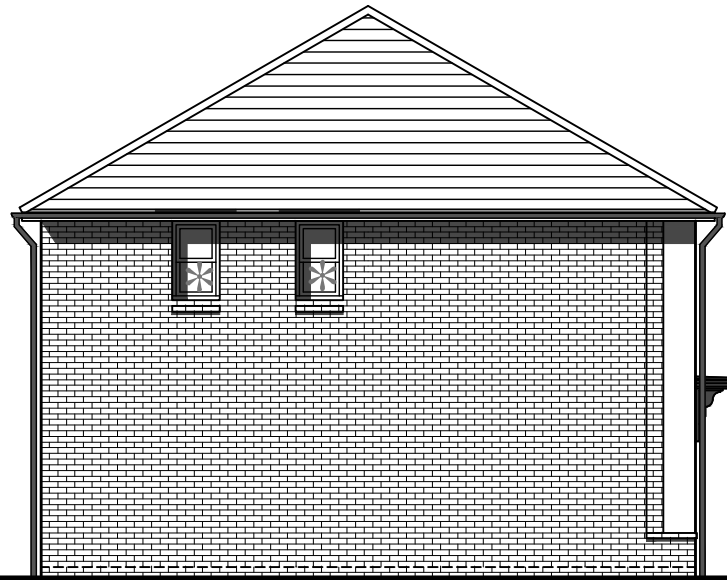


SIDE ELEVATION


* OBSCURE GLAZED WINDOW




REAR ELEVATION

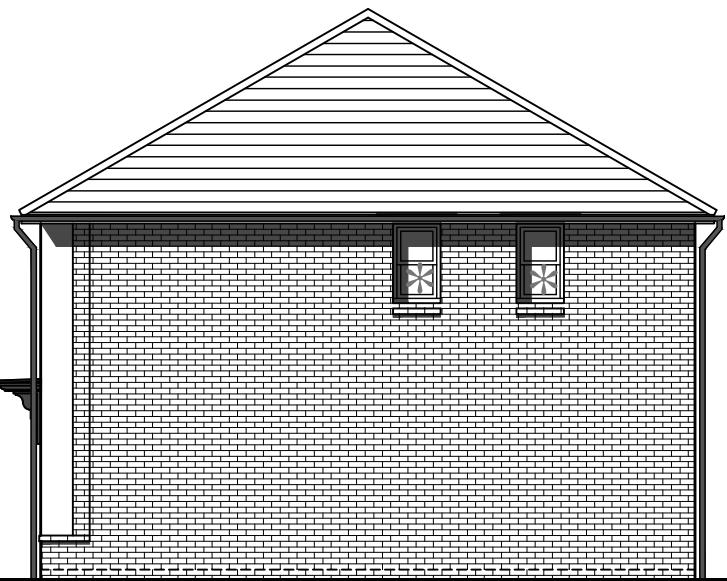

SIDE ELEVATION

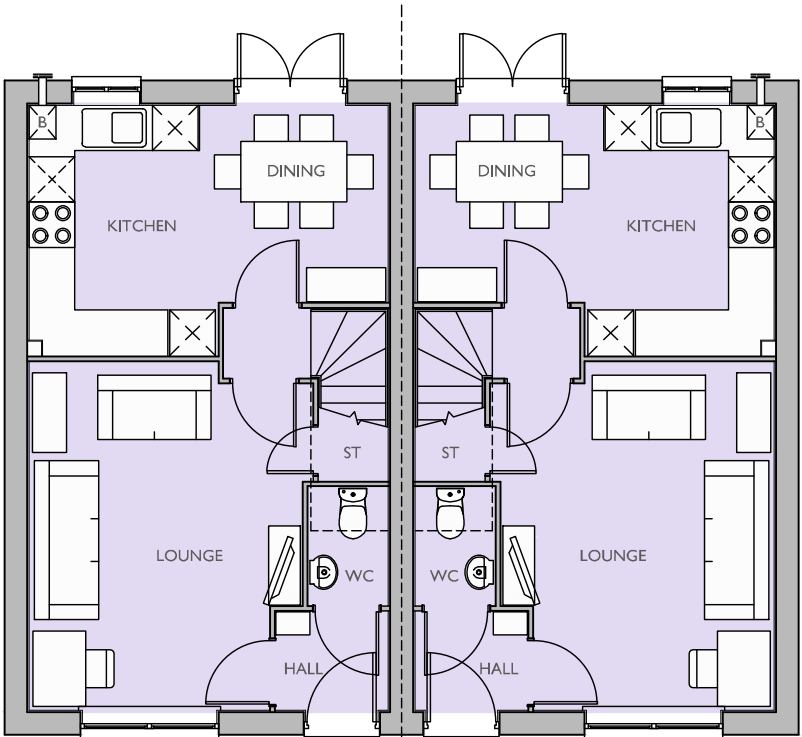

GROUND FLOOR PLAN

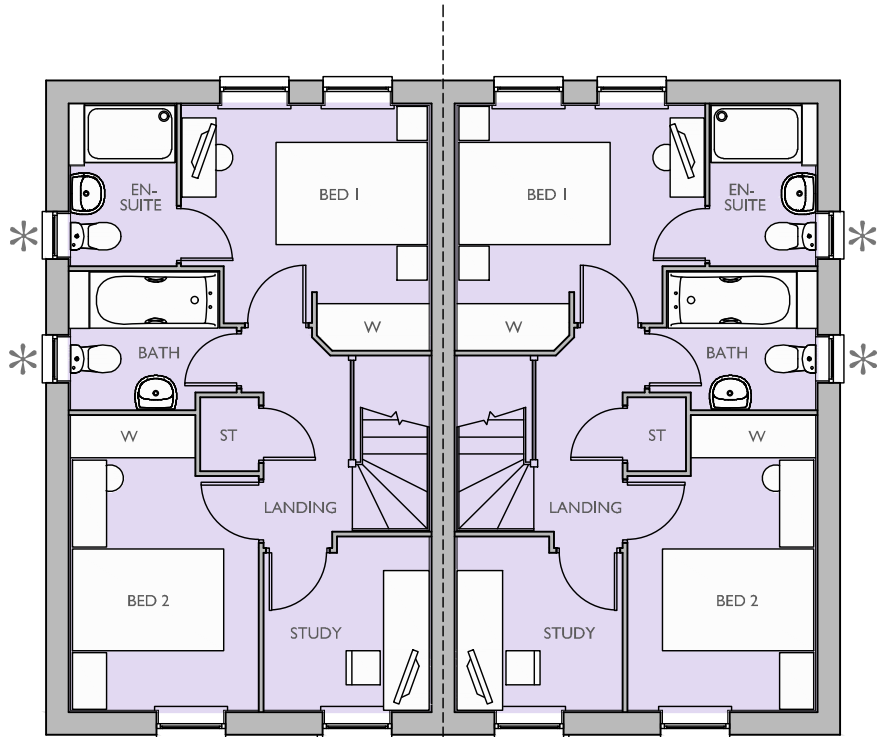

FIRST FLOOR PLAN

* OBSCURE GLAZED WINDOW

Housetype Name:		ARCHFORD	
Occupancy:		2 BED / 4 PERSON	
Gross Area ft²:	Gross Area m²:	Net Area ft²:	Net Area m²:
832	77.30	818	76.03

For Colours of Material See External Finishes Layout (CB_17_377_008)	
Primary Material:	STRETCHER BOND MASONRY BRICKWORK.
Feature Material:	COLOURED THROUGH RENDER.
Architectural Detail:	SPLAYED HEADERS AND SOLDIER COURSE CILLS. 15MM PROJECTING STRING STRETCHER COURSE.
Window & Door Frames:	UPVC CASEMENT WINDOW, WITH GLAZING BARS COMPOSITE FRONT DOOR. UPVC FRENCH DOOR.
Fascia, Soffit & Bargeboard:	WHITE UPVC BOXED EAVES ROOFING SYSTEM.
Architectural Ornaments:	
Guttering & Drainage:	BLACK UPVC DRAINAGE SYSTEM.

Plot Numbers:
465 & 466 (AS)



Location Plan (Not to Scale)

Scale @ A1: 0 1 2 3 4 5m Scale 1:100				Project: LAND WEST OF IMBERHORNE LANE, EAST GRINSTEAD	
Rev Date Drawn Checked				Title: ARCHFORD ELEVATIONS & FLOOR PLANS	
A 14.01.26 KJM BB				Client:  DAVID WILSON HOMES WHERE QUALITY LIVES	
UPDATED TO LATEST WORKING DRAWING & EXTERNAL FINISHES.				 COOPER BAILLIE	
Date: NOVEMBER 2025					
Drawn by: RB Checked by: BB					
Dwg No: CB_17_377_CA_ARC_02 Rev: A					

Please note these drawings are not for construction but for concept design and planning applications purposes only. Cooper Baillie Limited - Cornhill House, 24 Guildford Road, Bagshot, Surrey GU19 5JN - Telephone 01276 400639 - www.cooperbaillie.co.uk This drawing and the works depicted are the copyright of Cooper Baillie Ltd and may not be reproduced or amended without written permission. No liability will be accepted for any damage made by other persons.