



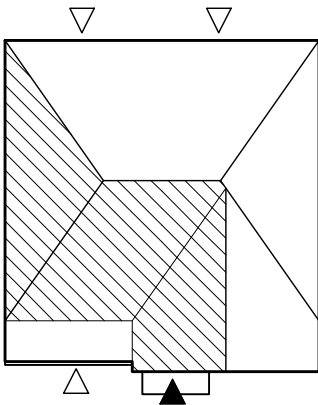

ROOF PROFILE - 1:200



FRONT ELEVATION

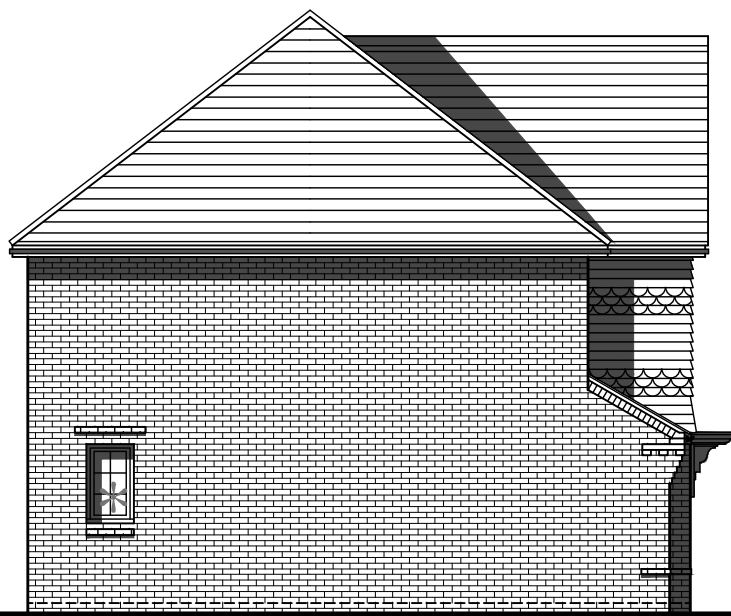


SIDE ELEVATION

* OBSCURE GLAZED WINDOW




REAR ELEVATION

* OBSCURE GLAZED WINDOW

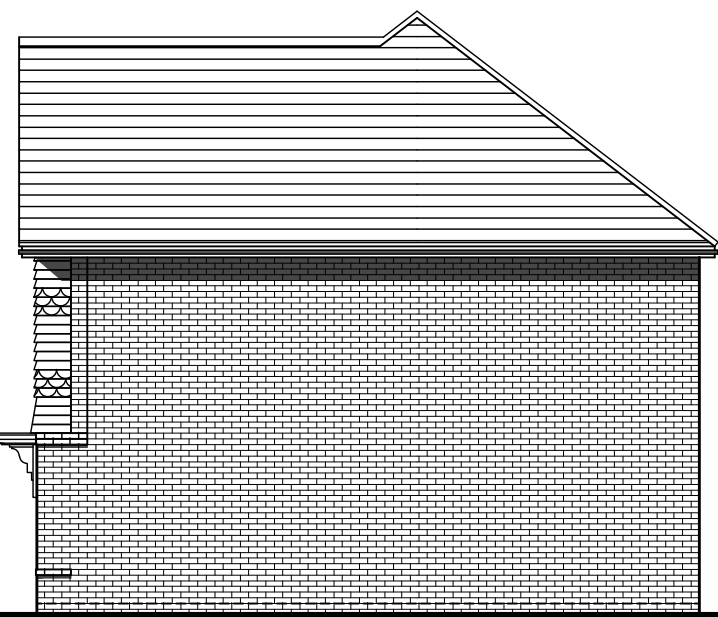


SIDE ELEVATION

* OBSCURE GLAZED WINDOW

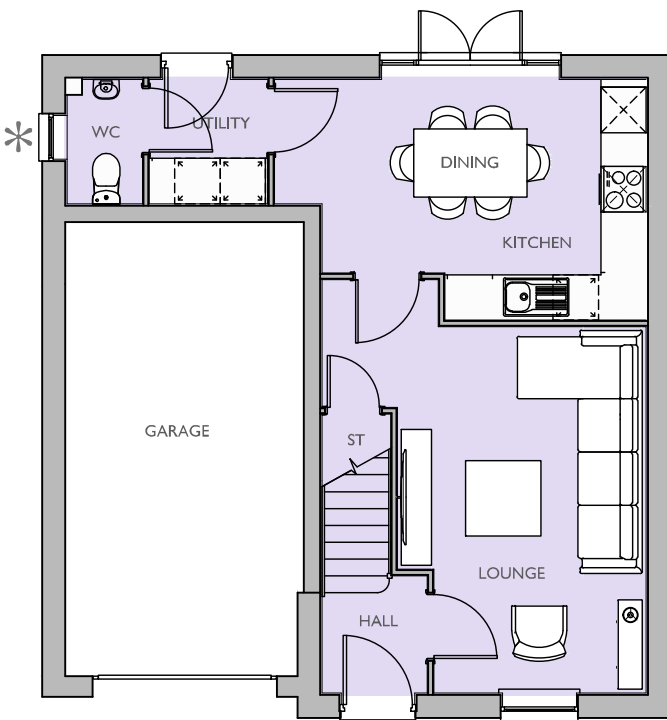

GROUND FLOOR PLAN

* OBSCURE GLAZED WINDOW

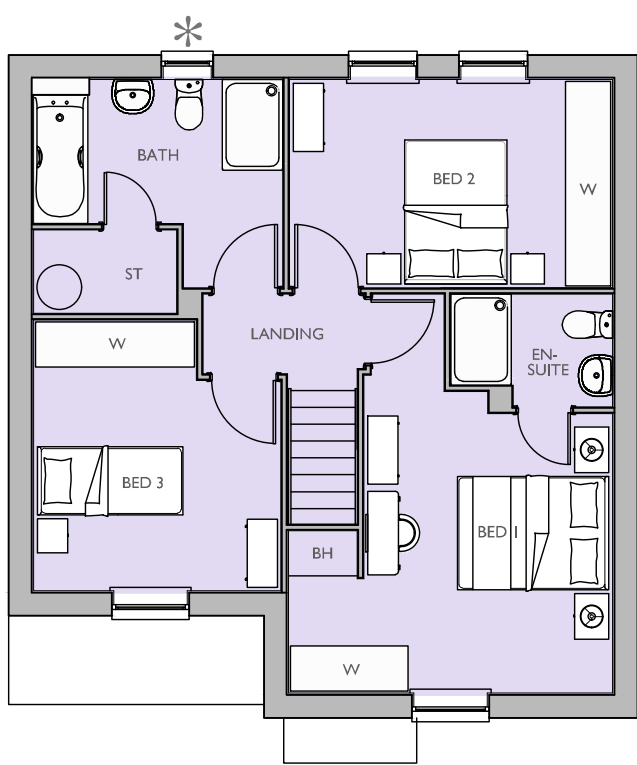

FIRST FLOOR PLAN

* OBSCURE GLAZED WINDOW

Housetype Name:		BURMARSH	
Occupancy:		3 BED / 5 PERSON	
Gross Area ft²:	Gross Area m²:	Net Area ft²:	Net Area m²:
1069	99.40	1053	97.85

For Colours of Material See External Finishes Layout (CB_17_377_008)	
Primary Material:	STRETCHER BOND MASONRY BRICKWORK.
Feature Material:	VERTICAL TILE HANGING, WITH ORNAMENTAL TILE FEATURE.
Architectural Detail:	SPLAYED HEADERS AND SOLDIER COURSE CILLS. 15MM PROJECTING STRING STRETCHER COURSE.
Window & Door Frames:	UPVC CASEMENT WINDOW, WITH GLAZING BARS COMPOSITE FRONT DOOR. UPVC FRENCH DOOR.
Fascia, Soffit & Bargeboard:	WHITE UPVC BOXED EAVES ROOFING SYSTEM.
Architectural Ornaments:	
Guttering & Drainage:	BLACK UPVC DRAINAGE SYSTEM.

Plot Numbers:
451 (AS), 455 (AS)



Scale @ A1:

0

1

2

3

4

5m

Scale 1:100

Rev

Date

Drawn

Checked

A

14.01.26

LRD

BB

UPDATED TO LATEST EXTERNAL FINISHES.

Project:

LAND WEST OF IMBERHORNE LANE,
EAST GRINSTEAD

Title:

BURMARSH
ELEVATIONS & FLOOR PLANS

Client:



DAVID WILSON HOMES
WHERE QUALITY LIVES

Date: NOVEMBER 2025

Drawn by: RB

Checked by: BB

Dwg No: CB_17_377_CA_BUR_02

Rev: A



COOPERBAILLIE

Please note these drawings are not for construction but for concept design and planning applications purposes only. Cooper Baillie Limited - Cornaugh House, 24 Guildford Road, Bagshot, Surrey GU19 5JN - Telephone 01276 400039 - www.cooperbaillie.co.uk This drawing and the works depicted are the copyright of Cooper Baillie Ltd and may not be reproduced or awarded, except by written permission. No liability will be accepted for any damage made by other persons.