




ROOF PROFILE - 1:200

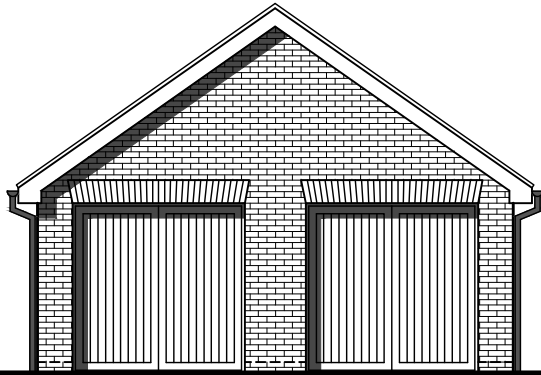


FRONT ELEVATION

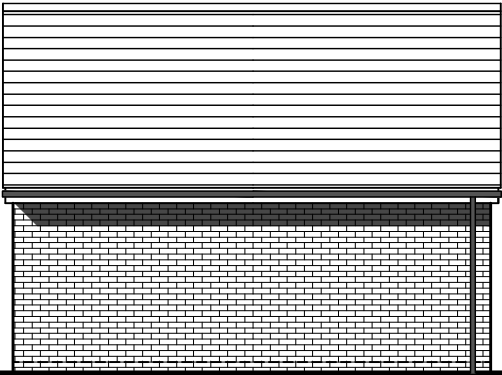


SIDE ELEVATION

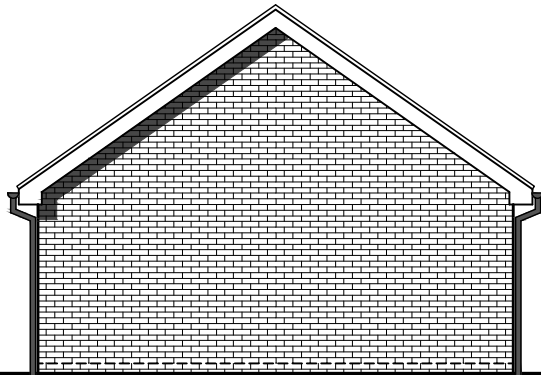

REAR ELEVATION

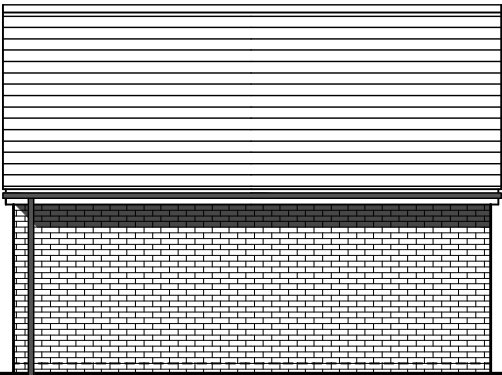

SIDE ELEVATION

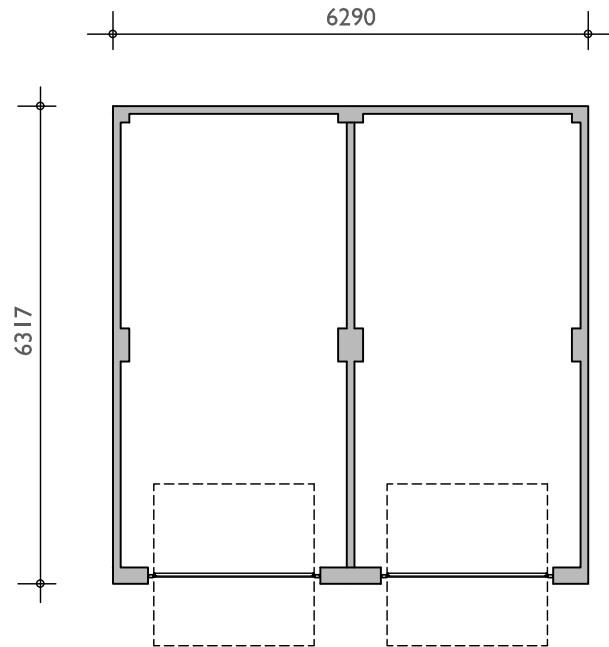

FLOOR PLAN

Housetype Name:		DOUBLE GARAGE	
Occupancy:			
Gross Area ft²:	Gross Area m²:	Net Area ft²:	Net Area m²:

For Colours of Material See External Finishes Layout (CB_17_377_008)	
Primary Material:	STRETCHER BOND MASONRY BRICKWORK.
Feature Material:	
Architectural Detail:	SPLAYED HEADERS.
Window & Door Frames:	
Fascia, Soffit & Bargeboard:	WHITE UPVC BOXED EAVES ROOFING SYSTEM.
Architectural Ornaments:	
Guttering & Drainage:	BLACK UPVC DRAINAGE SYSTEM.

Plot Numbers:
441 & 442, 487 & 488, 492 & 493, 520 & 521, 536 & 537, 540 & 541, 542 & 543, 546 & 547 , 549 & 550



Scale @ A1:

0 1 2 3 4 5m

Scale 1:100

Rev	Date	Drawn	Checked

Date: NOVEMBER 2025

Drawn by: RB

Checked by: BB

Org No: CB_17_377_GAR_01

Rev:

Project:

LAND WEST OF IMBERHORNE LANE,
EAST GRINSTEAD

Title:

DOUBLE GARAGE
ELEVATIONS & FLOOR PLANS

Client:

BARRATT HOMES **DAVID WILSON HOMES**

WHERE QUALITY LIVES

COOPERBAILLIE

Please note these drawings are not for construction but for concept design and planning applications purposes only. Cooper Baillie Limited - Cornmough House, 24 Guildford Road, Bagshot, Surrey GU24 0JN - Telephone 01276 400039 - www.cooperbaillie.co.uk This drawing and the works depicted are the copyright of Cooper Baillie Ltd and may not be reproduced or awarded, except by written permission. No liability will be accepted for any damage made by other persons.