


ROOF PROFILE - 1:200

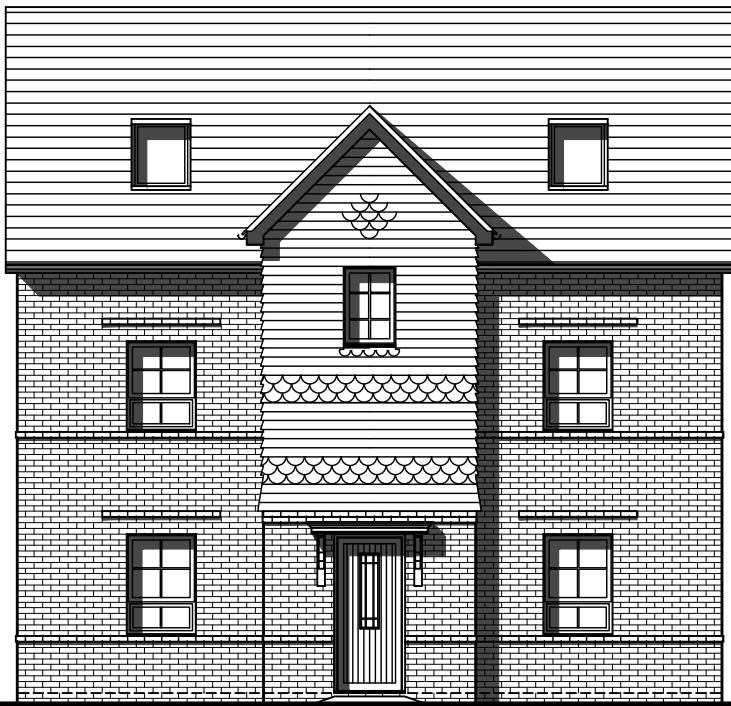


FRONT ELEVATION



SIDE ELEVATION

* OBSCURE GLAZED WINDOW

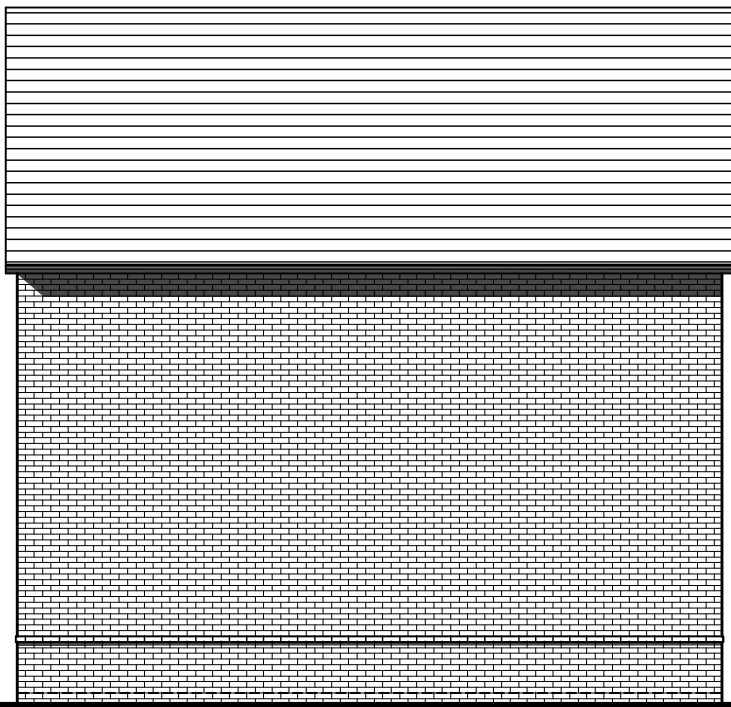


REAR ELEVATION




SIDE ELEVATION

* OBSCURE GLAZED WINDOW

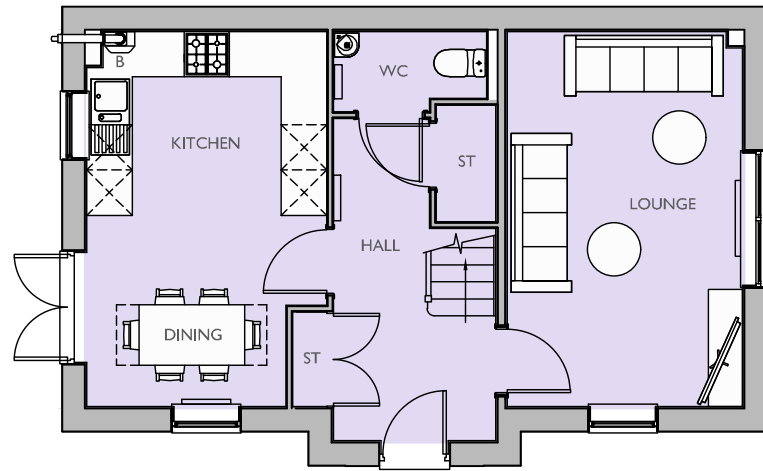


GROUND FLOOR PLAN

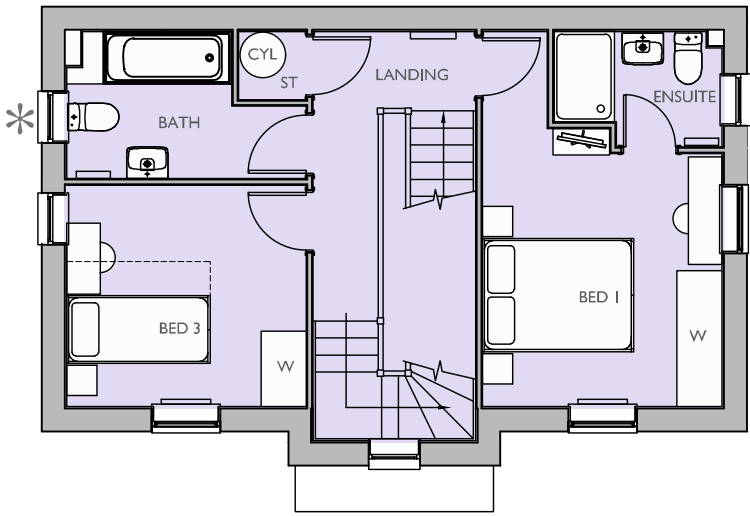

FIRST FLOOR PLAN

* OBSCURE GLAZED WINDOW

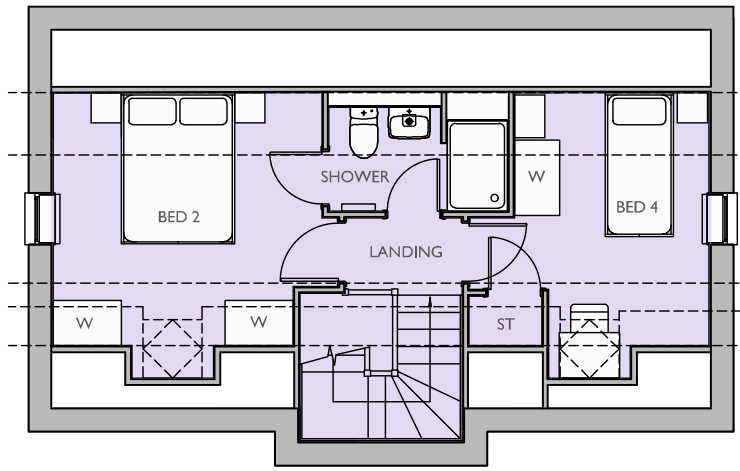


SECOND FLOOR PLAN

Housetype Name:		KELLING	
Occupancy:		4 BED / 6 PERSON	
Gross Area ft²:	Gross Area m²:	Net Area ft²:	Net Area m²:
1259	116.96	1217	113.14

For Colours of Material See External Finishes Layout (CB_17_377_008)	
Primary Material:	STRETCHER BOND MASONRY BRICKWORK.
Feature Material:	VERTICAL TILE HANGING, WITH ORNAMENTAL TILE FEATURE.
Architectural Detail:	15MM PROJECTING STRING STRETCHER COURSE. SOLDIER COURSE WINDOW SURROUND.
Window & Door Frames:	UPVC CASEMENT WINDOW, WITH GLAZING BARS COMPOSITE FRONT DOOR. UPVC FRENCH DOOR.
Fascia, Soffit & Bargeboard:	BLACK UPVC BOXED EAVES ROOFING SYSTEM.
Architectural Ornaments:	
Guttering & Drainage:	BLACK UPVC DRAINAGE SYSTEM.

Plot Numbers:
524 (AS)

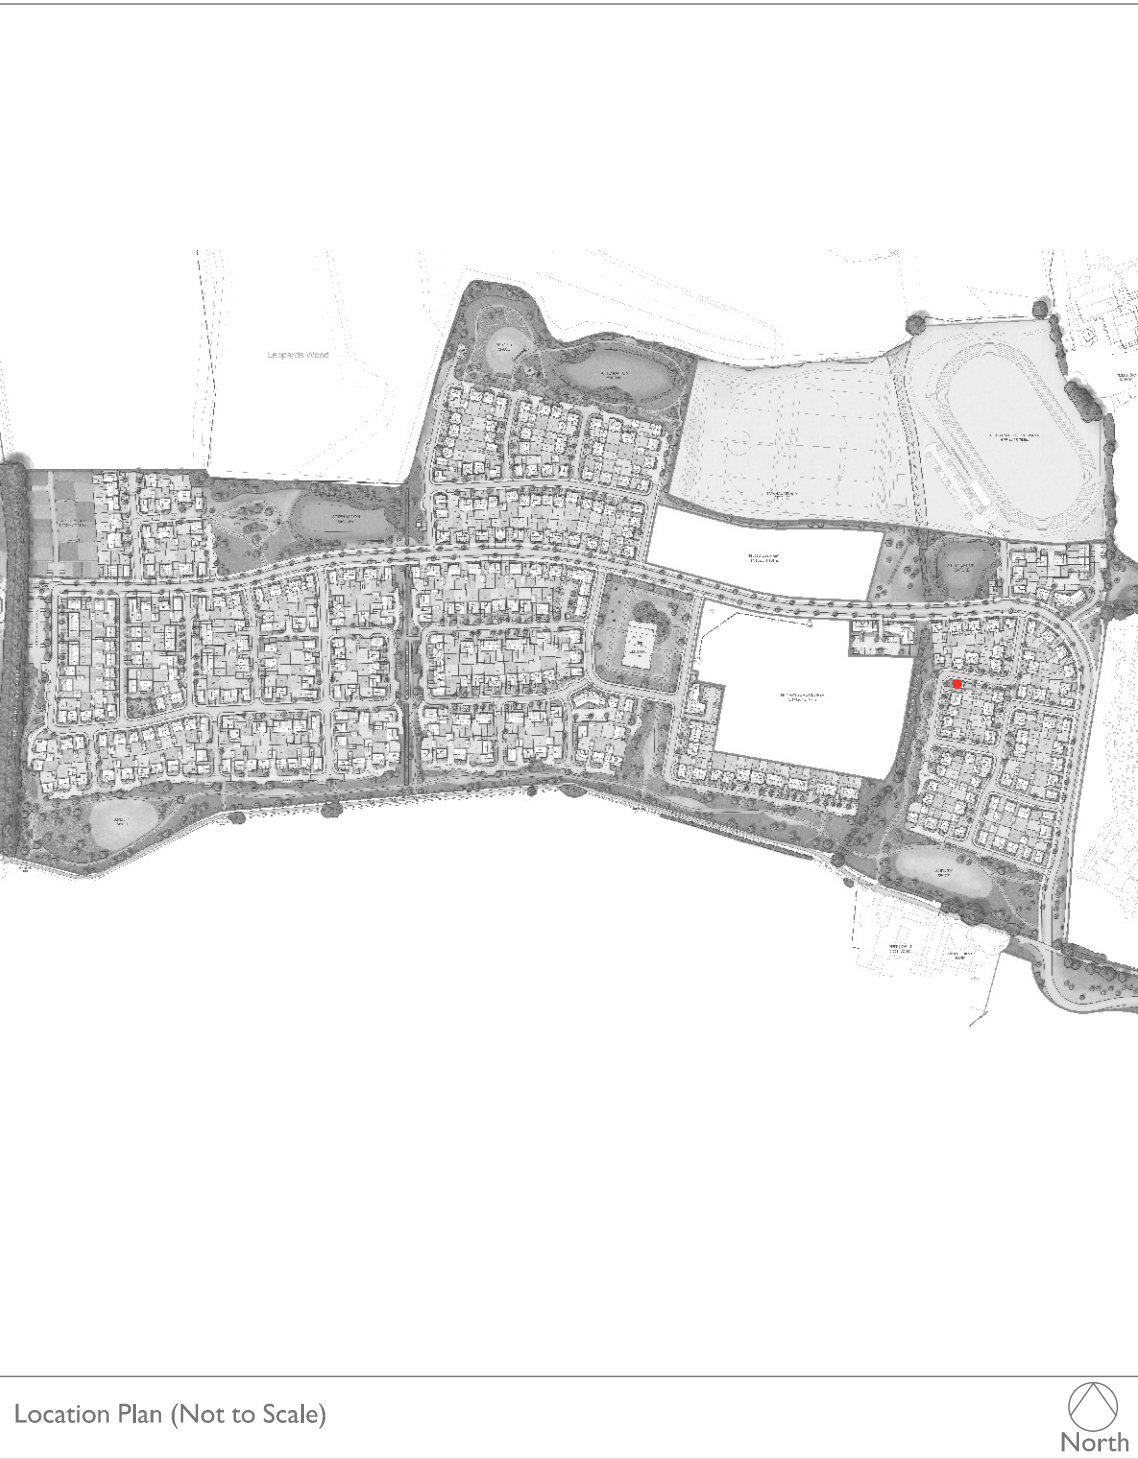

Scale @ A1:		Project:	
0 1 2 3 4 5m		LAND WEST OF IMBERHORNE LANE, EAST GRINSTEAD	
Scale 1:100		Title:	
Rev		KELLING ELEVATIONS & FLOOR PLANS	
Date		Client:	
Drawn		BARRATT HOMES	
Checked		COOPERBAILLIE	
Date: NOVEMBER 2025			
Drawn by: RB		Checked by: BB	
Dwg No: CB_17_377_EQ_KEL_02		Rev:	

Please note these drawings are not for construction but for concept design and planning applications purposes only. Cooper Baillie Limited - Cornhill House, 24 Guildford Road, Bagnholt, Surrey GU19 5JN - Telephone 01274 400339 - www.cooperbaillie.co.uk This drawing and the works depicted are the copyright of Cooper Baillie Ltd and may not be reproduced or used in any way without the written permission of Cooper Baillie Ltd. No liability will be accepted for any damage caused by any person.