


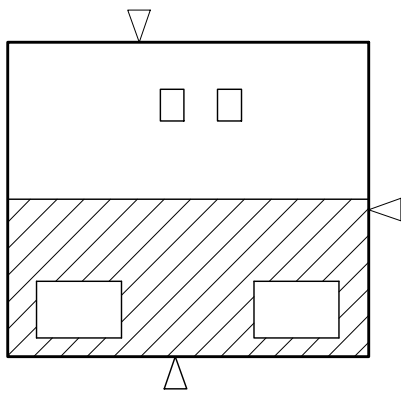

ROOF PROFILE - 1:200



FRONT ELEVATION




SIDE ELEVATION




REAR ELEVATION

* OBSCURE GLAZED WINDOW

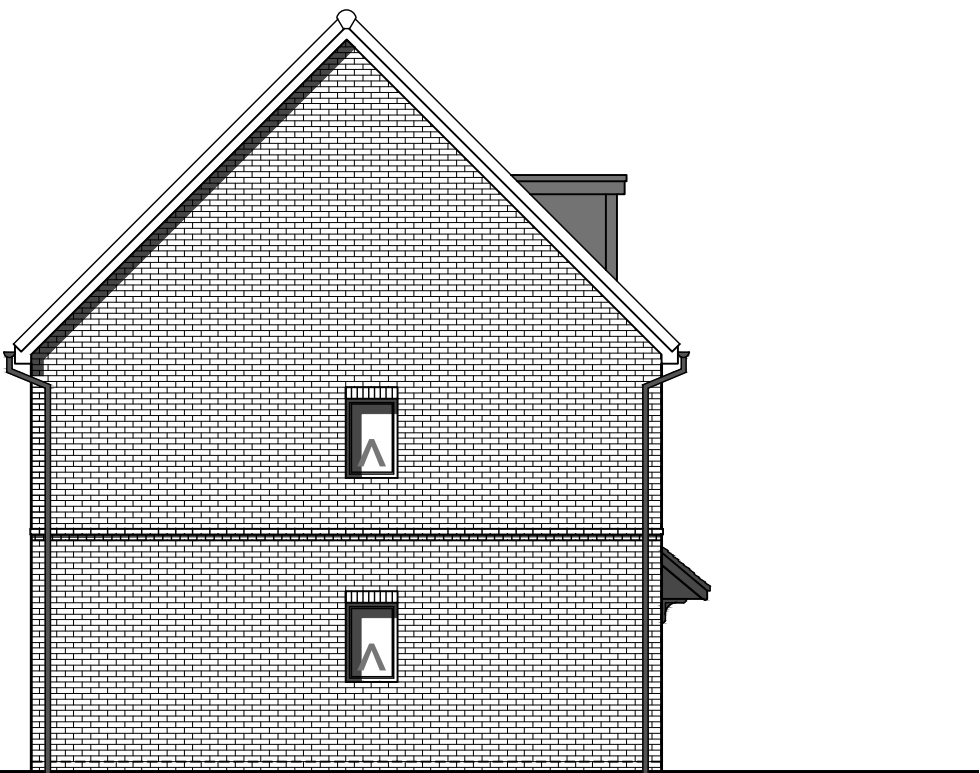


SIDE ELEVATION

^ OMIT WINDOWS TO PLOT 142, 144

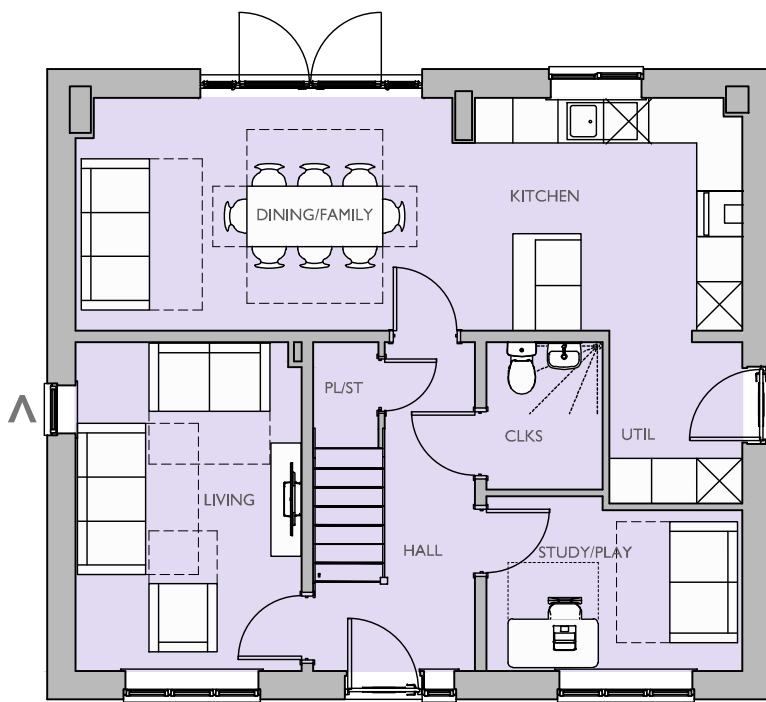


GROUND FLOOR PLAN

^ OMIT WINDOWS TO PLOTS 142, 144

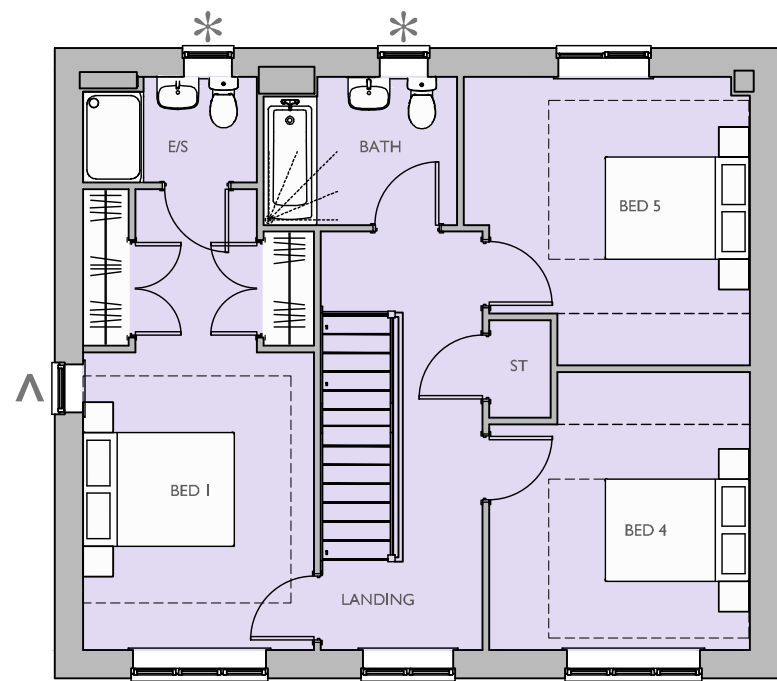

FIRST FLOOR PLAN

* OBSCURE GLAZED WINDOW

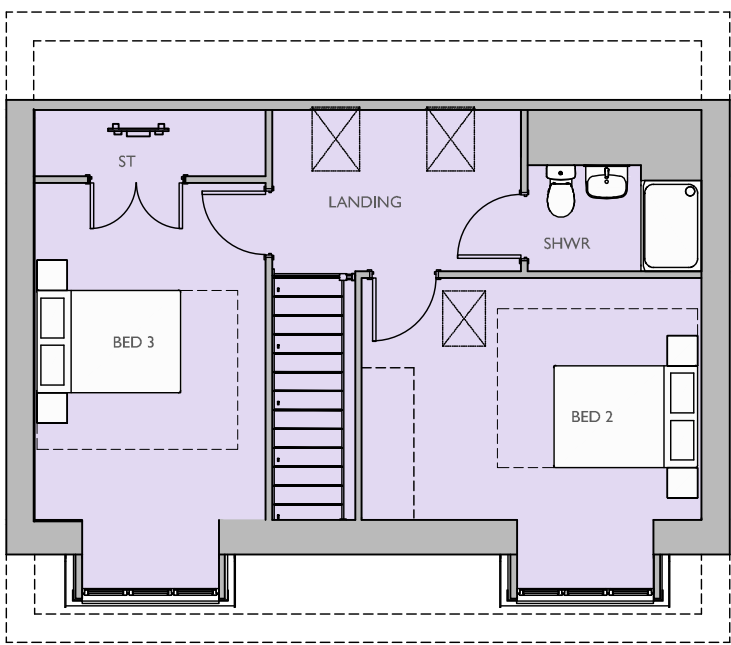

SECOND FLOOR PLAN

Housetype Name:		M591	
Occupancy:		5 BED / 10 PERSON	
Gross Area ft²:	Gross Area m²:	Net Area ft²:	Net Area m²:
2008.05	186.55	1928.35	179.15

For Colours of Material See External Finishes Layout (CB_96_282_008)	
Primary Material:	STRETCHER BOND MASONRY BRICKWORK.
Feature Material:	
Architectural Detail:	ARCHED BRICK HEADERS AND STONE CILLS. 15MM PROJECTING STRING & DENTIL COURSE.
Window & Door Frames:	UPVC CASEMENT WINDOW, WITH GLAZING BARS COMPOSITE FRONT DOOR. UPVC FRENCH DOOR.
Fascia, Soffit & Bargeboard:	WHITE UPVC BOXED EAVES ROOFING SYSTEM.
Architectural Ornaments:	
Guttering & Drainage:	BLACK UPVC DRAINAGE SYSTEM.

Plot Numbers:
142 (OPP), 144 (AS), 263 (OPP), 282 (AS), 283 (AS), 297 (OPP)



Scale @ A1:

0 1 2 3 4 5m

Scale 1:100

Rev Date Drawn Checked

Date: NOVEMBER 2025

Drawn by: LAC Checked by: BB

Org No: CB_96_282_B_GE_M591_01 Rev:

Project:

LAND WEST OF IMBERHORNE LANE,
EAST GRINSTEAD

Title:

M591
ELEVATIONS & FLOOR PLANS

Client:

Bovis Homes **Vistry Homes**

COOPERBAILLIE

Please note these drawings are not for construction but for concept design and planning applications purposes only. Cooper Baillie Limited - Cornaugh House, 24 Guildford Road, Bagshot, Surrey GU24 0JN - Telephone 01276 400039 - www.cooperbaillie.co.uk This drawing and the works depicted are the copyright of Cooper Baillie Ltd and may not be reproduced or awarded, except by written permission. No liability will be accepted for any damage made by other persons.