


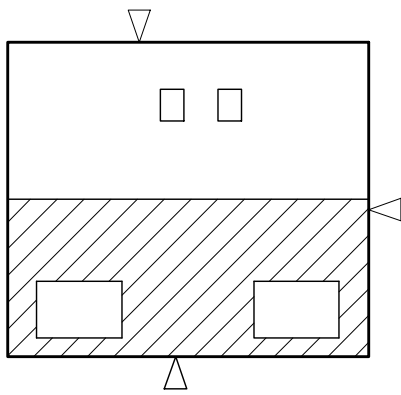

ROOF PROFILE - 1:200



FRONT ELEVATION




SIDE ELEVATION




REAR ELEVATION


* OBSCURE GLAZED WINDOW

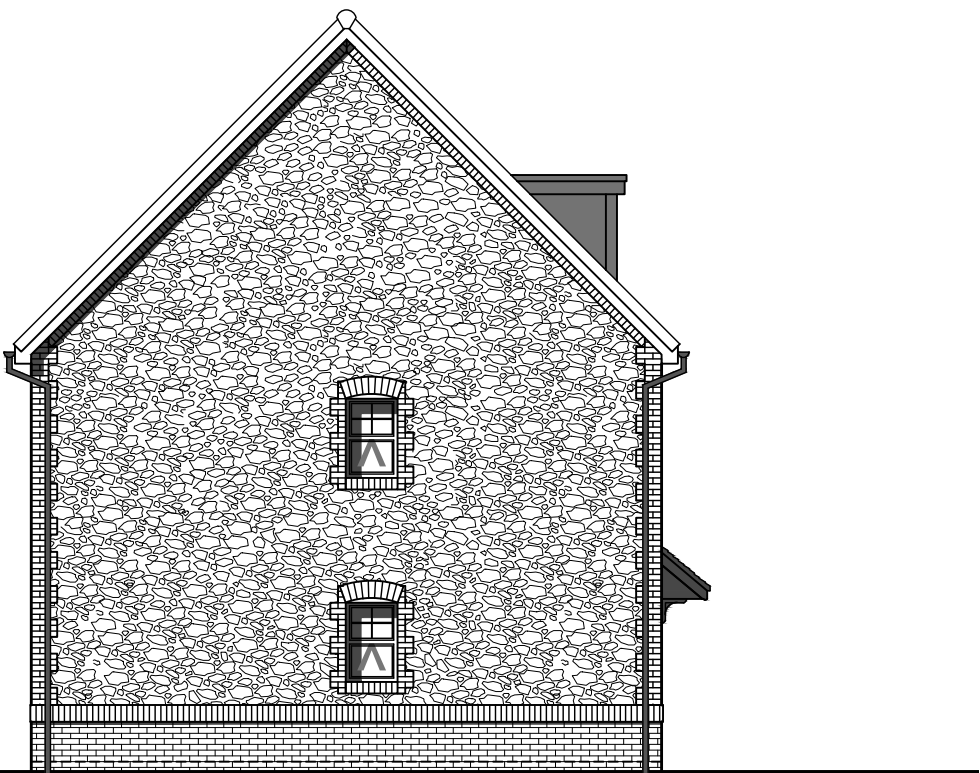

SIDE ELEVATION

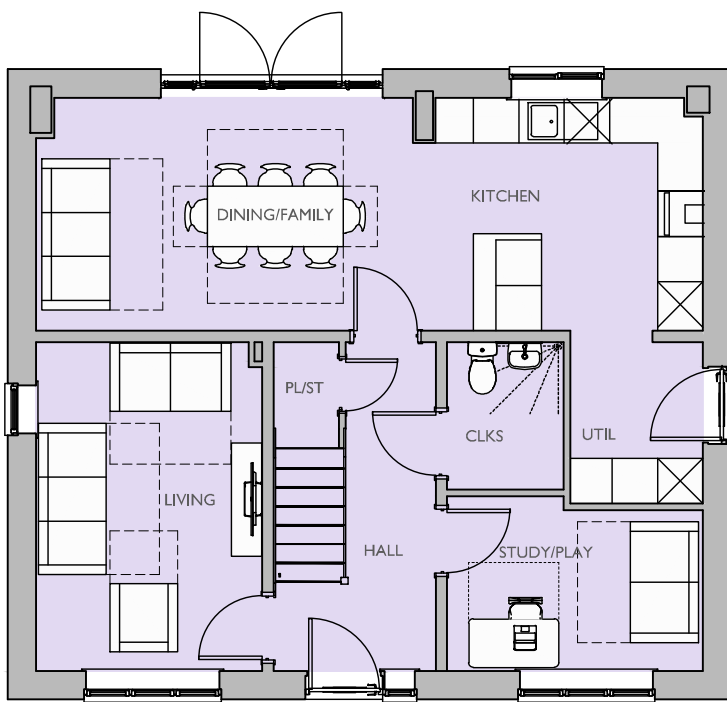


GROUND FLOOR PLAN

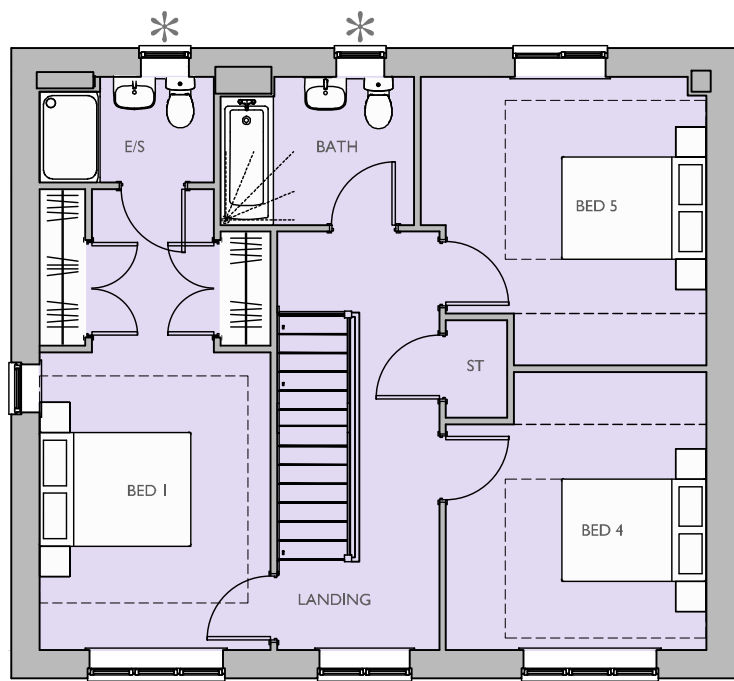

FIRST FLOOR PLAN

* OBSCURE GLAZED WINDOW

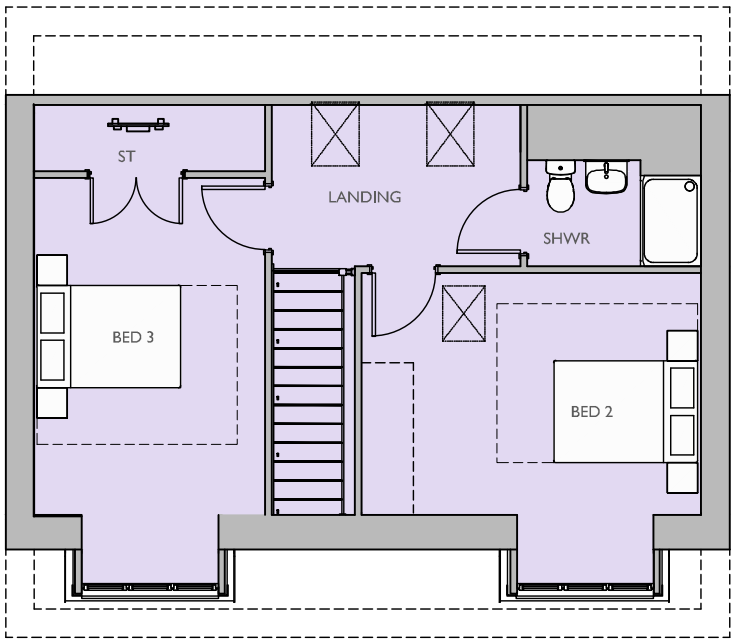

SECOND FLOOR PLAN

Housetype Name:		M591	
Occupancy:		5 BED / 10 PERSON	
Gross Area ft²:	Gross Area m²:	Net Area ft²:	Net Area m²:
2008.05	186.55	1928.35	179.15

For Colours of Material See External Finishes Layout (CB_96_282_008)	
Primary Material:	STRETCHER BOND MASONRY BRICKWORK.
Feature Material:	FLINT INTERLOCKING PREFABRICATED BLOCK. BRICK QUOINS.
Architectural Detail:	ARCHED BRICK HEADERS AND CILLS. 15MM PROJECTING SOLDIER COURSE.
Window & Door Frames:	UPVC CASEMENT WINDOW, WITH GLAZING BARS COMPOSITE FRONT DOOR. UPVC FRENCH DOOR.
Fascia, Soffit & Bargeboard:	WHITE UPVC BOXED EAVES ROOFING SYSTEM.
Architectural Ornaments:	
Guttering & Drainage:	BLACK UPVC DRAINAGE SYSTEM.

Plot Numbers:
298 (AS), 131 (OPP)



Location Plan (Not to Scale)

Scale @ A1: 0 1 2 3 4 5m Scale 1:100		Project: LAND WEST OF IMBERHORNE LANE, EAST GRINSTEAD	
Rev		Title: M591 ELEVATIONS & FLOOR PLANS	
Date		Client:	
Drawn by : LAC		Bovis Homes Vistry Homes	
Org No: CB_96_282_B_GE_M591_03		COOPERBAILLIE	
Date: NOVEMBER 2025			
Drawn by : LAC		Checked by : BB	
Rev		Rev	

Please note these drawings are not for construction but for concept design and planning applications purposes only.
Cooper Baillie Limited - Cornhill House, 24 Guildford Road, Bagshot, Surrey GU19 5JN - Telephone 01276 400039 - www.cooperbaillie.co.uk
This drawing and the works depicted are the copyright of Cooper Baillie Ltd and may not be reproduced or awarded, except by written permission. No liability will be accepted for any damage caused by other persons.