




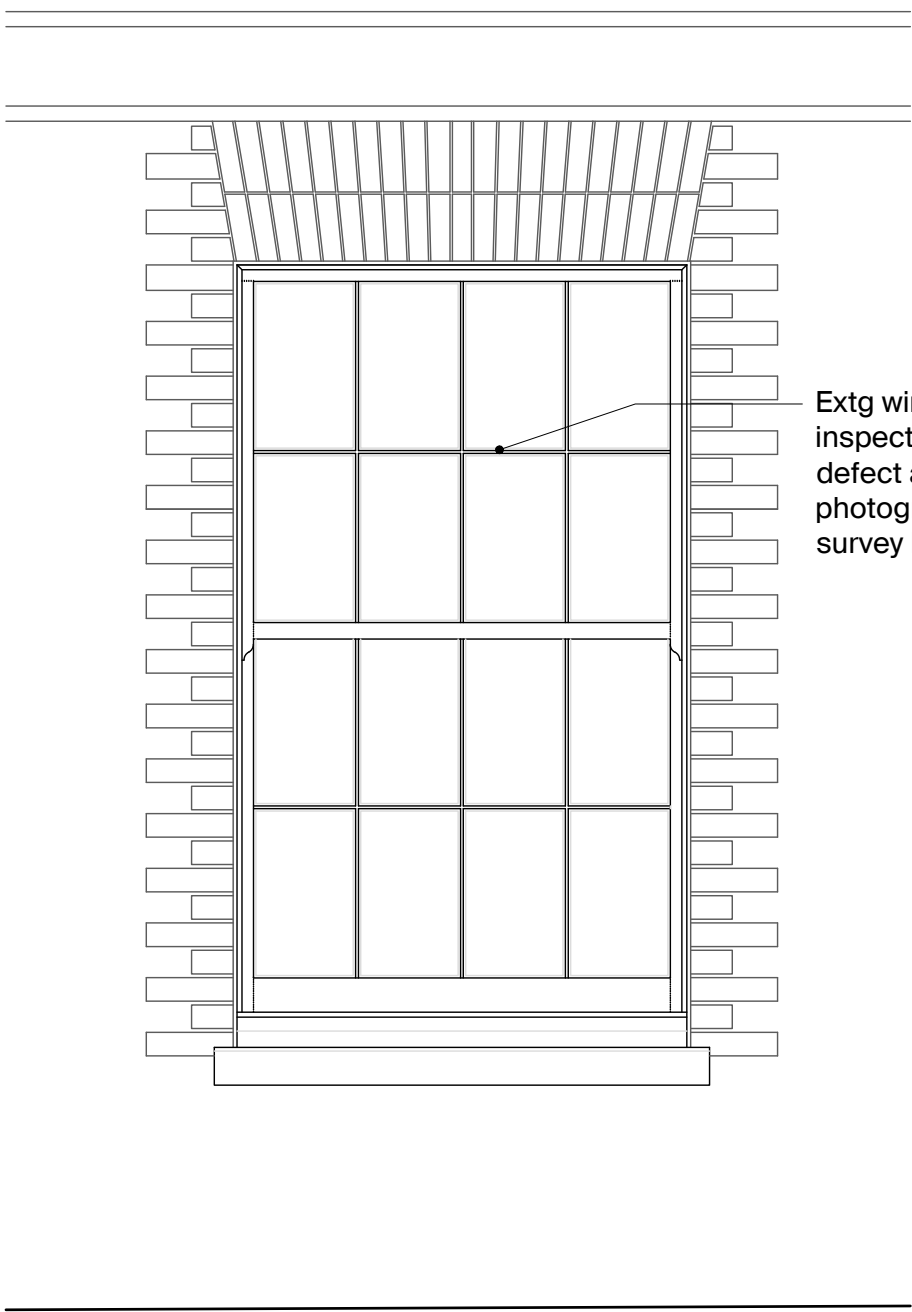


Typical Window - Extg Elevation
Scale 1:20

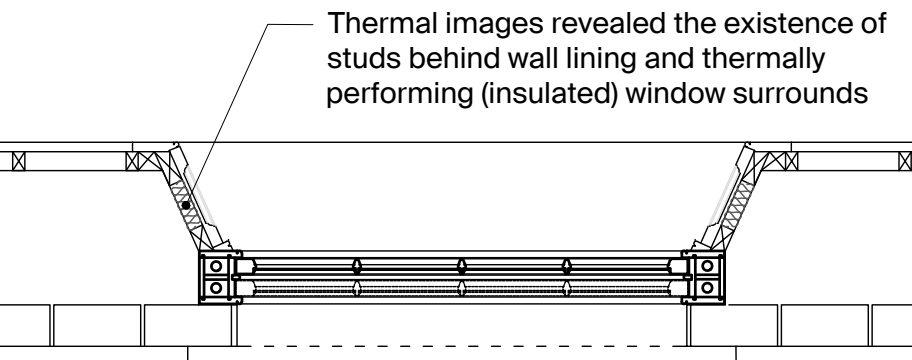

Typical Window - Extg Plan
Scale 1:20

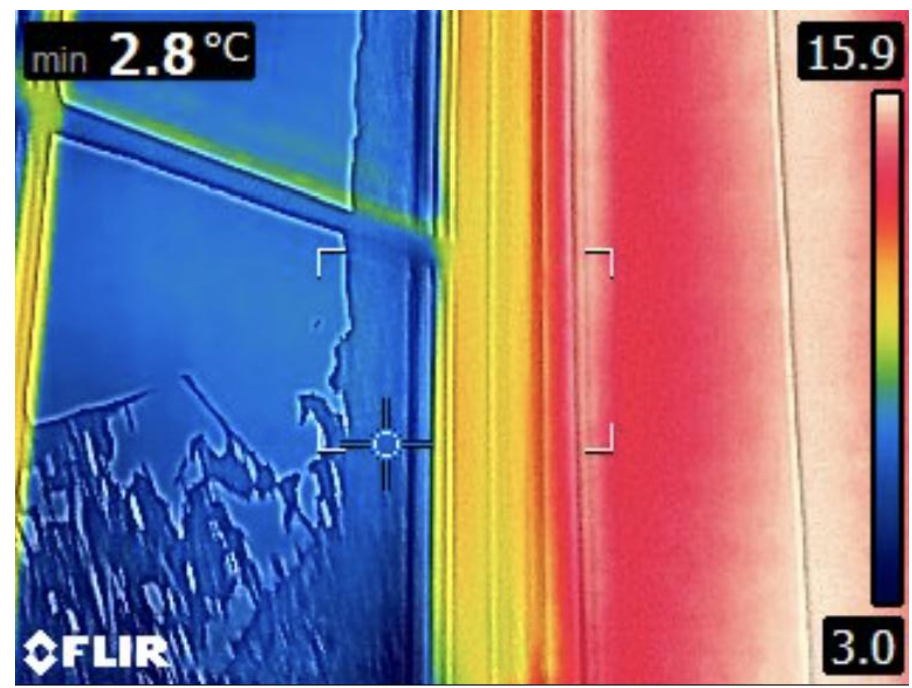


Assumed modern insulation behind window reveal lining

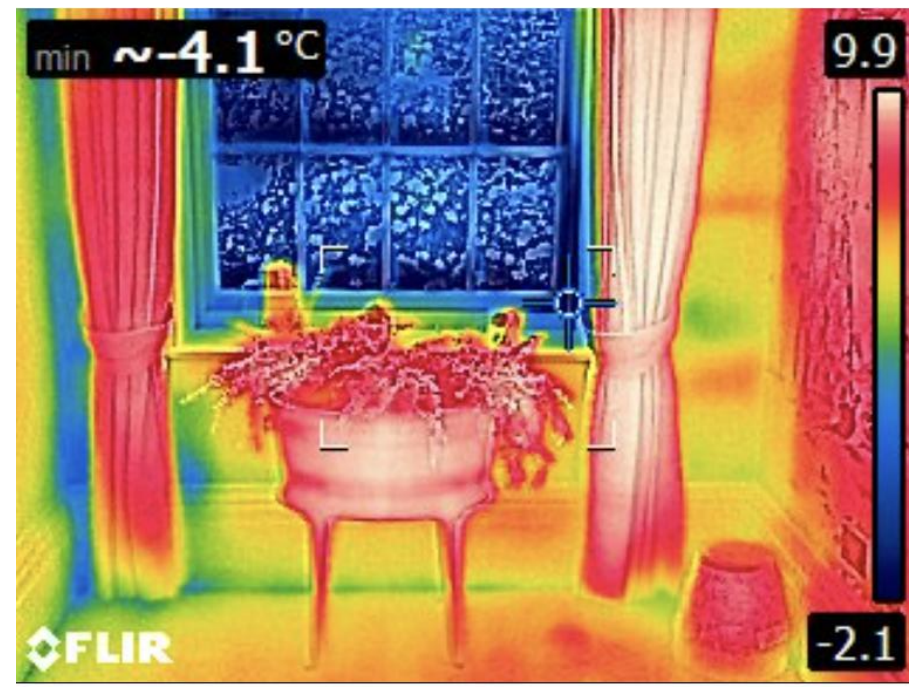


86 Studwork to inside face of west elevation.


Thermal images showing insulated area around windows
Refer to Sunte House Thermal Imaging Report

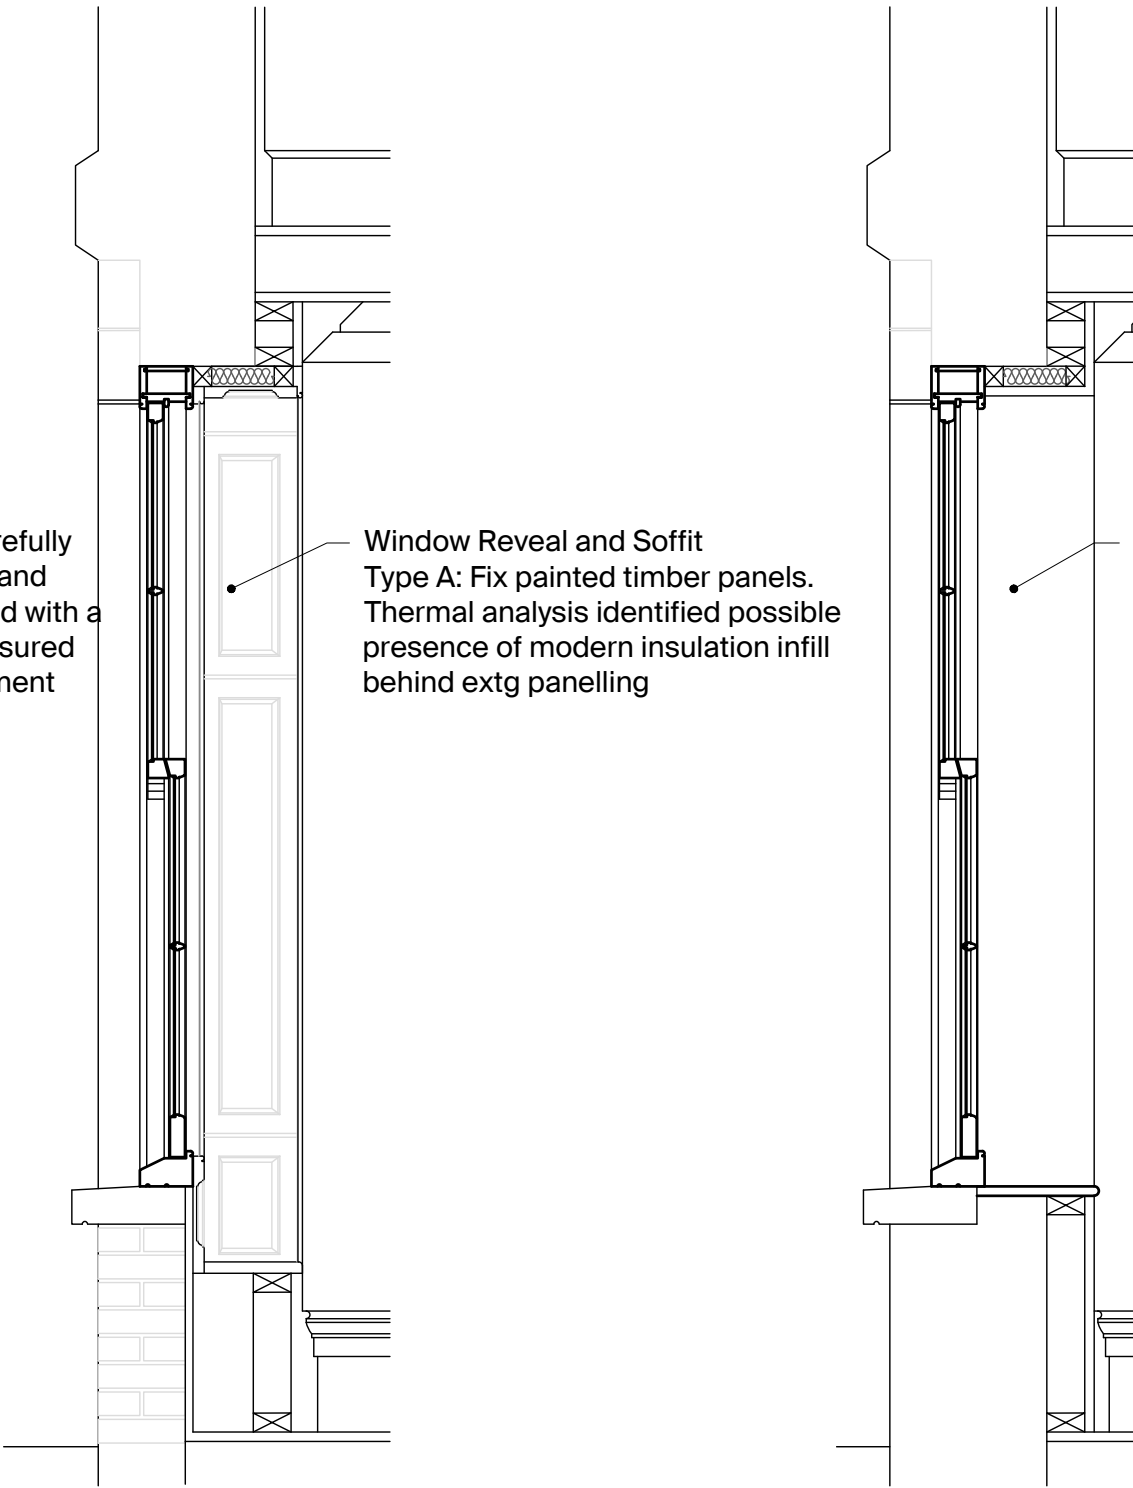


Typical Window - Extg Sections (reveal types A and B)
Scale 1:20

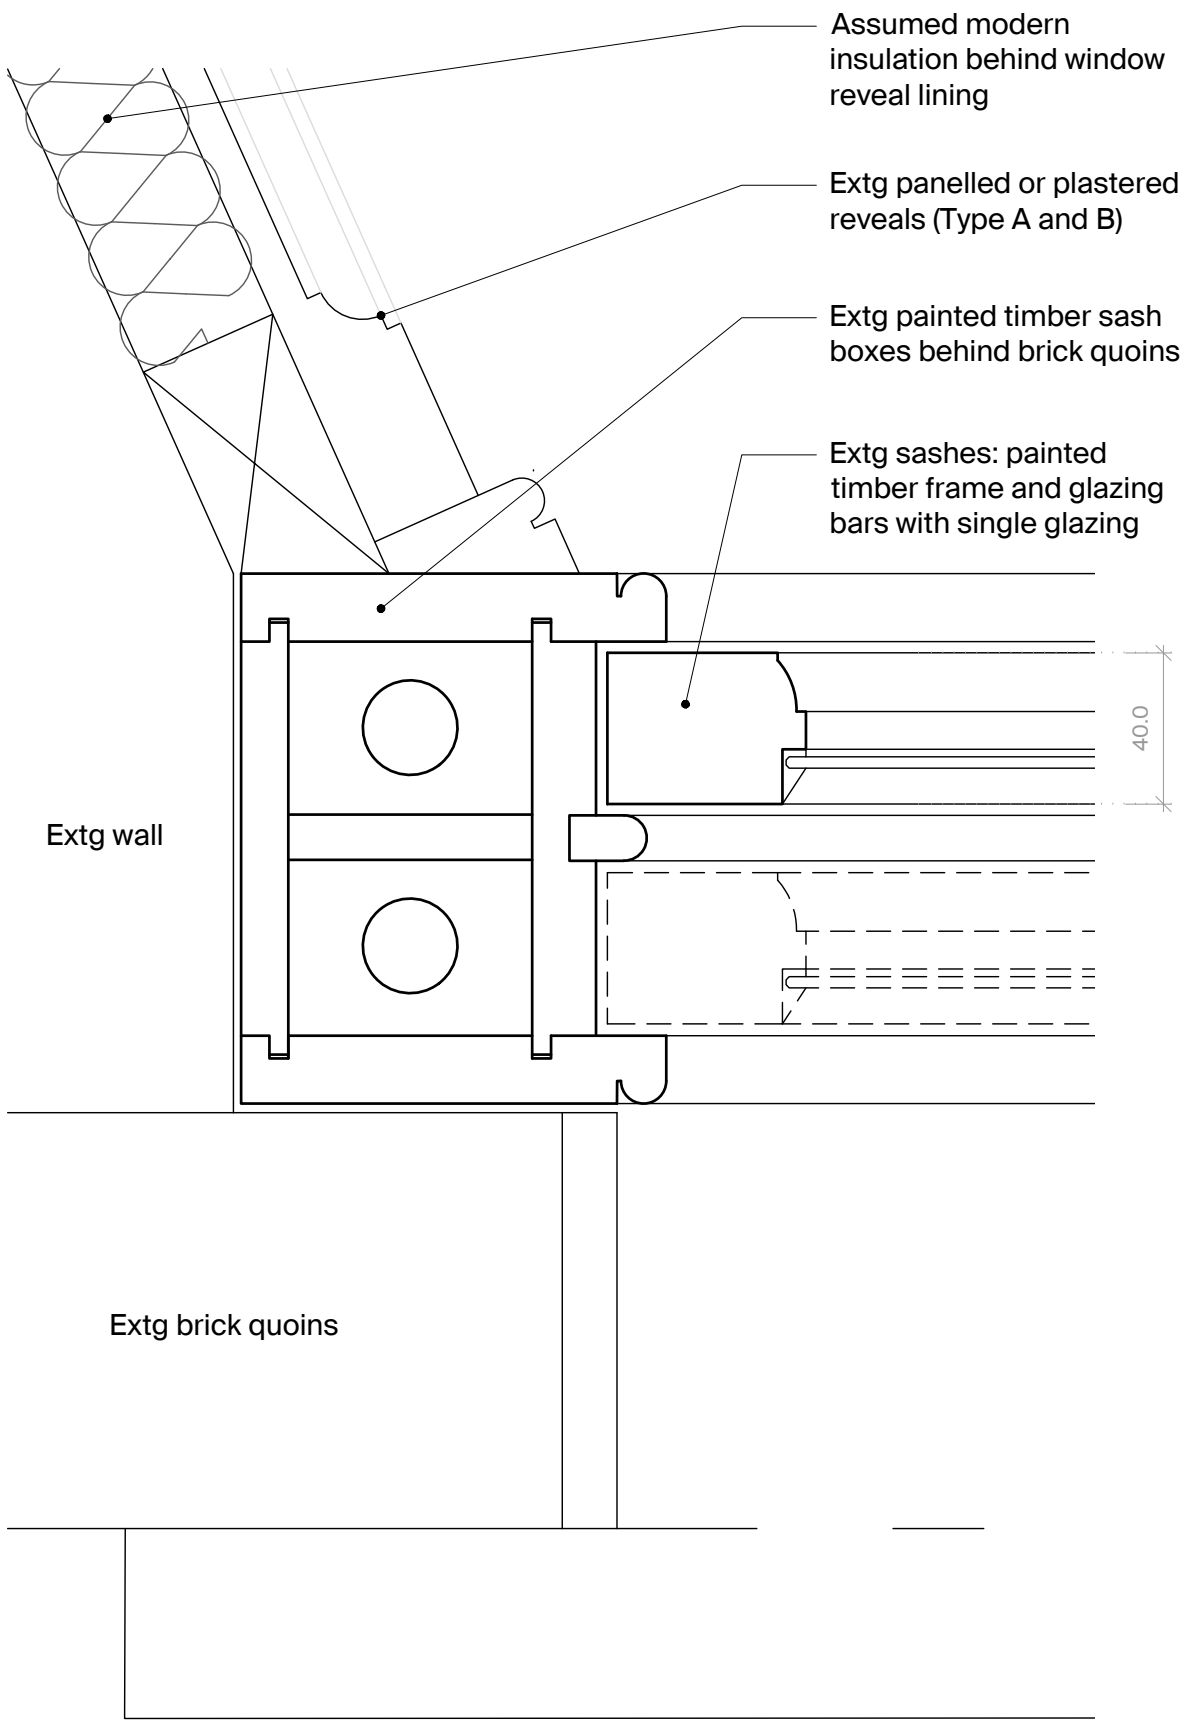


Extg Jamb Detail
Scale 1:2

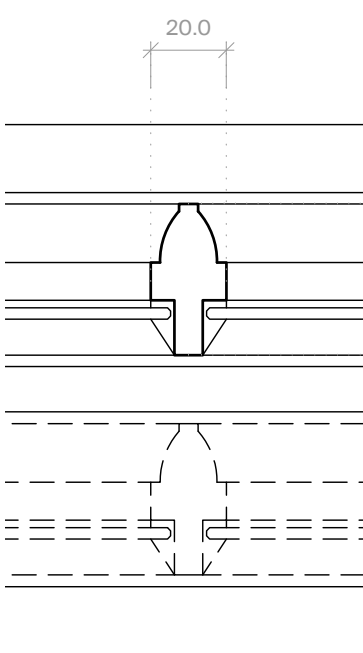


Extg Glazing Bar
Scale 1:2

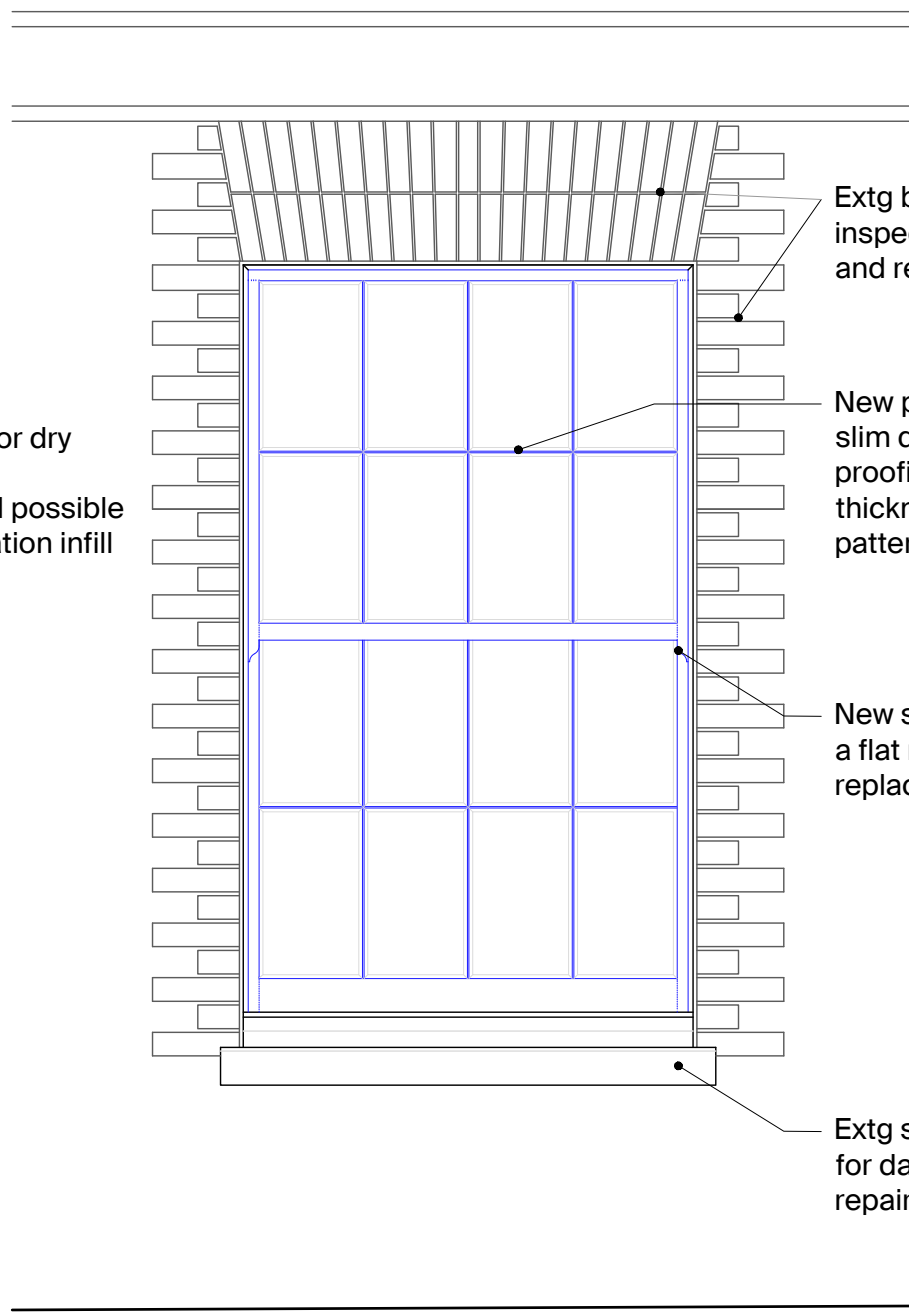


Typical Window - Proposed Elevation
Scale 1:20

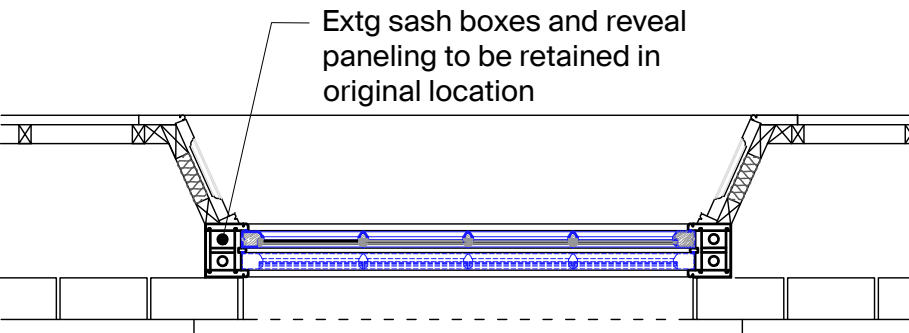


Typical Window - Proposed Plan
Scale 1:20

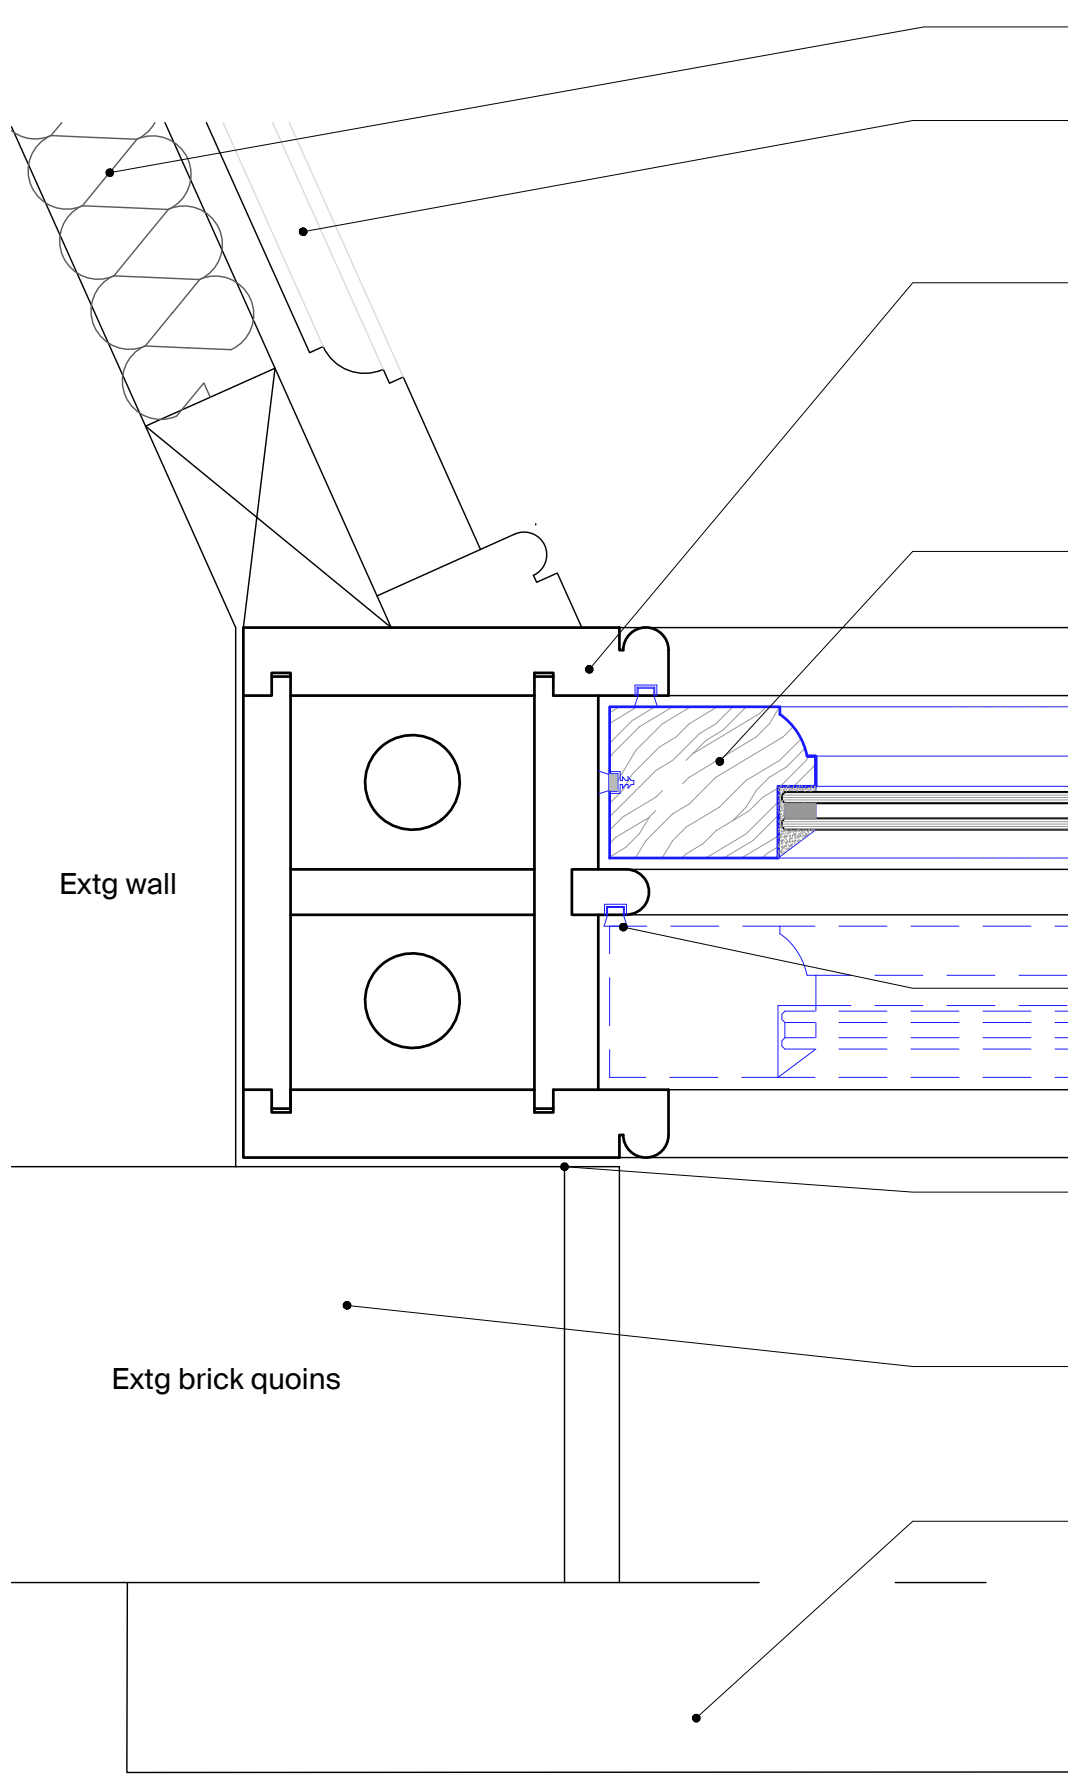



Proposed Jamb Detail
Scale 1:2

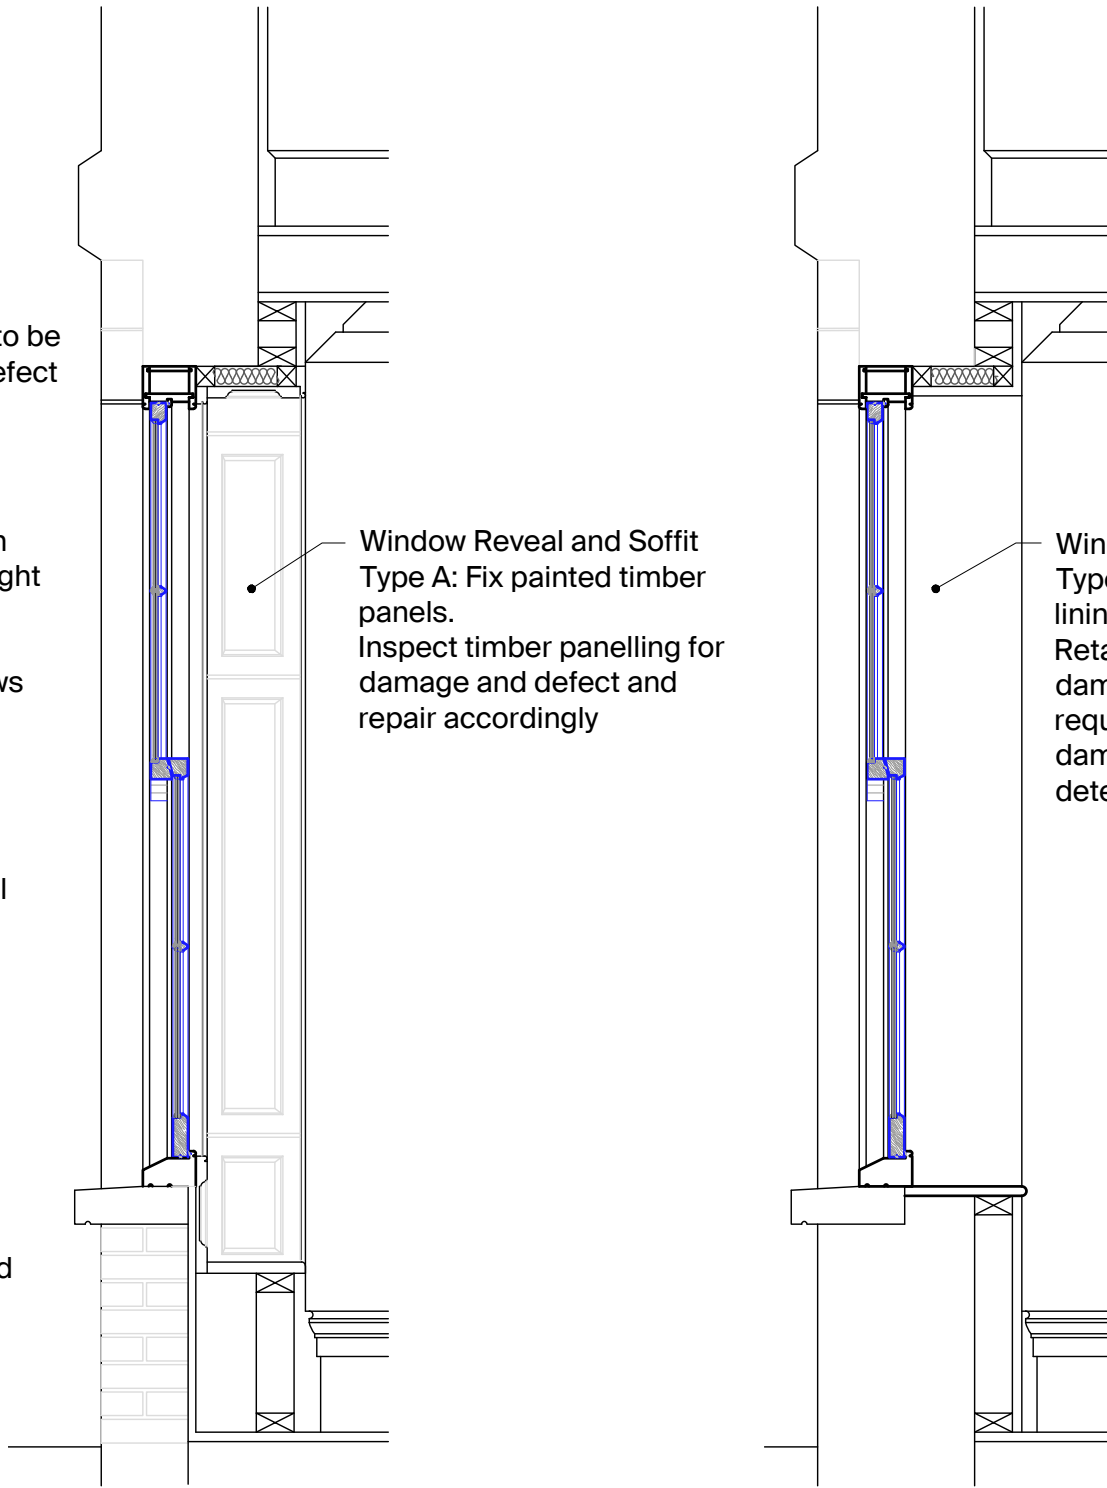

Typical Window - Proposed Sections (reveal types A and B)
Scale 1:20

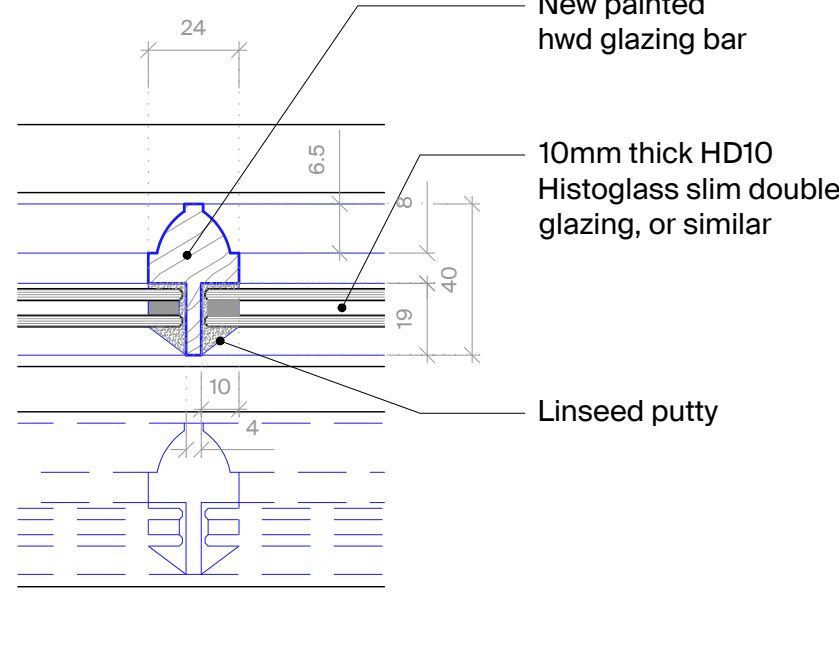

Proposed Glazing Bar
Scale 1:2

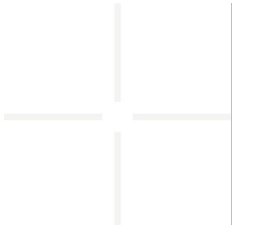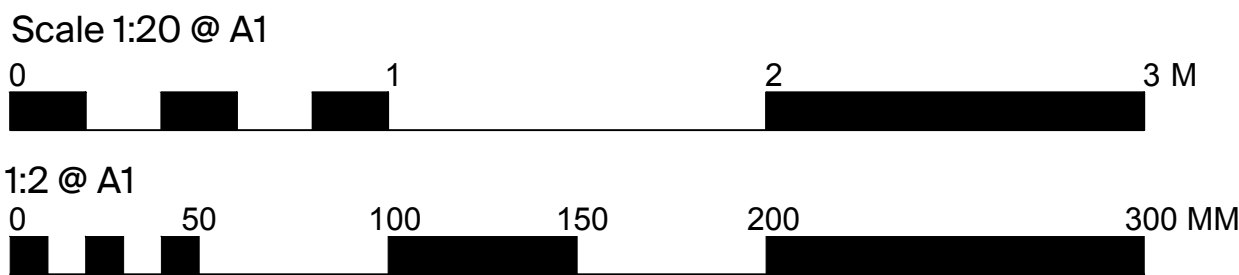

No dimensions are to be scaled from this drawing.

The contractor or manufacturer is responsible for checking all dimensions and querying any discrepancies.

This drawing is the property of Richard Parr Associates. Copyright is reserved by them and the drawing is issued on the condition that it is not copied, reproduced, retained or disclosed to any unauthorised person, either wholly or in part without written consent.

© Copyright Richard Parr Associates

Checked by

JM

Drawn by

MP

Date

18.06.25

Description

Planning

Rev

.

Job No

335

Project

Sunte House

Title

Sunte House

Typical Window Details

Drg No

MH-DR-00-600

Scale

as shown@A1

Date of First Issue

18.06.25

Rev

-

Status

Planning

**RICHARD PARR
ASSOCIATES**

info@richardparr.com
+44 (0)1453 860200
richardparr.com
@richardparrassociates

+ COUNTRY
Easter Park
Nympsfield, Stonehouse
Gloucestershire GL10 3UL

TOWN
The People's Hall
Studio 5, 2 Olaf Street
London W11 4BE