


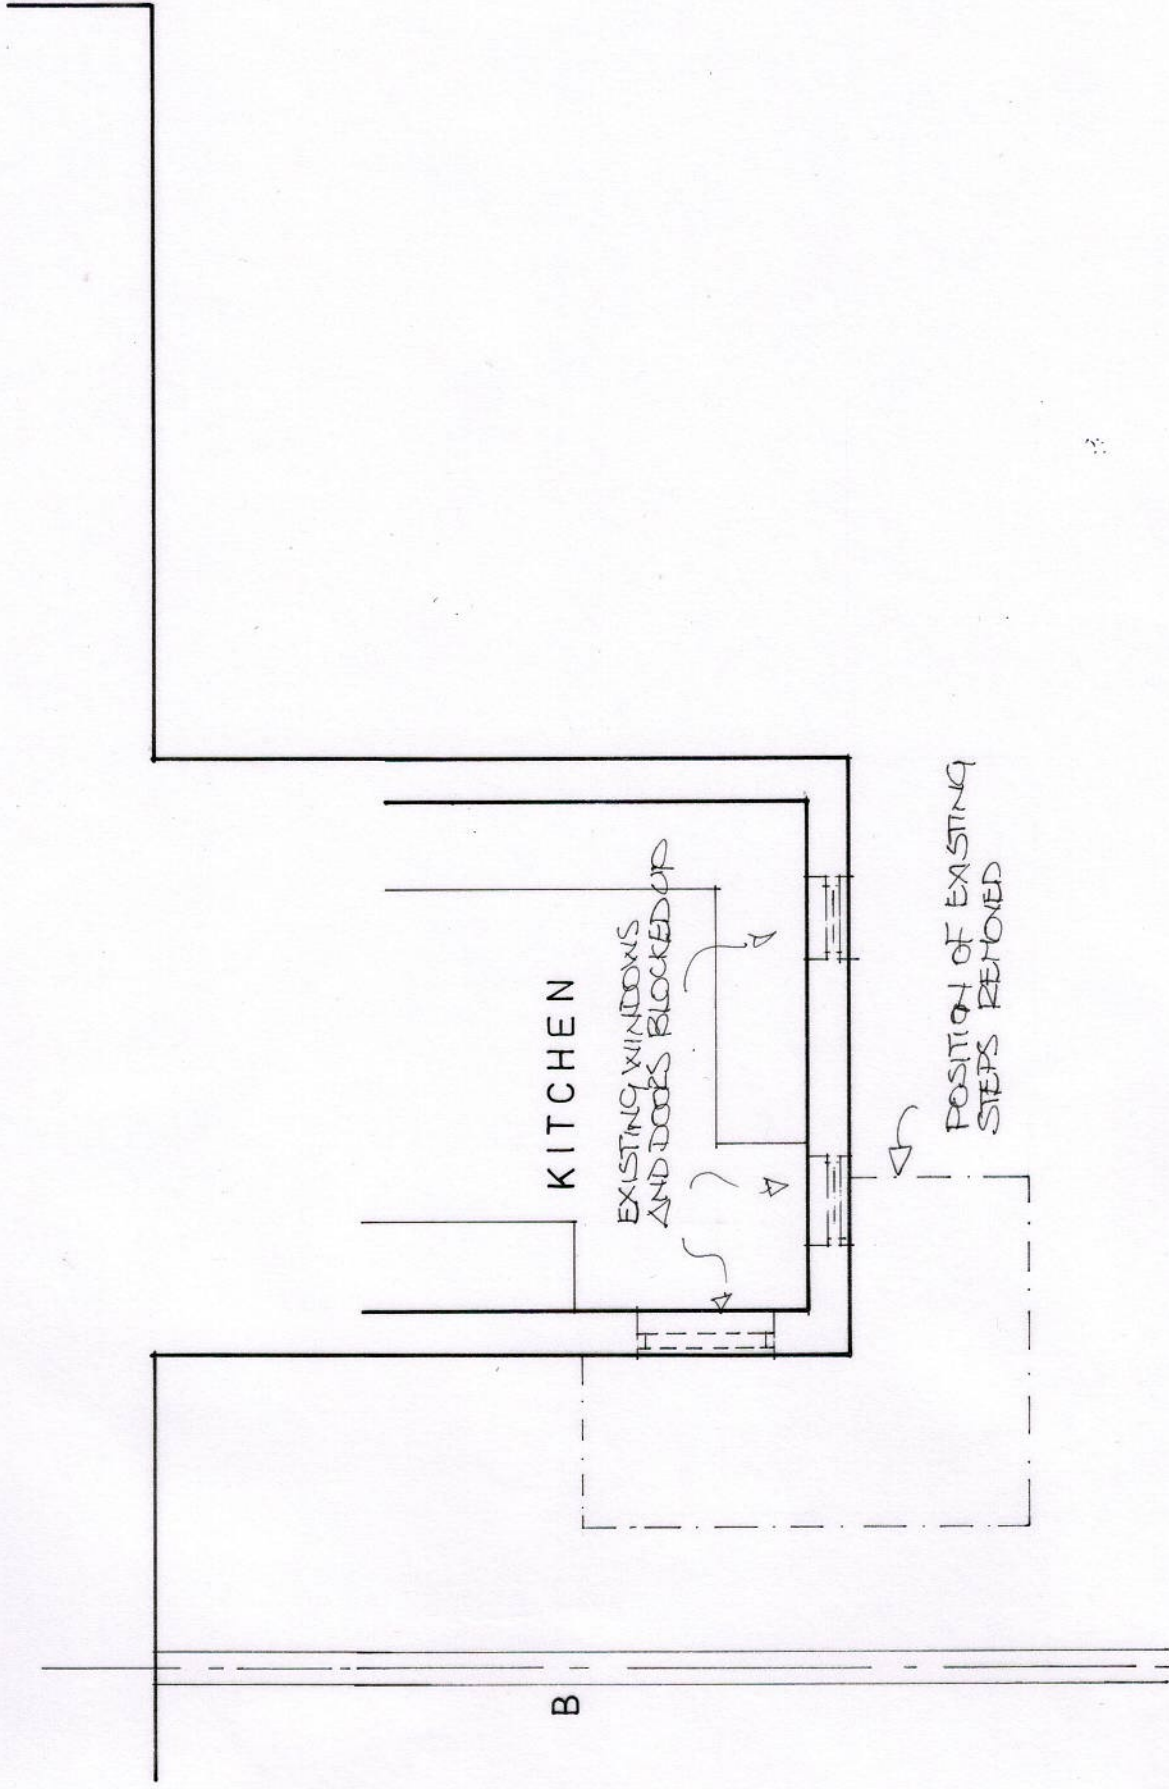

GROUND FLOOR PLAN

**Belmont Designs Practice
Limited**

37 Ashenground Road
Haywards Heath
West Sussex
RH16 4PS
email:james.belmontdesigns
@btconnect.com

Architectural Practice

Client
Ms H Gregg
Site
Howdean
High Street
Cuckfield
RH17 5EL
Project

Date July 2025
Scale 1:50 @ A3
Drawn JTM
Drawing No

B.024.25.05

copyright and all
dimensions to be
checked prior to
commencement

Proposed replacement
steps to rear

Existing Floor Plan

