



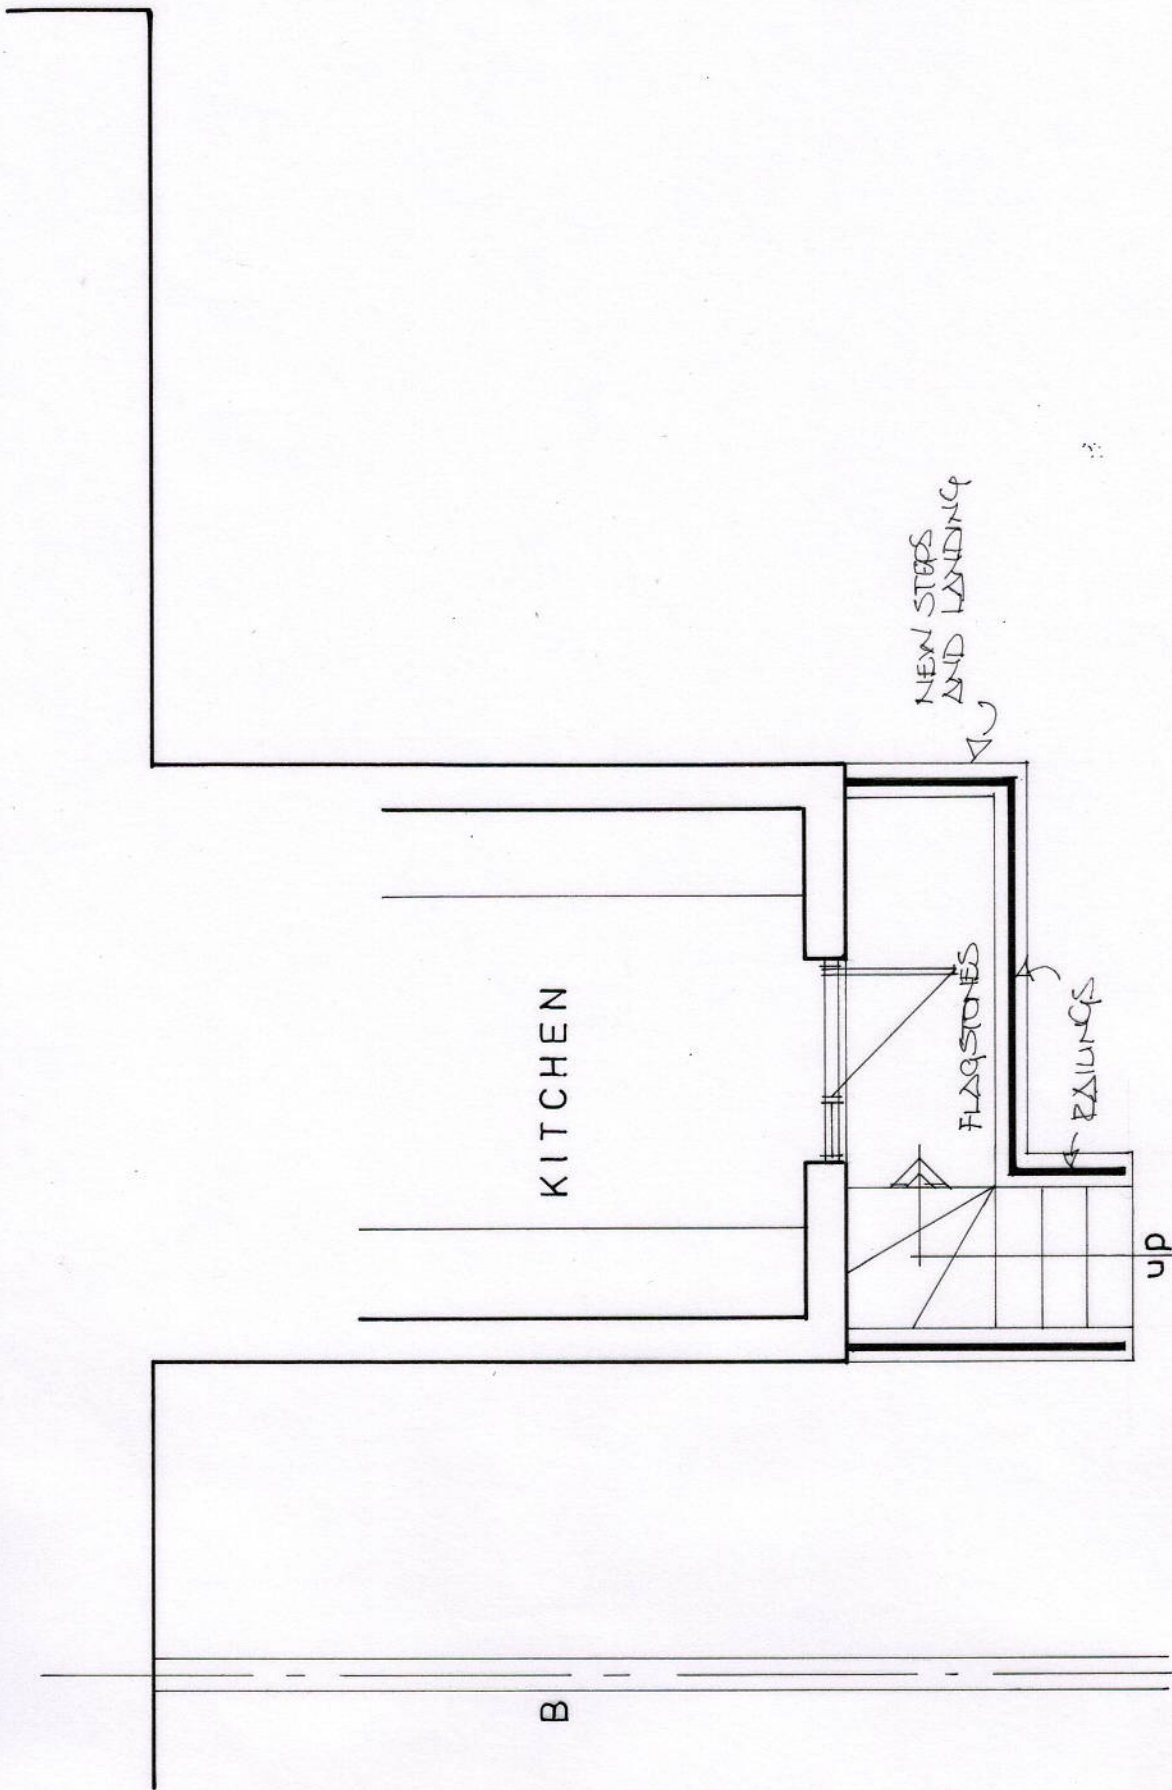

GROUND FLOOR PLAN

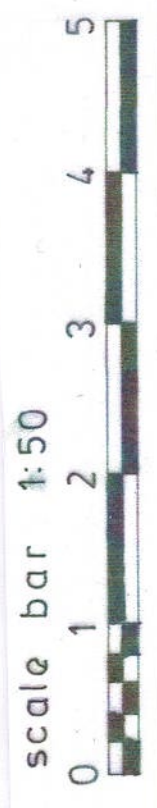

Belmont Designs Practice Limited
37 Ashenground Road
Haywards Heath
West Sussex
RH16 4PS
email:james.belmontdesigns@btconnect.com

Architectural Practice

Client: Ms H Gregg
Site: Howdean High Street Cuckfield RH17 5EL
Project: Proposed replacement steps to rear
Date: July 2025
Scale: 1:50 @ A3
Drawn: JTM
Drawing No: B.024.25.07
copyright and all dimensions to be checked prior to commencement

Proposed Floor Plan