




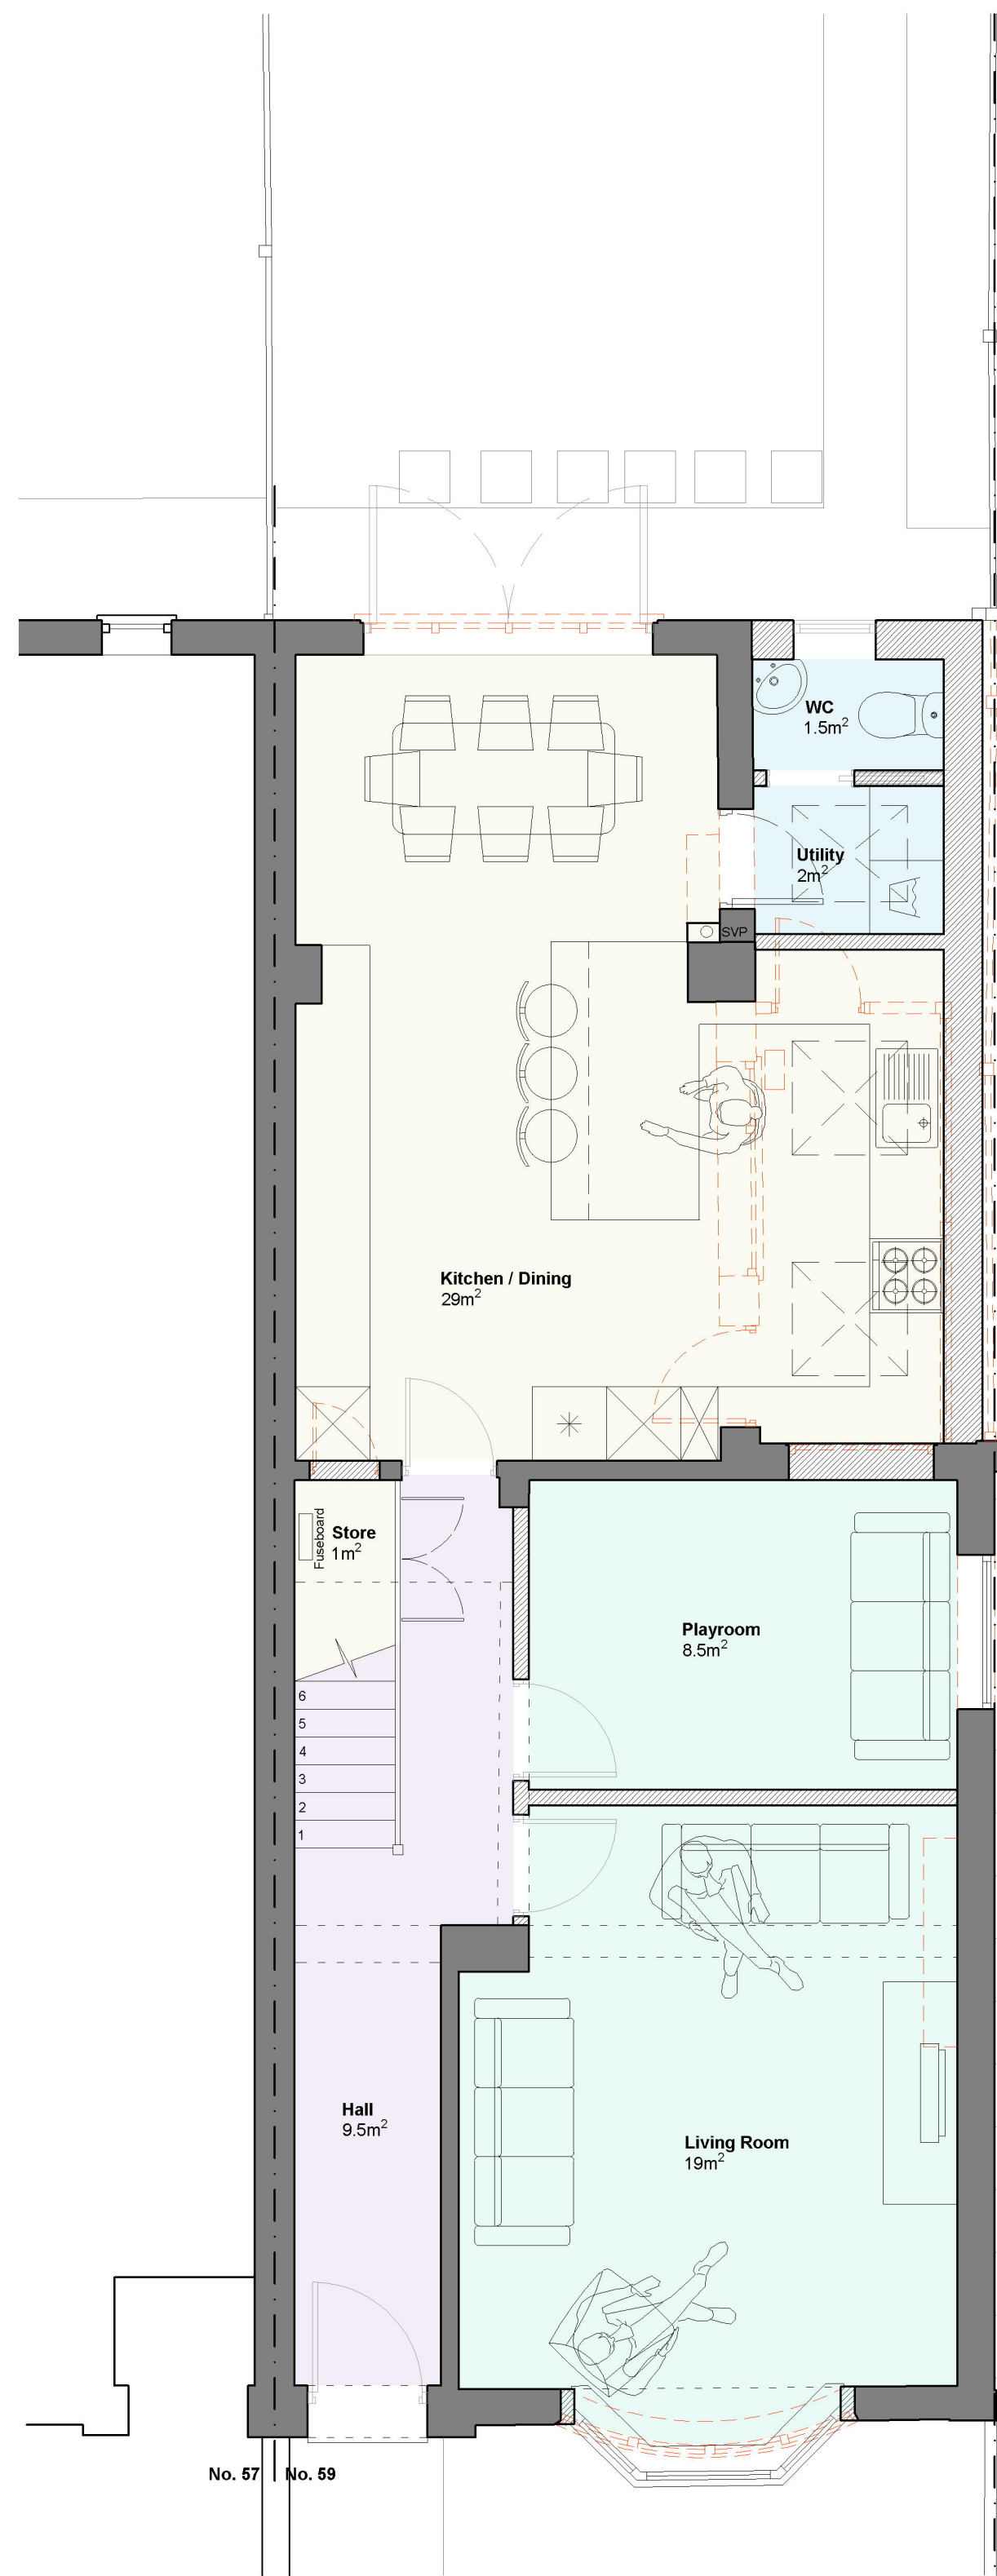


Ground Floor Plan as Proposed
1:50 @ A1

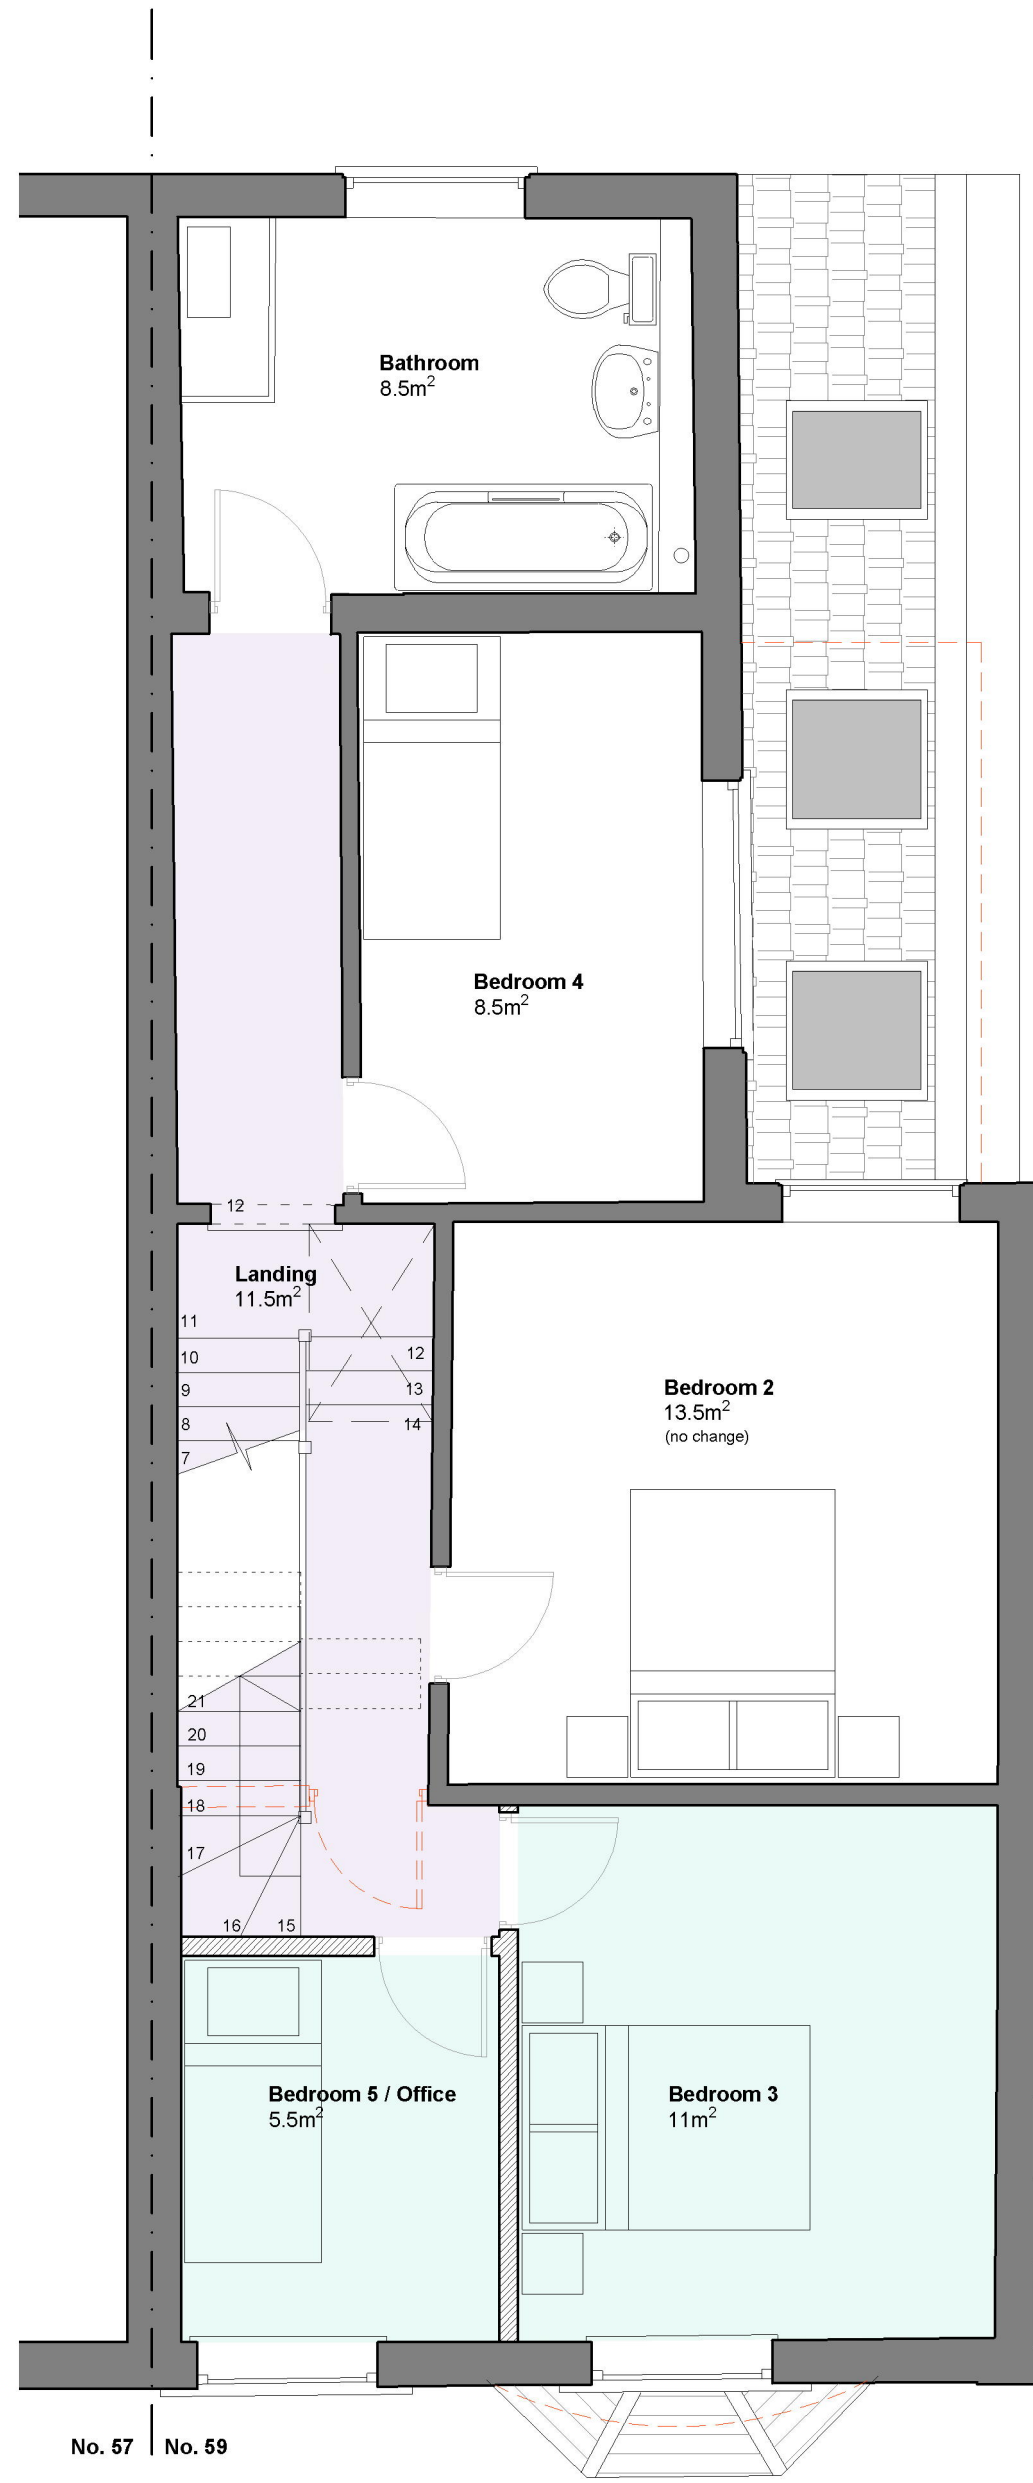

First Floor Plan as Proposed
1:50 @ A1

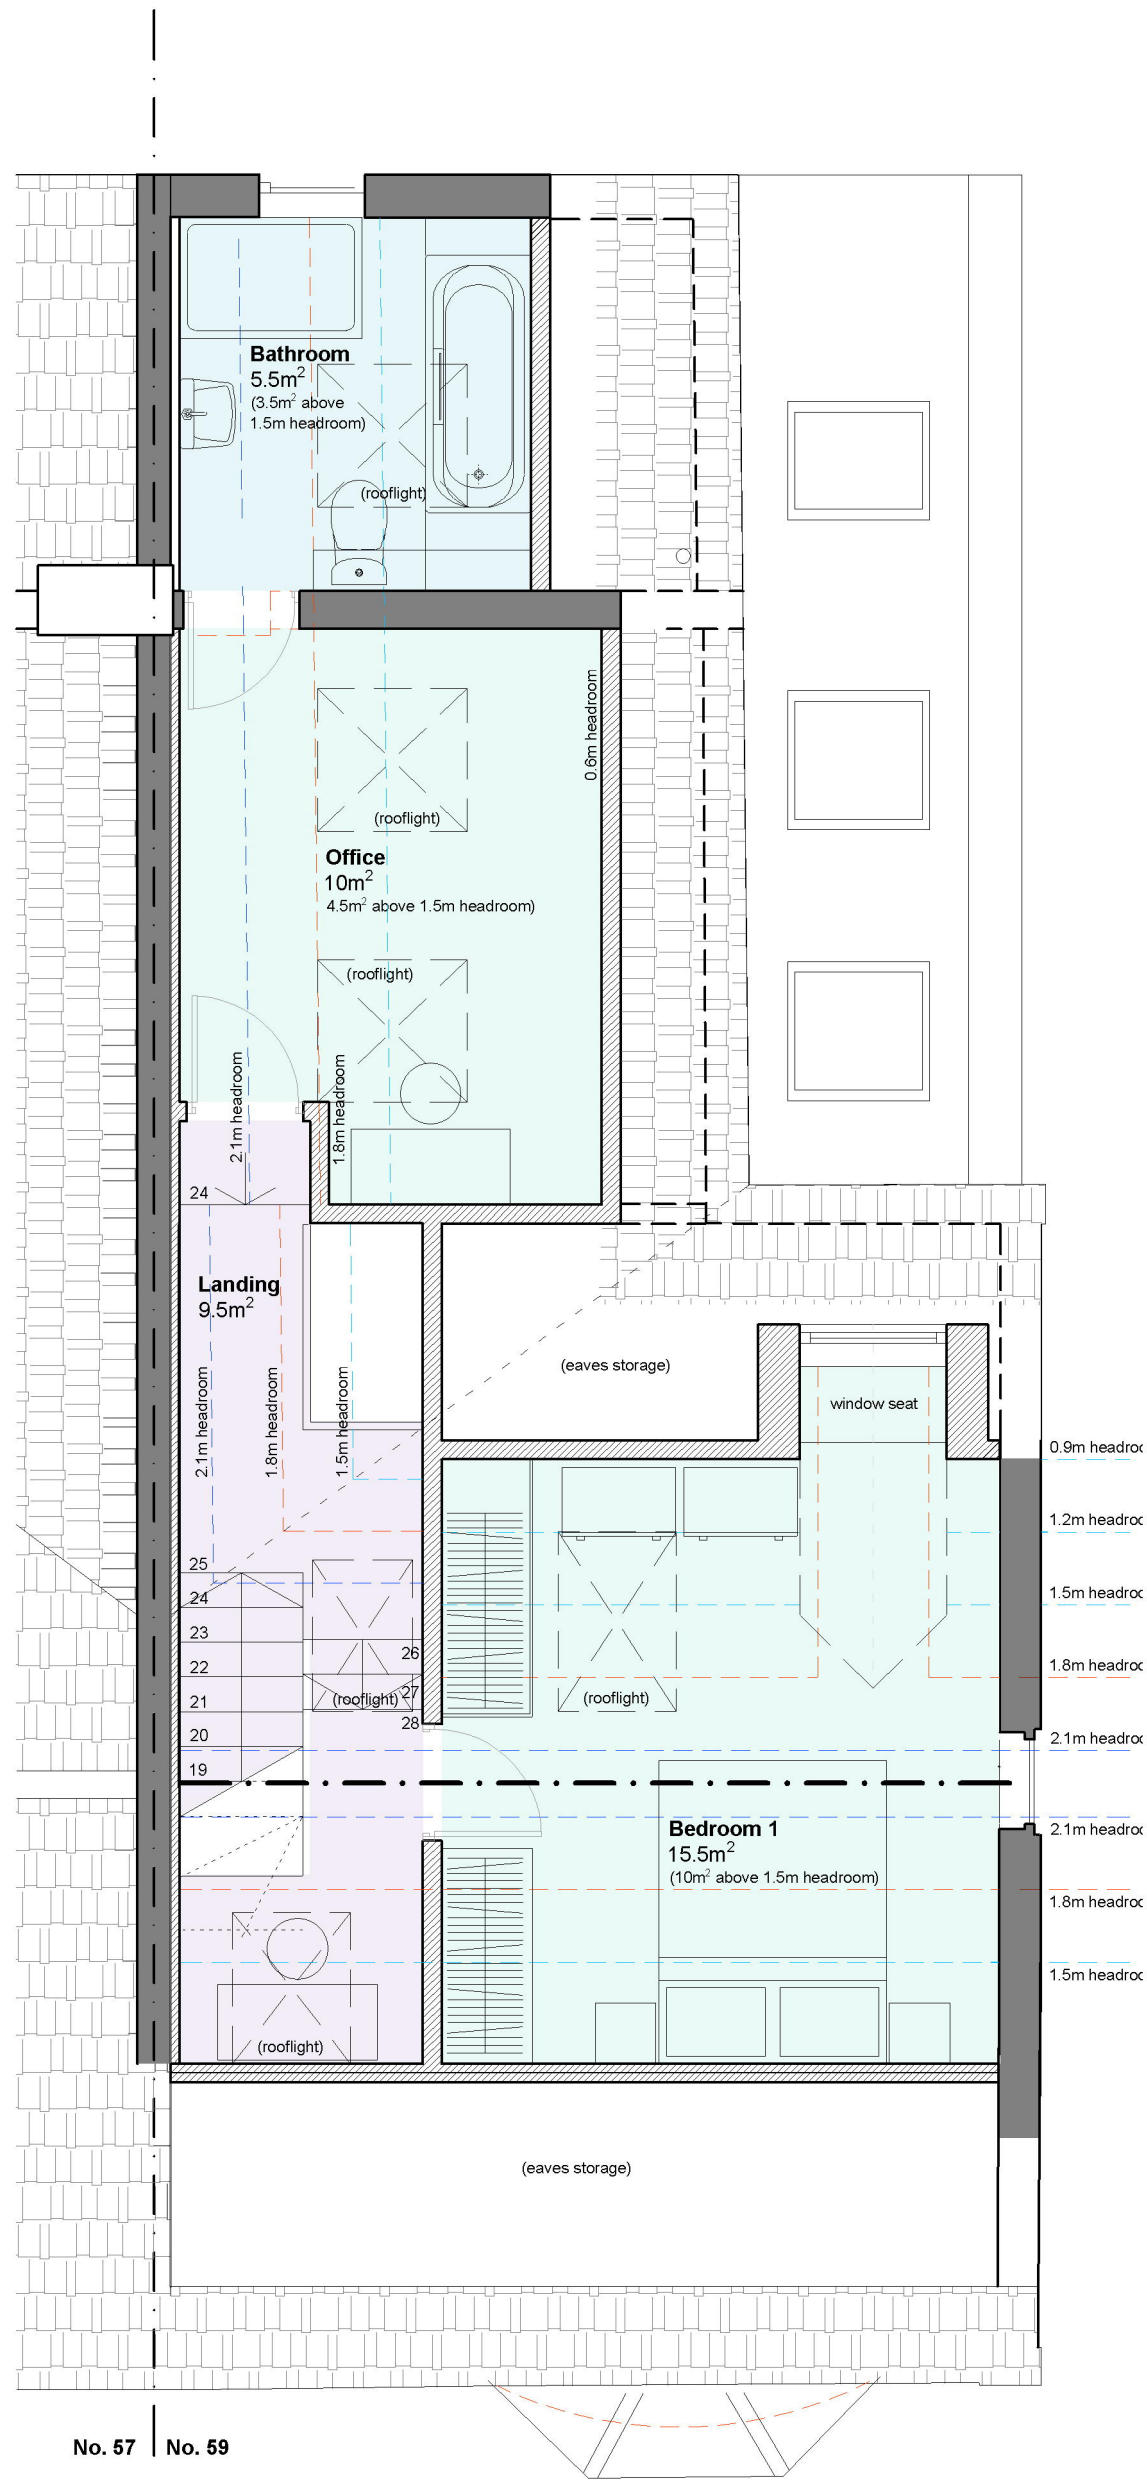

Second Floor Plan as Proposed
1:50 @ A1

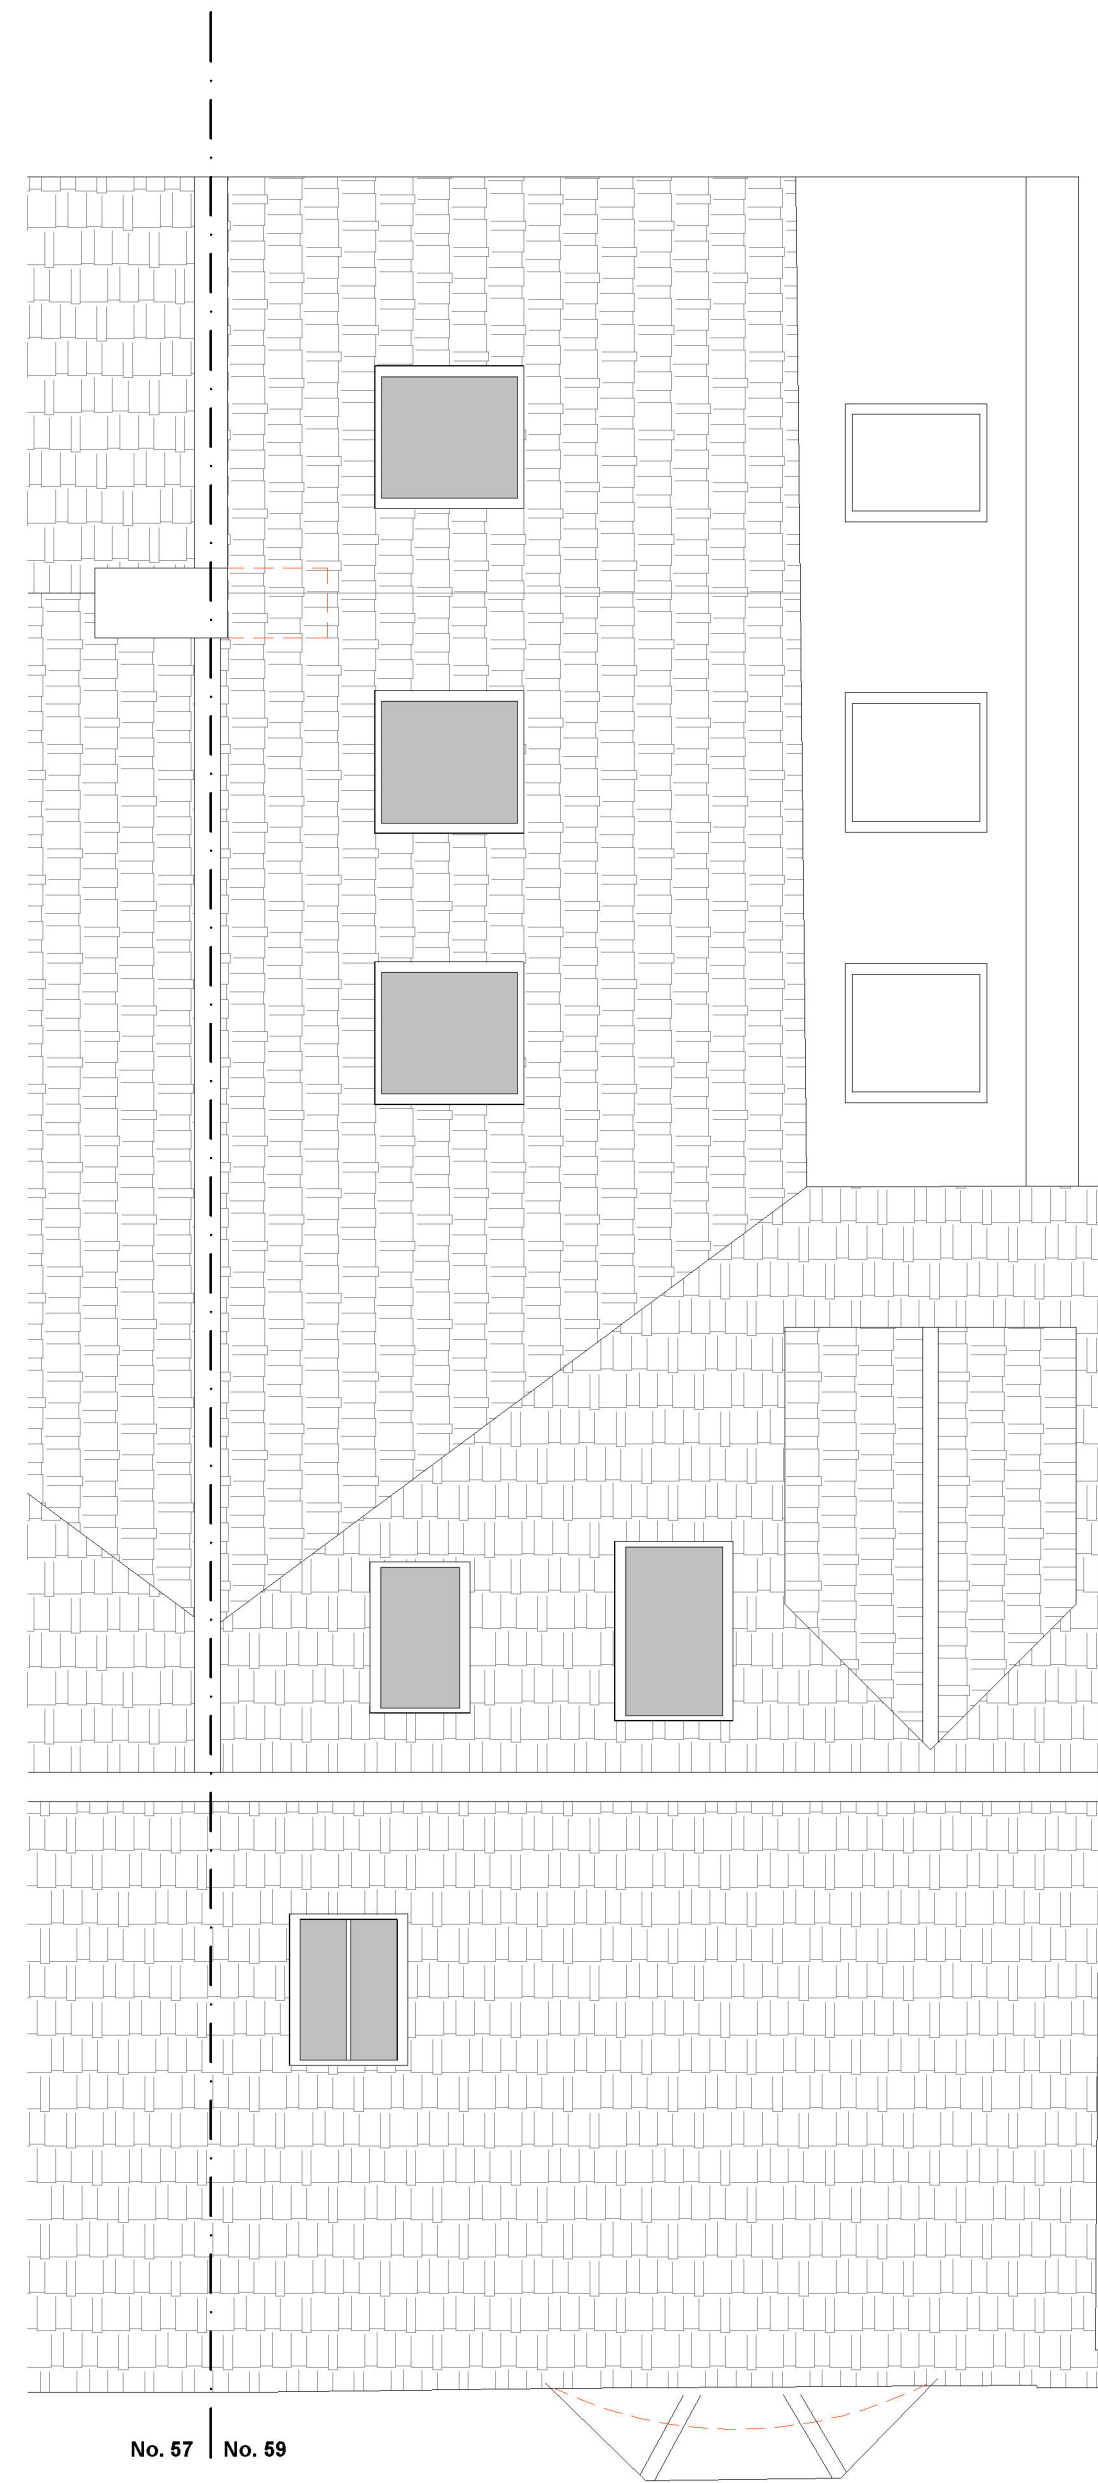

Roof Plan as Proposed
1:50 @ A1

REV	DATE	DESCRIPTION
A	05.01.26	Re-print (scale)

This drawing should be read in conjunction with all other drawings. Do not scale.
All dimensions must be size checked.
Copyright © Catherine Whitby Architects

catherine whitby
ARCHITECTS

arb Architects
Registration
Board
REG NO: 0696188

Drawing Status		
PLANNING		
Project		
Mr & Mrs Barrow, 59 Fairfield Road, Burgess Hill		
Title		
Proposed Ground, First, Second Floor and Roof Plans,		
Project No. 02520	Drawn By cw	Checked By cw
Drawing No. 003		
Scale 1:50 @ A1	Date Dec 25	Revision A