

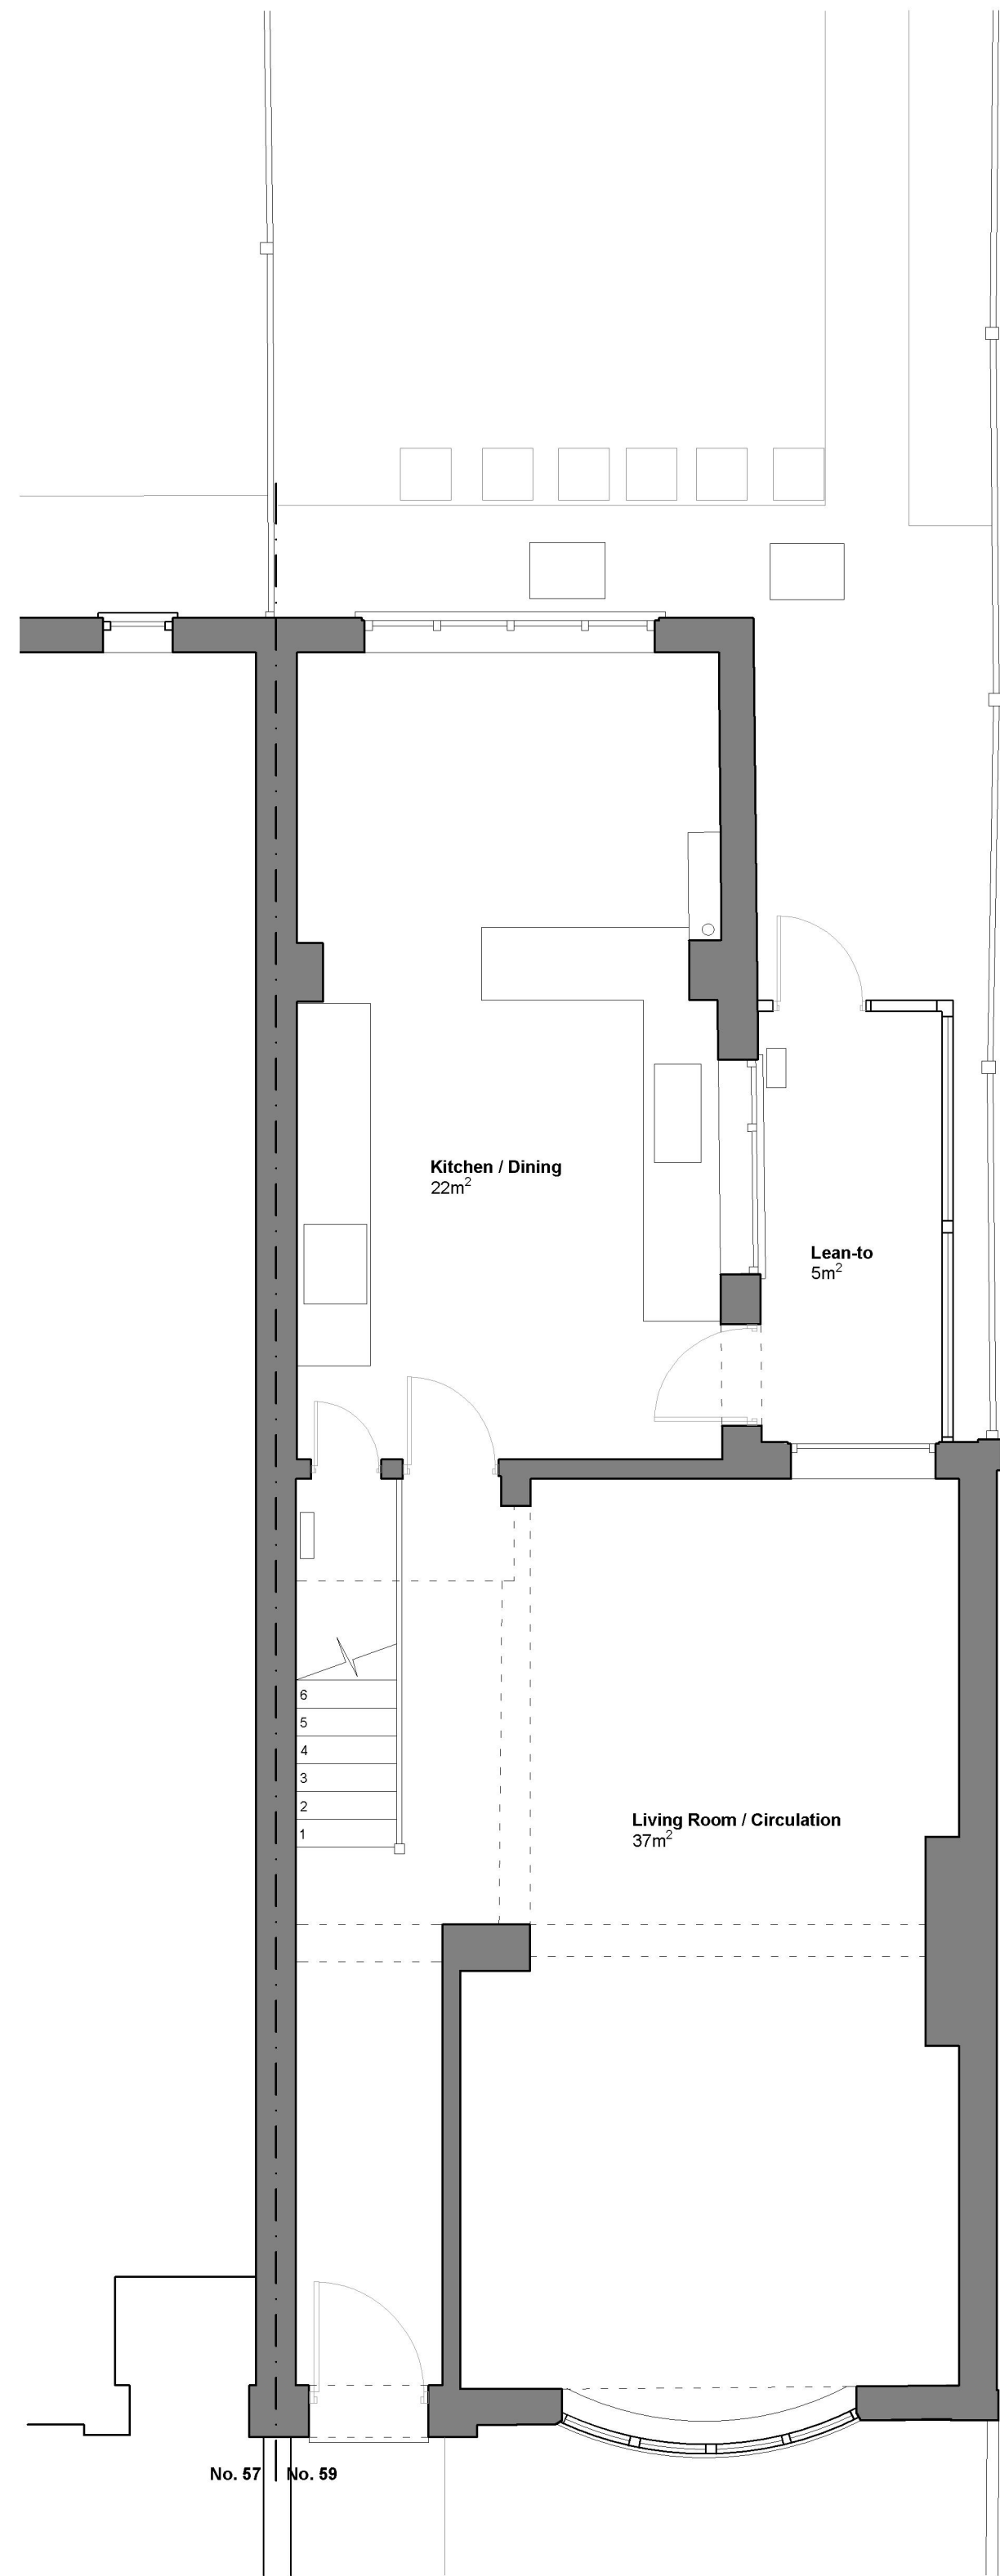


Ground Floor Plan as Existing
1:50 @ A1

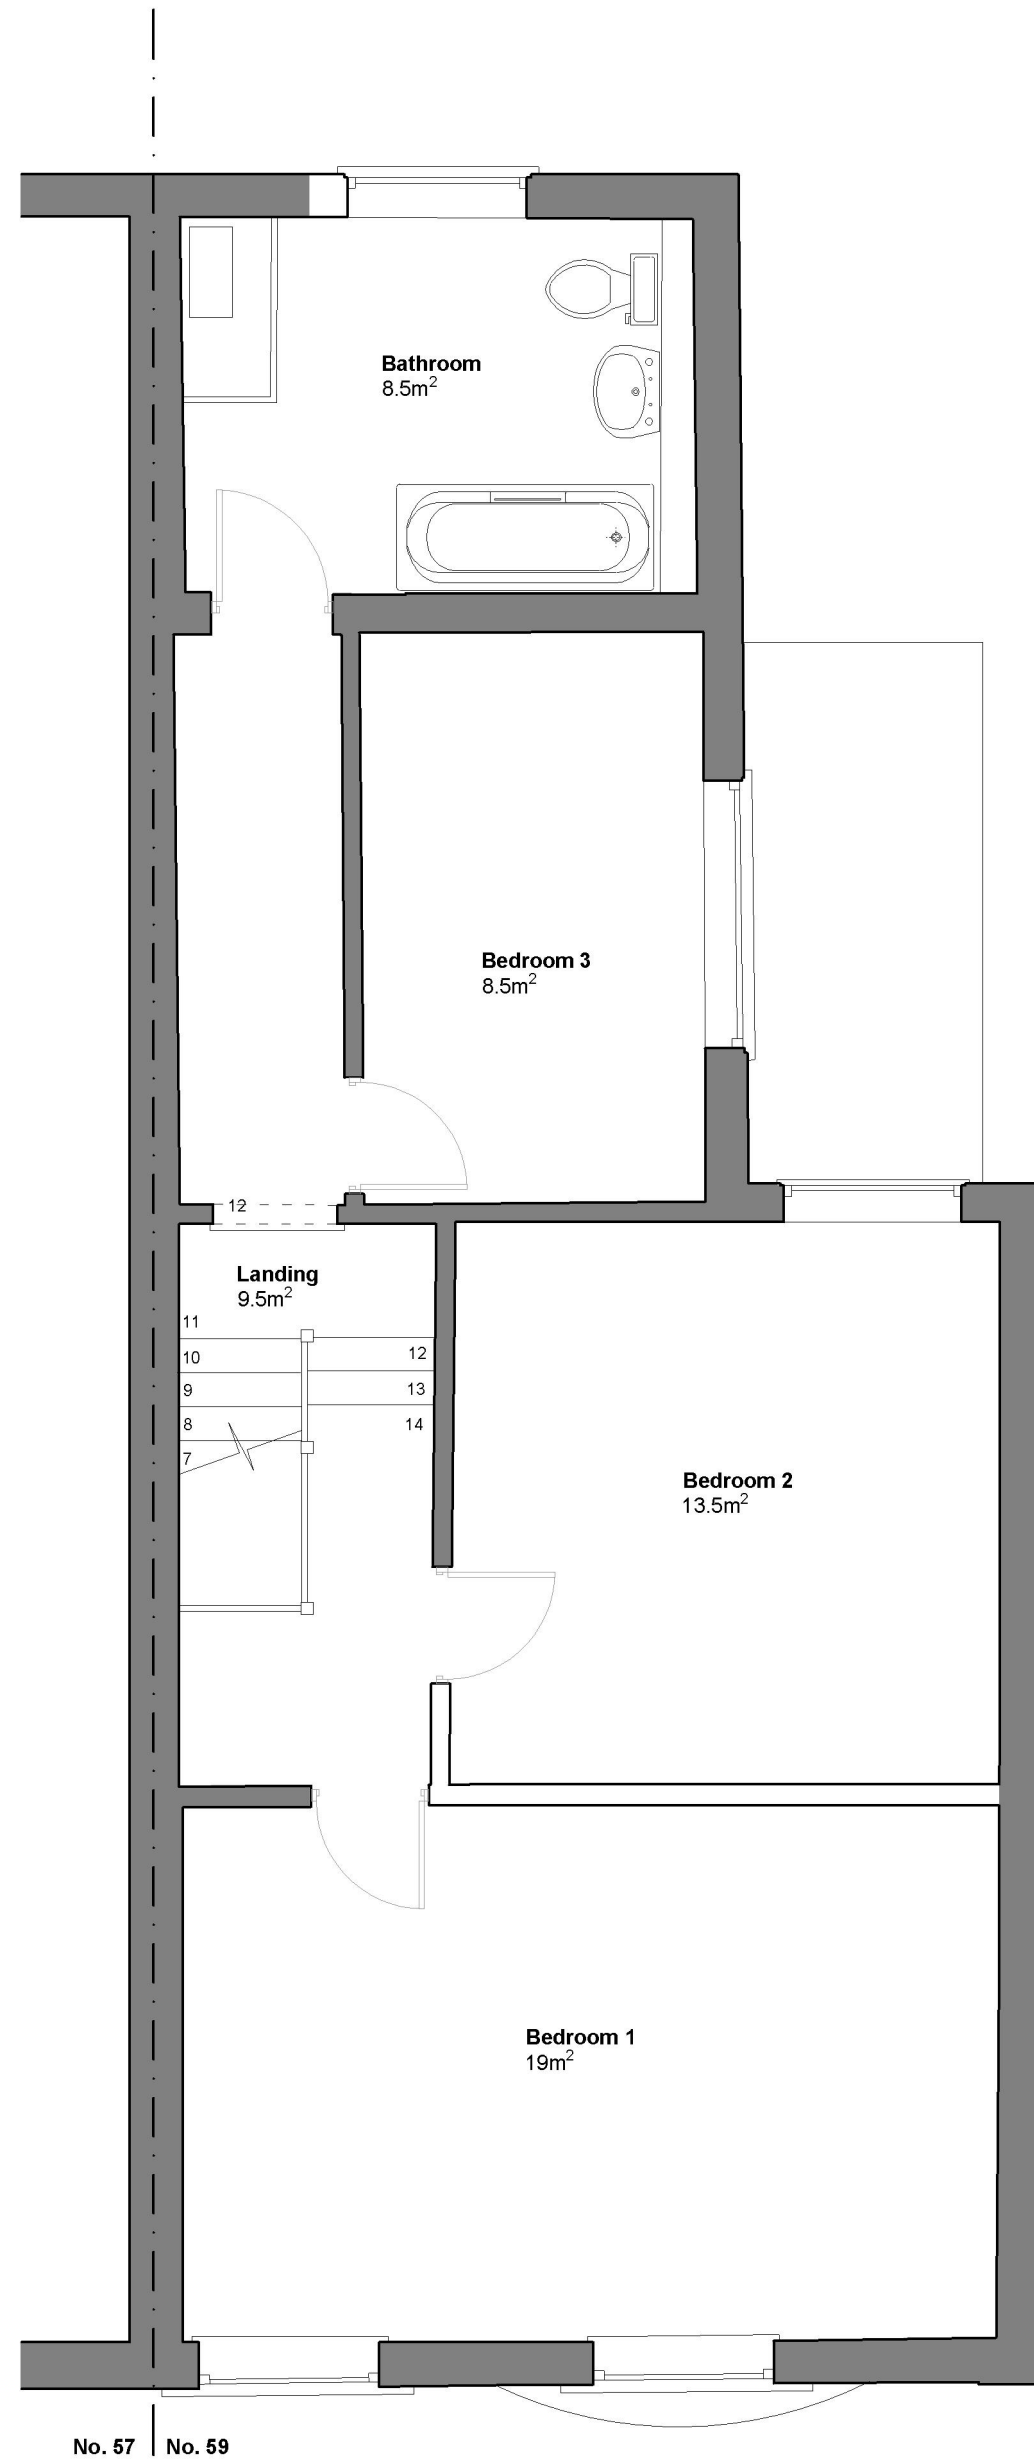

First Floor Plan as Existing
1:50 @ A1

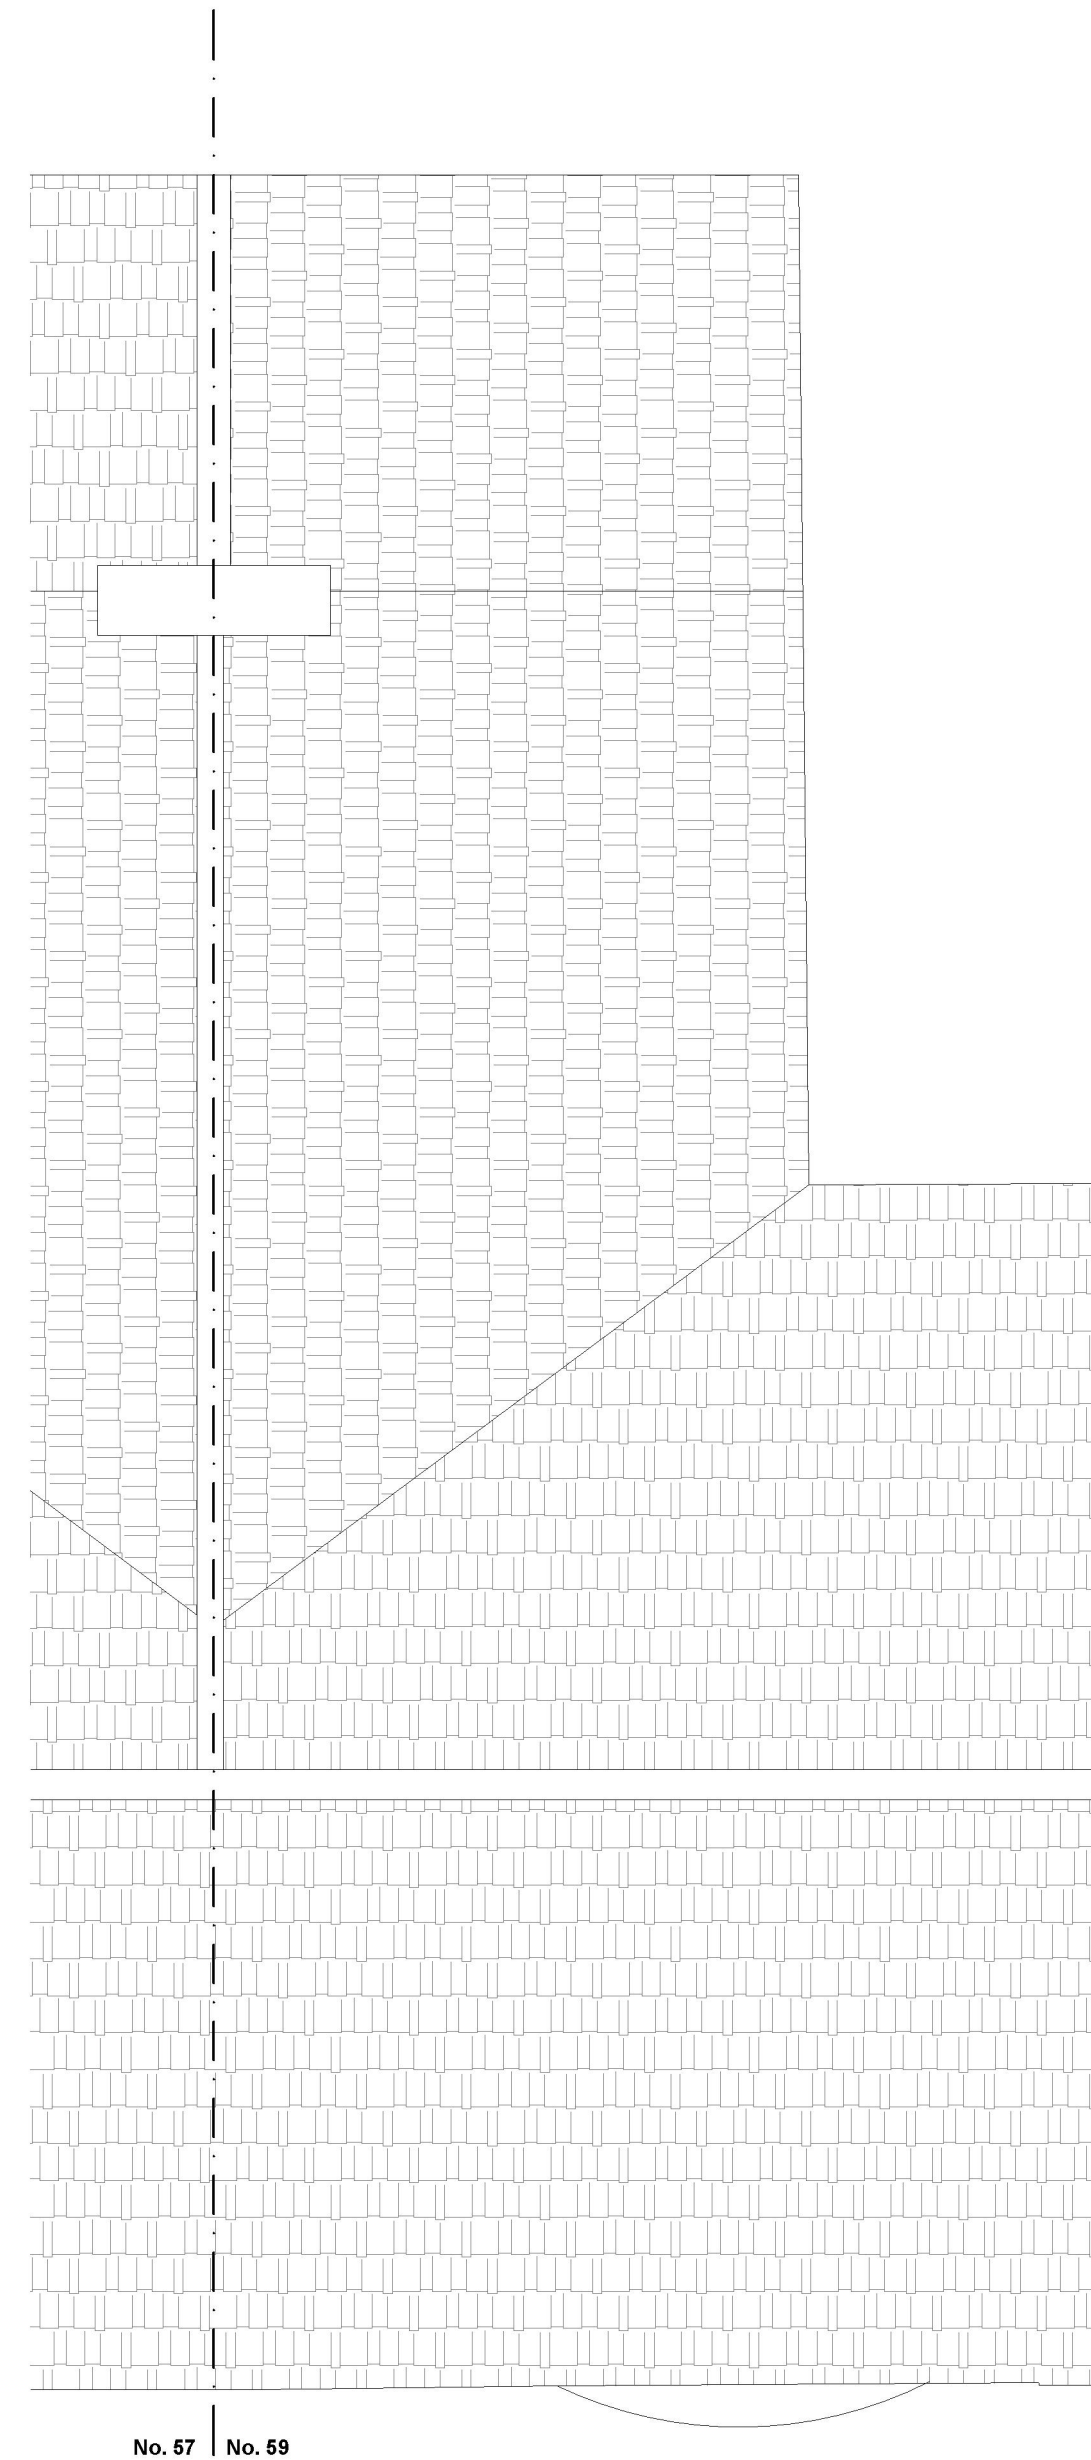

Roof Plan as Existing
1:50 @ A1

REV	DATE	DESCRIPTION
A	05.01.26	Re-print (scale)

This drawing should be read in conjunction with all other drawings. Do not scale.
All dimensions must be size checked.
Copyright © Catherine Whitby Architects



Drawing Status

PLANNING

Project

Mr & Mrs Barrow,
59 Fairfield Road,
Burgess Hill

Title

Existing Ground, First Floor
and Roof Plans

Project No.
02520

Drawn By
cw

Checked By
cw

Drawing No.
001

Scale
1:50 @ A1

Date
Dec 25

Revision
A