




REAR ELEVATION



SIDE ELEVATION

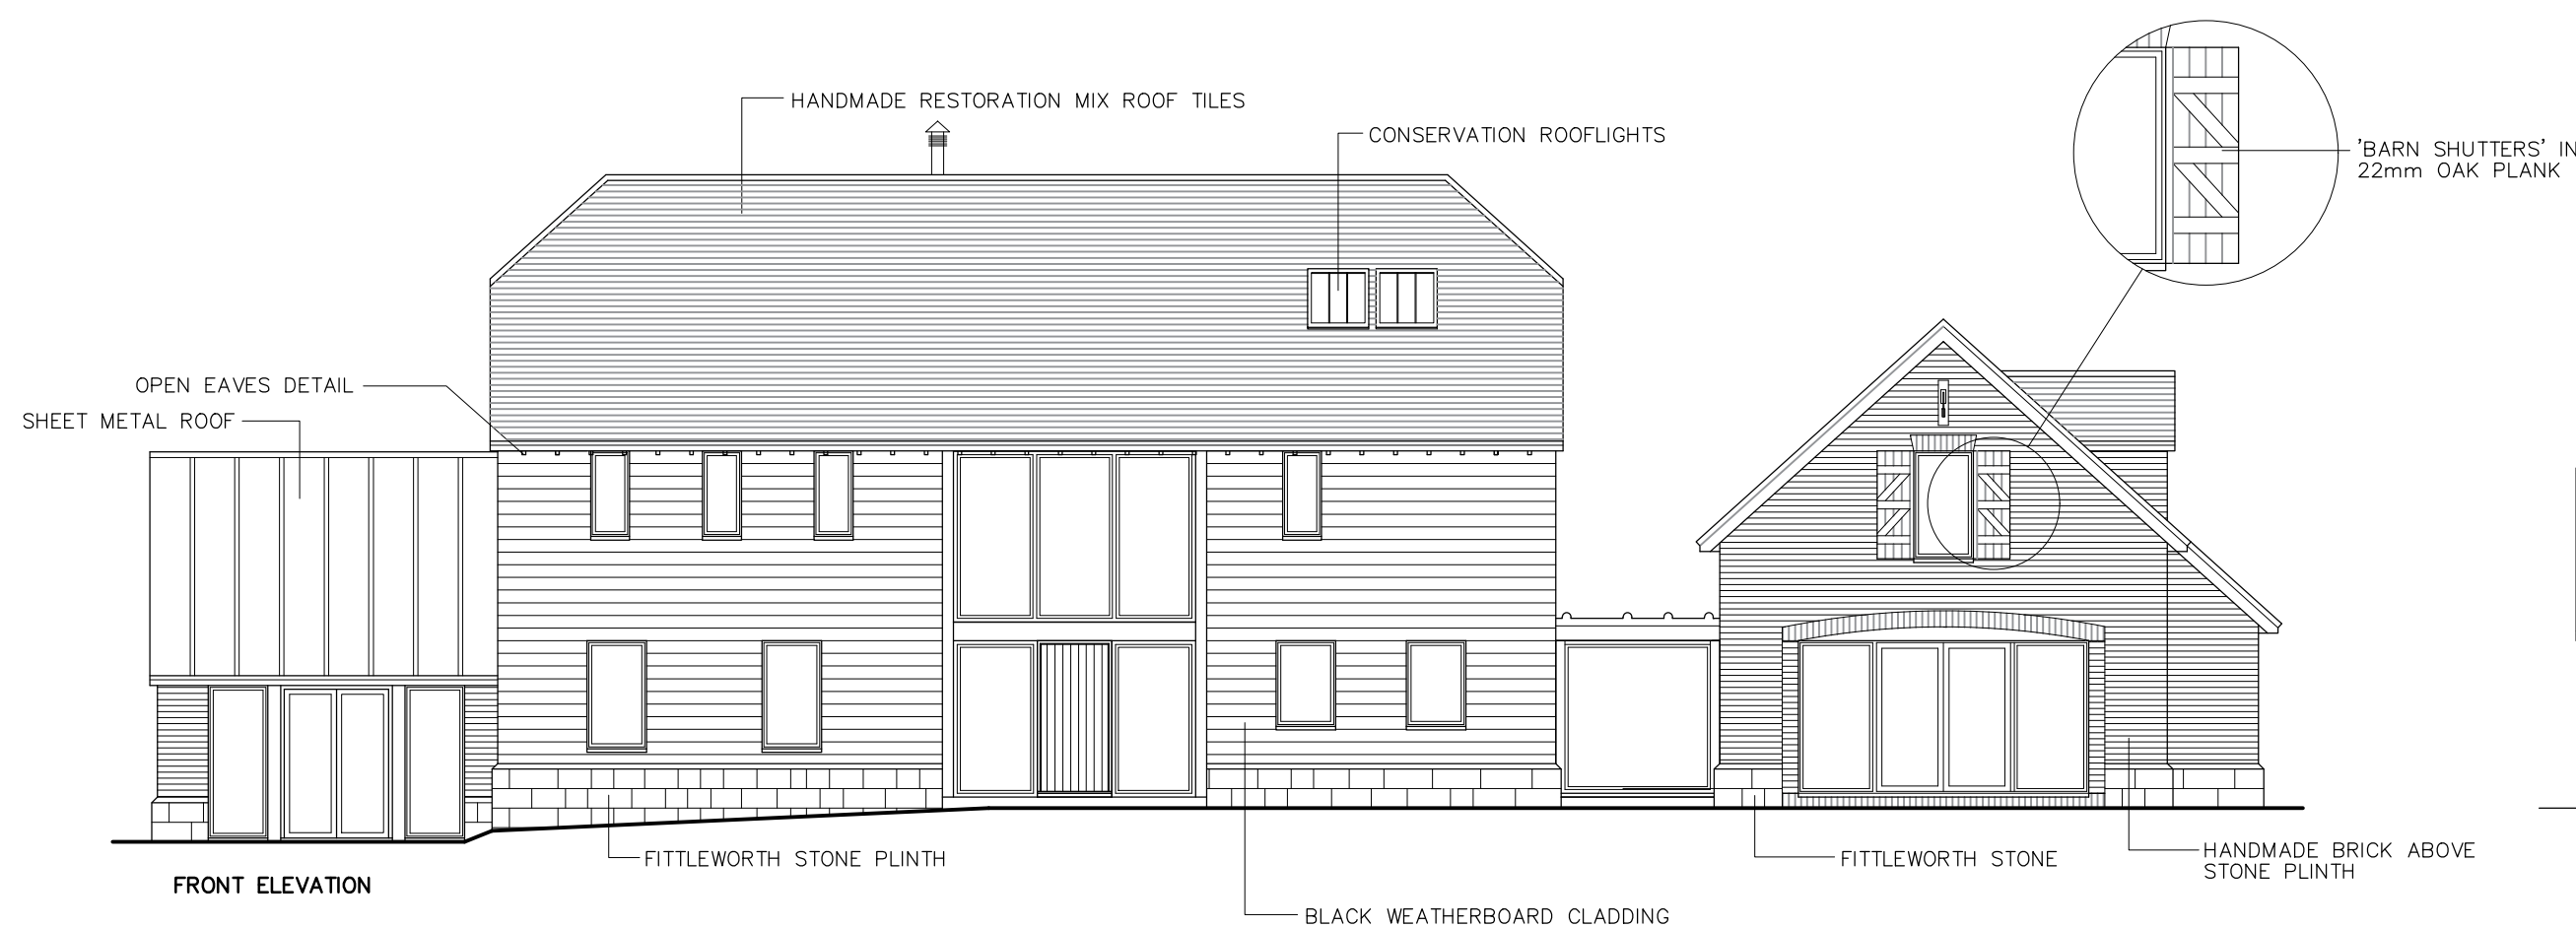

FRONT ELEVATION



SIDE ELEVATION

REV.I -FLUES ADDED 29/12/25
REV.H-FLUE/RLs MODS 09/12/25
REV.G-DORMER/MODS 05/09/25
REV.F-DORMER ADDED 04/08/25
REV.E-MODS 28/07/25
REV.D-MODS 23/07/25
REV.C-REVISED LAYOUT 18/07/25
REV.B-WINDOW + MODS 06/05/25
REV.A-42 DEGREES/MODS 24/04/25

FOR MR & MRS A.DAWSON		
SITE TOWNHOUSE FARM, CHURCH LANE, ARDINGLY. RH17 6UR		
TITLE PROPOSED DWELLING ELEVATIONS		
SCALE 1:100 @ A2	DRAWN AH 04/25	DRAWING NO. 04 REV I.