



FOR DESIGN RISK ANALYSIS SEE DOCUMENT CONTAINED IN PRE-CONSTRUCTION INFORMATION PACK

AS: 38-40

T1	28/08/25	SR	Tender Issue	
Rev	Date	By	Description	Ch

location
Folders Lane, Phase II,
Burgess Hill, Sussex

rev T

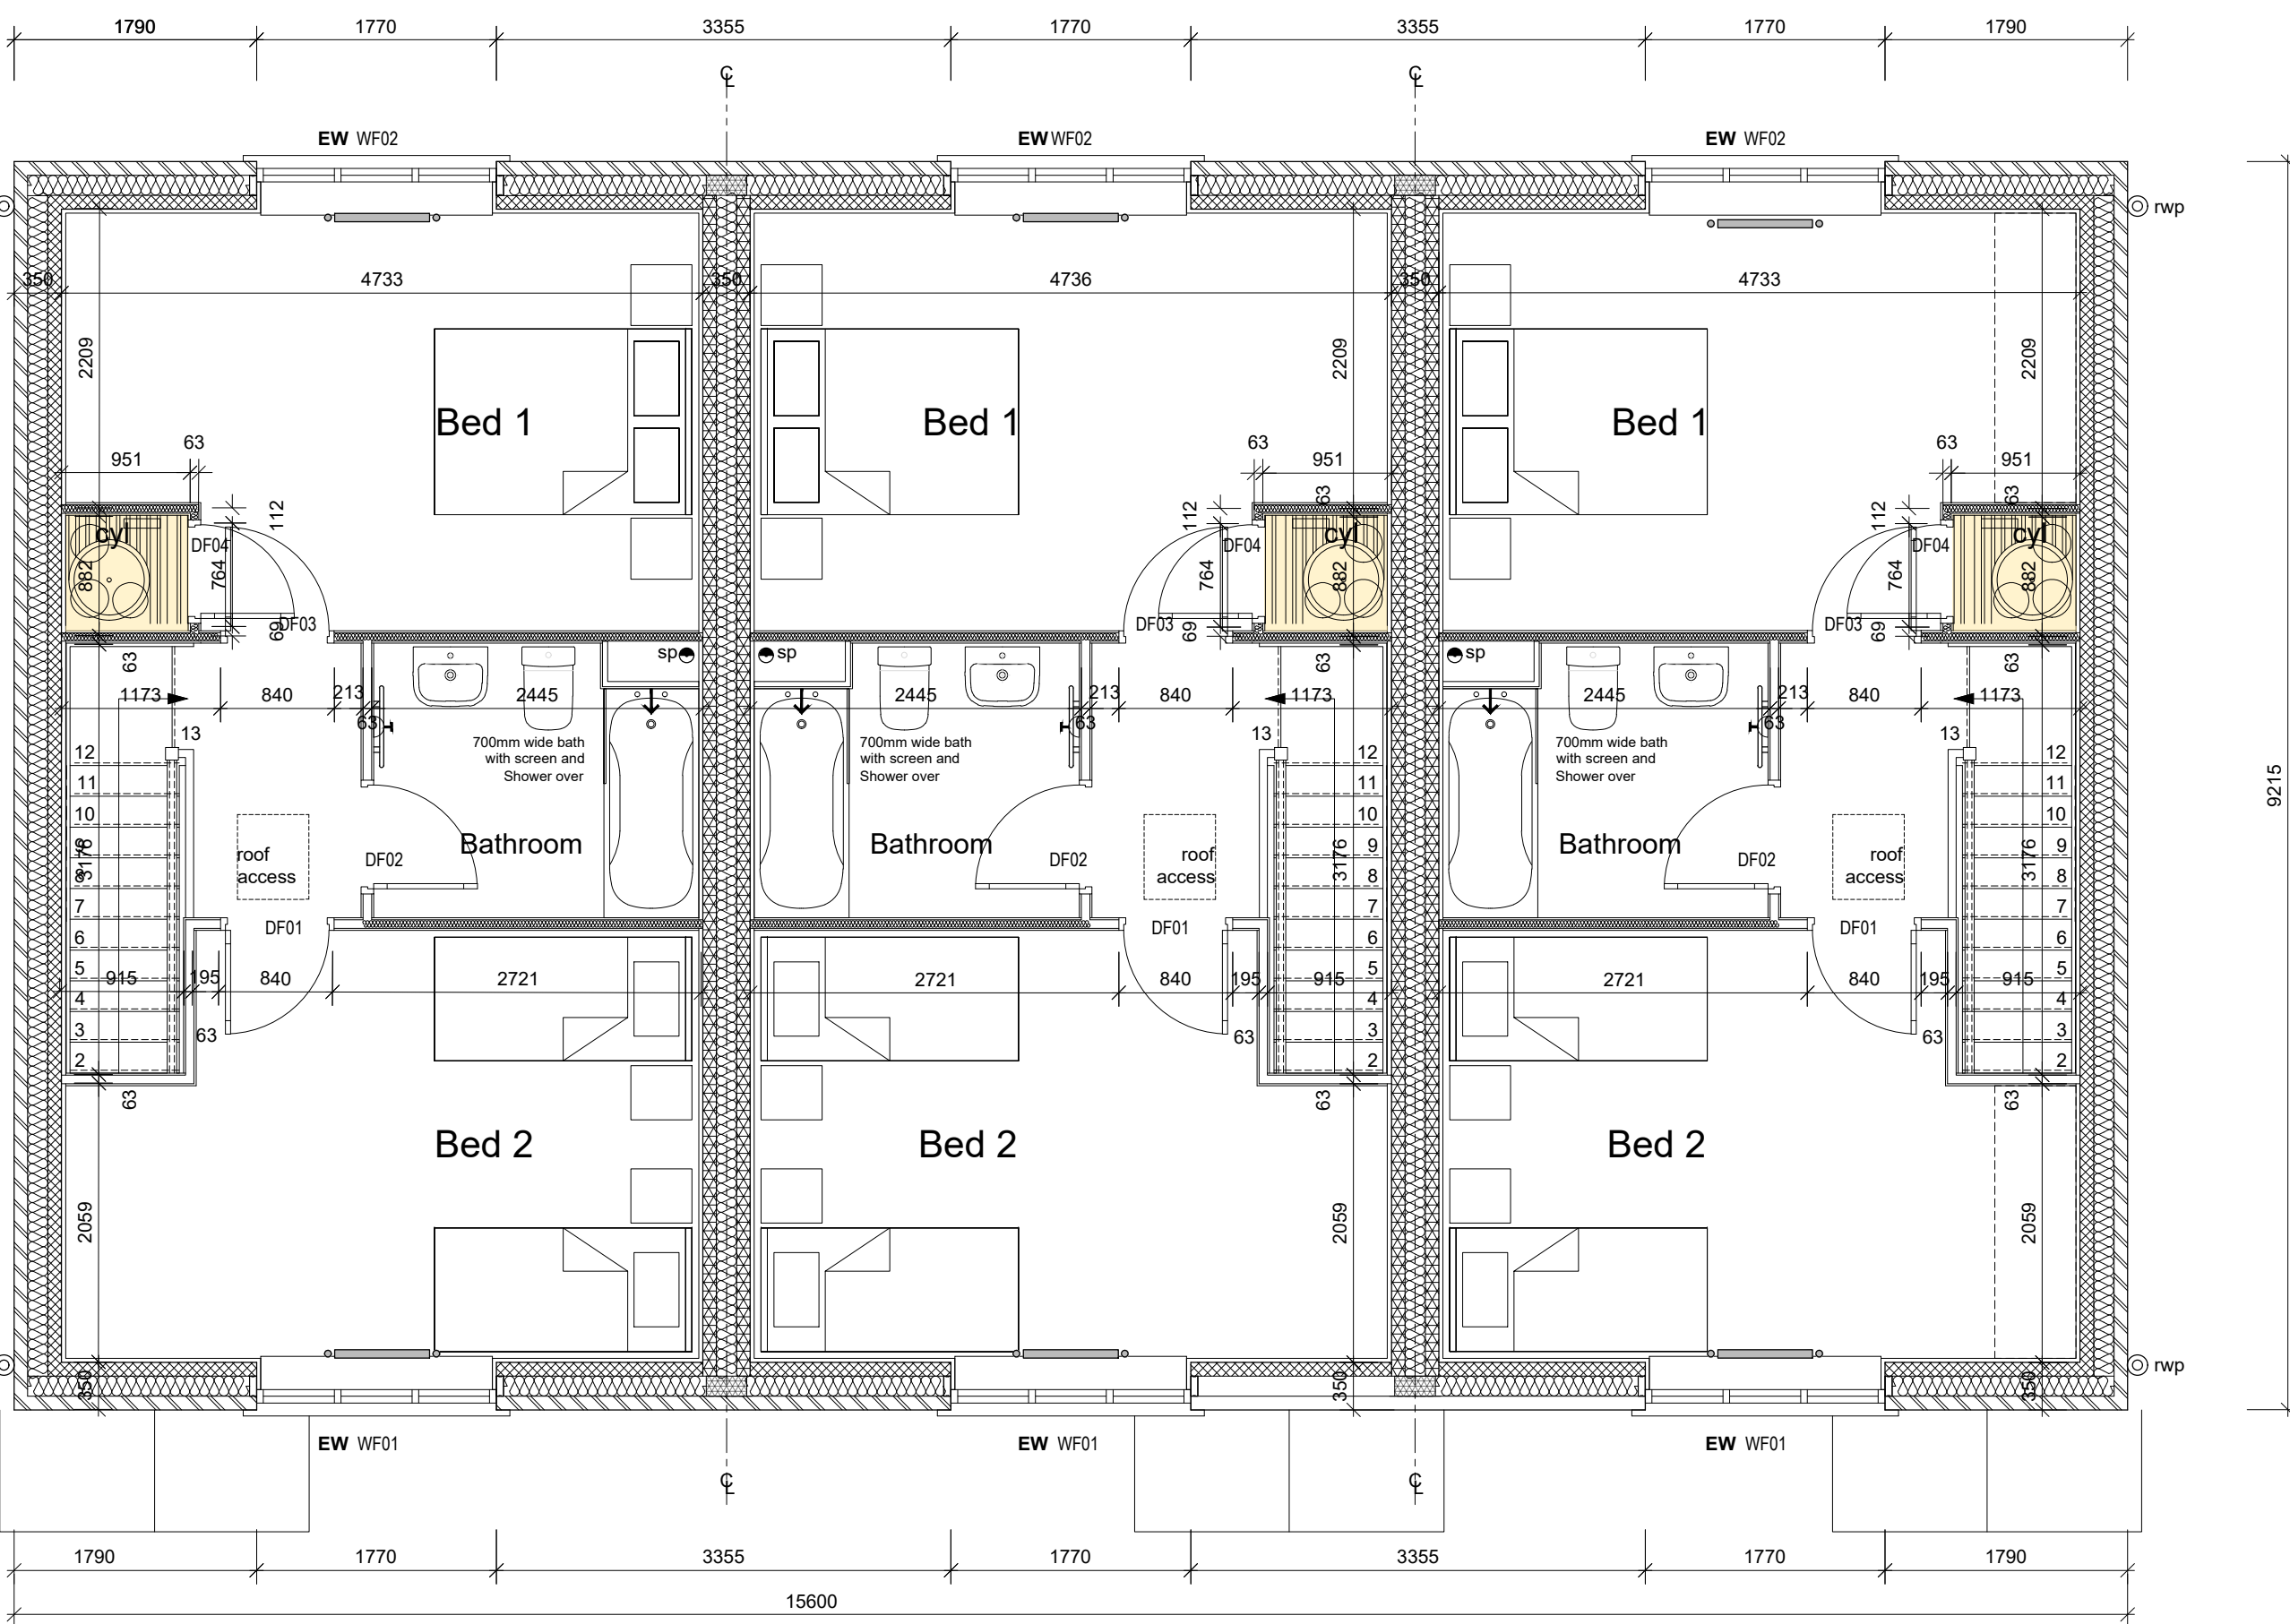 

Scale 1:50

DOOR SCHEDULE			PLOT 38-40
Door No.	Fire Rating	Leaf Size (mm)	Notes
DG01			External Door. 968 x 2100 opening
DG02			External French Door. 1500 x 2100 opening
DG03		838 x 1981	
DG04		838 x 1981	
DG05		838 x 1981	
DG06		762 x 1981	
DG07		838 x 1981	
DF01		762 x 1981	
DF02		762 x 1981	
DF03		762 x 1981	
DF04		686 x 1981	

WINDOW SCHEDULE			PLOT 38-40
Window No.	Glazing	S/O Size (mm)	Notes
WG01		1770 x 1350	
WG02		1200 x 1050	
WF01		1770 x 1200	Escape window
WF02		1770 x 1050	Escape window