

ELEVATION LEGEND	
WG01	Dark frame window elevation
WG02	Window frame elevation
WG03	Red glass window elevation
WG04	Red glass window elevation
above ground level and stepped
up where necessary

SIDE ELEVATION

Scale 1:100
(Plot 34 Only - Brick)

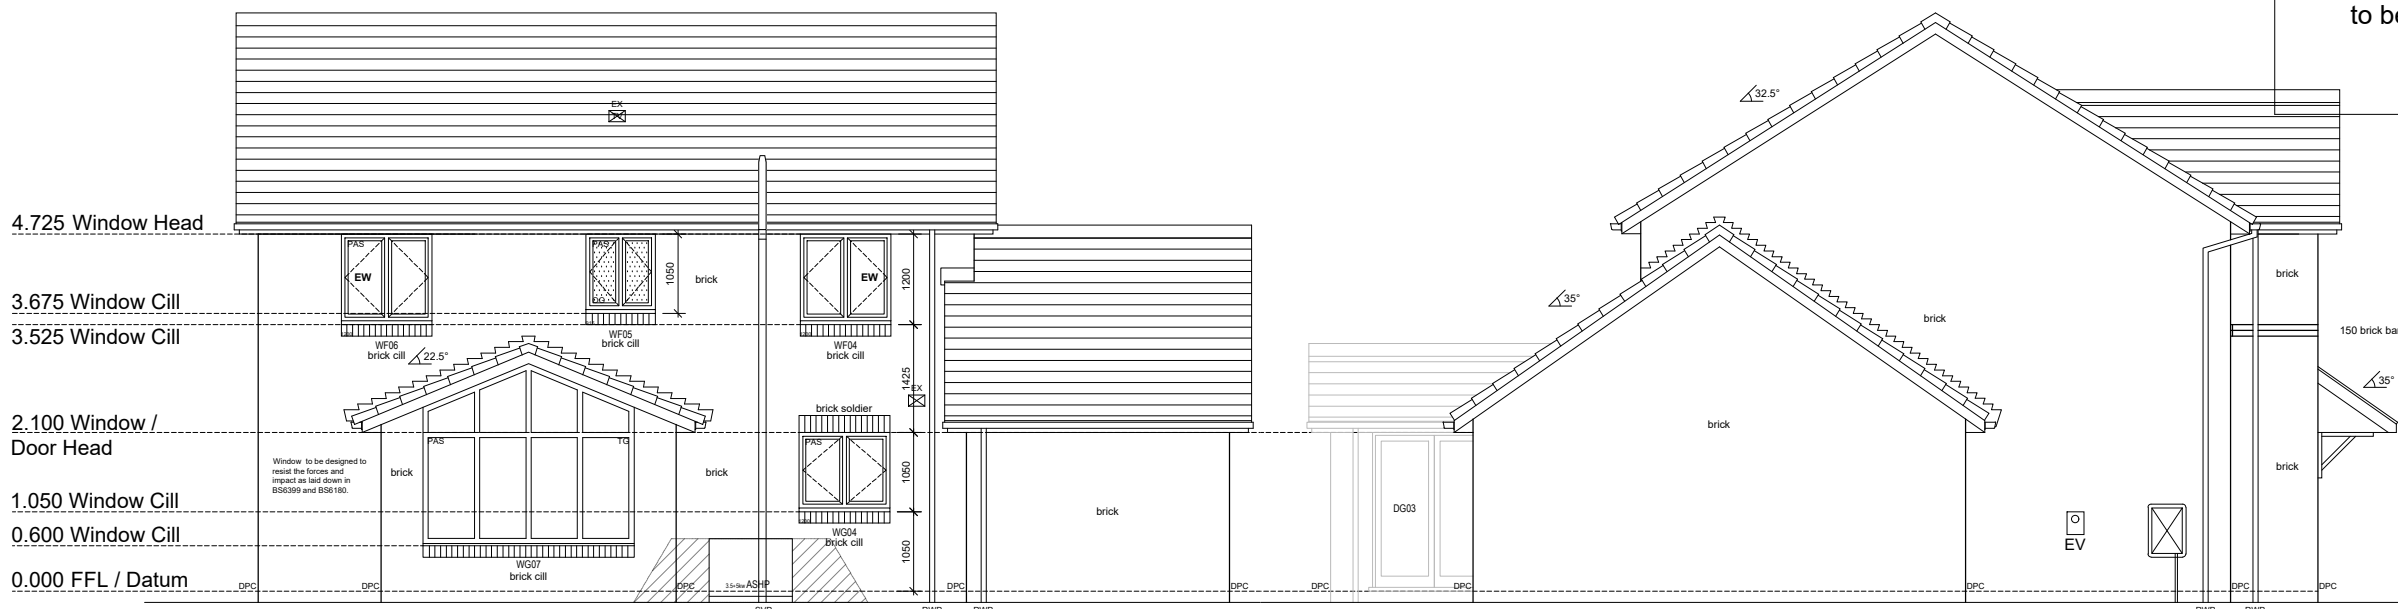


REAR ELEVATION

Scale 1:100
(Plot 34 Only - Brick)

SIDE ELEVATION

Scale 1:100
(Plot 34 Only - Brick)

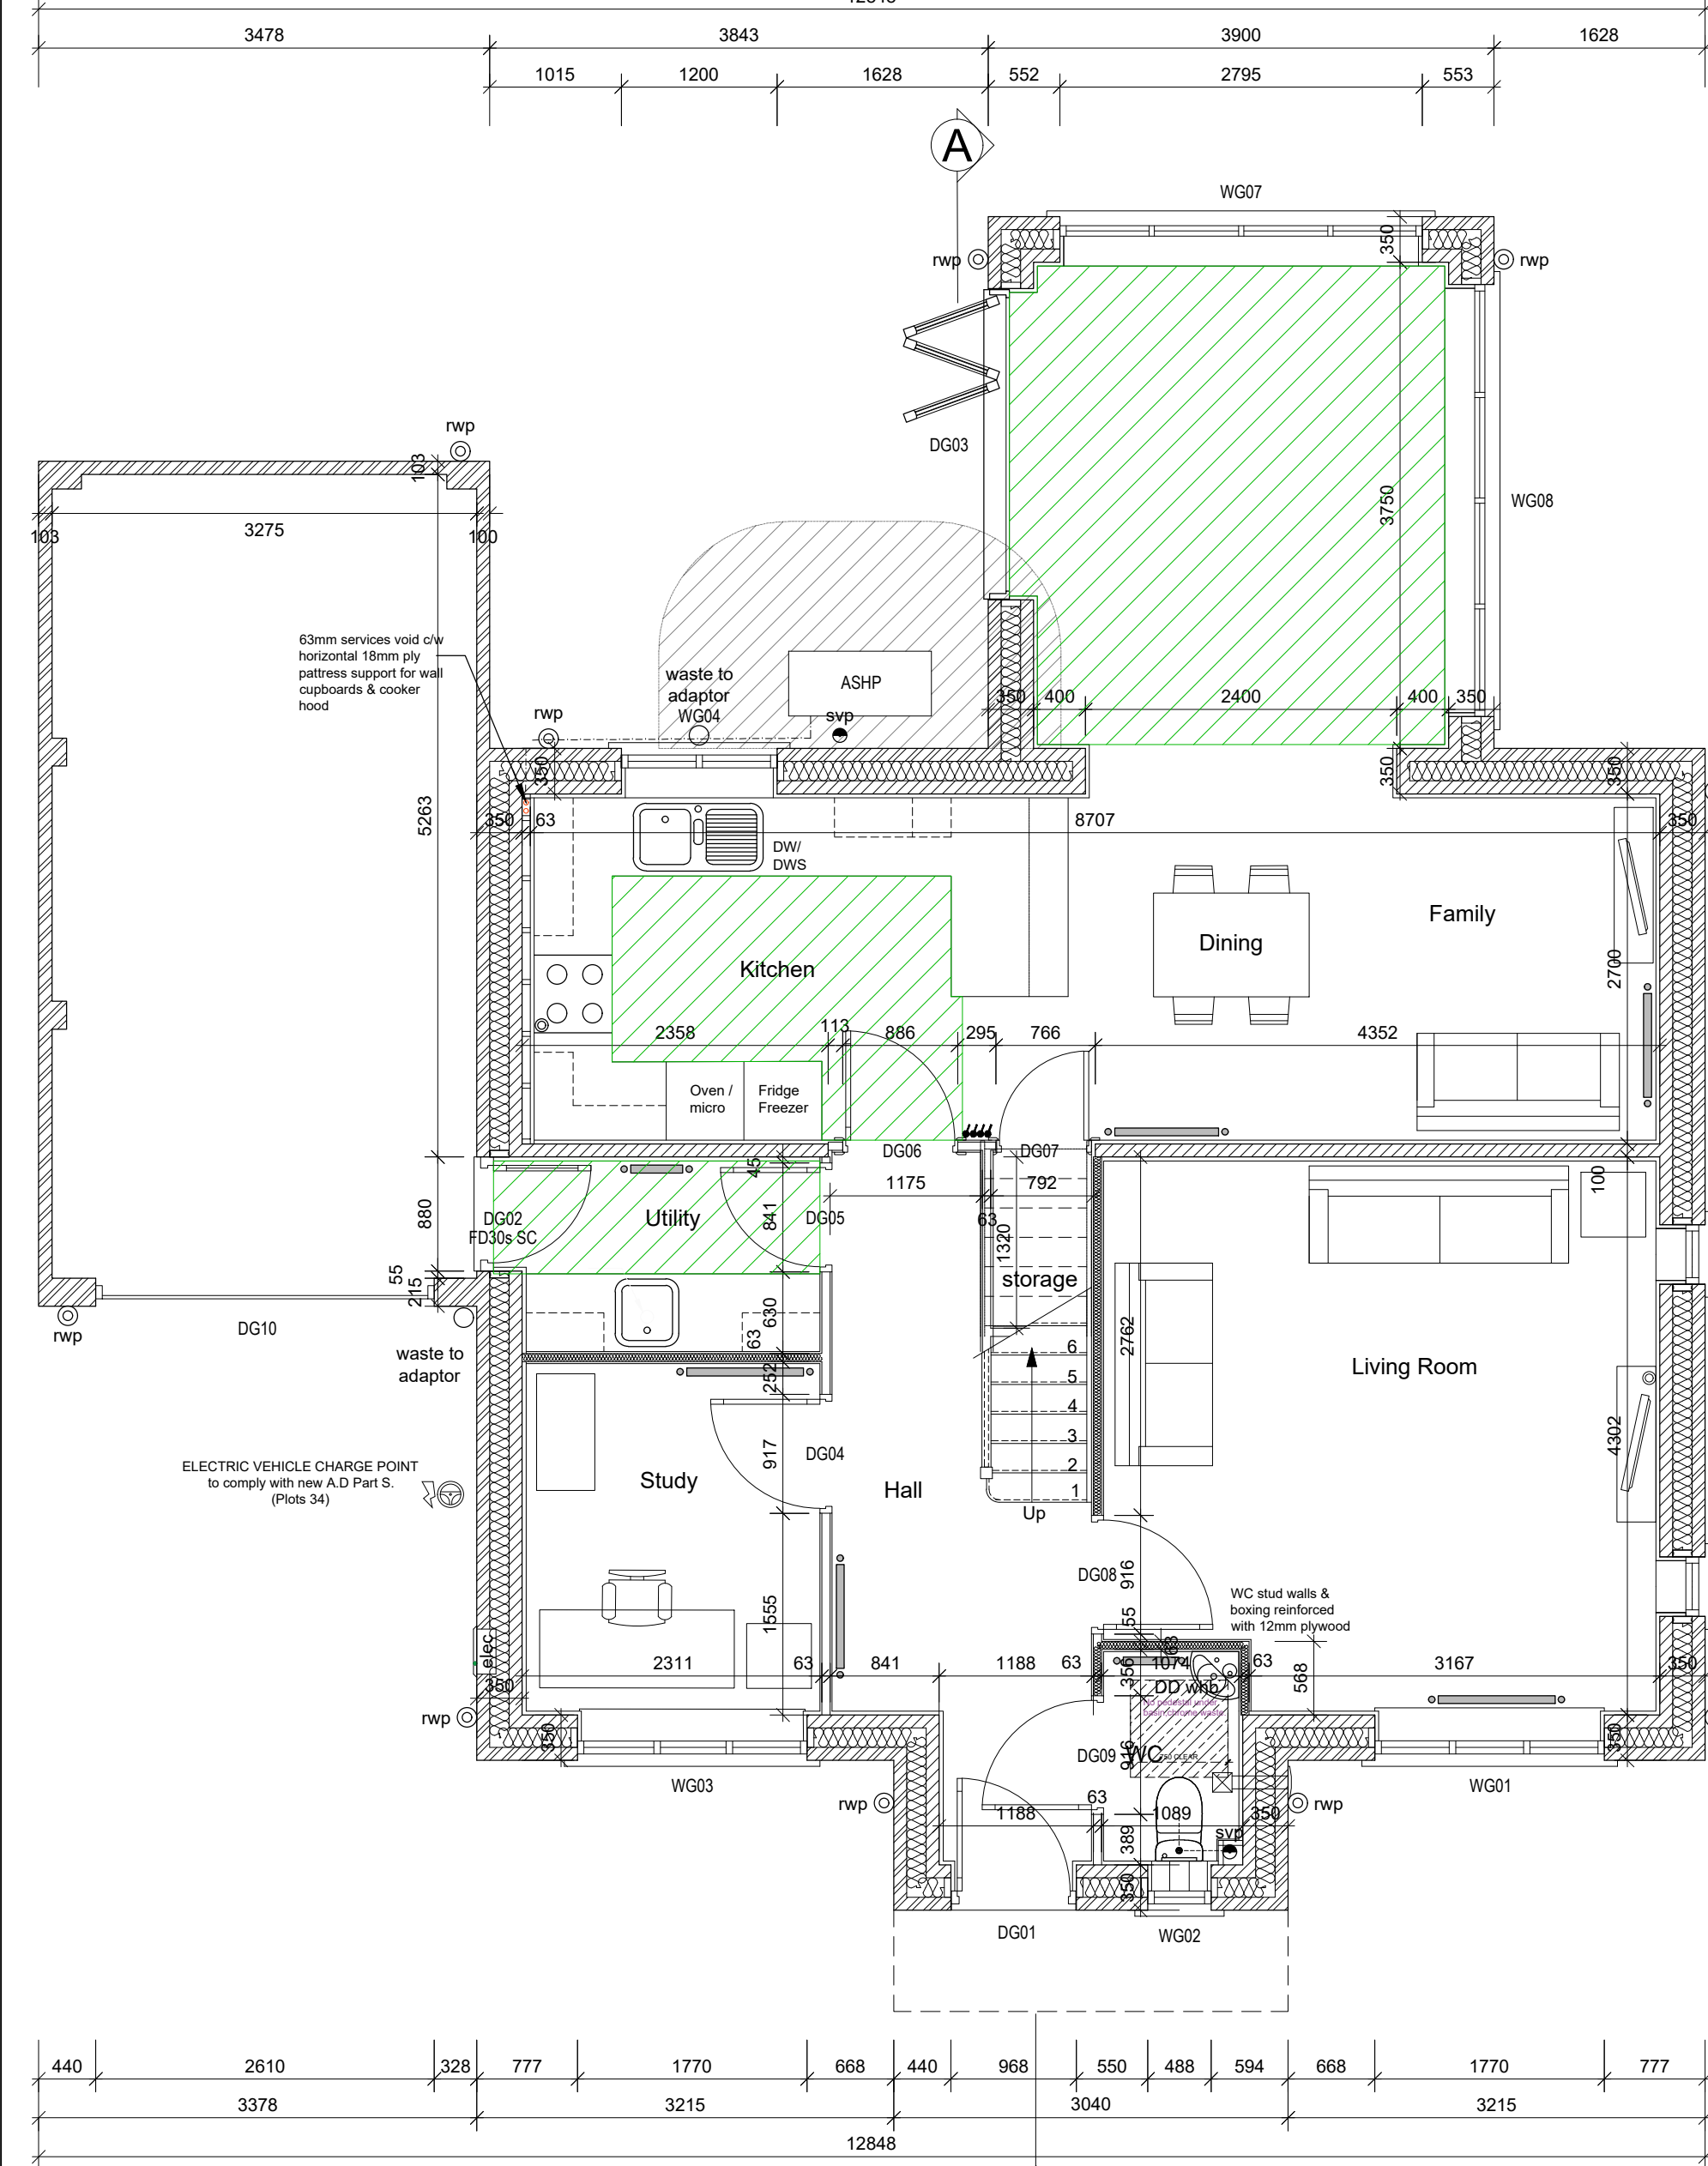

GROUND FLOOR PLAN

Scale 1:50

Floor Areas & Perimeters	
Ground Floor	76.3 m ²
First Floor	63.9 m ²
Total	140.2 m ² (1509 sq ft)
G F Perimeter	43.6 m
F F Perimeter	33.8 m


DOOR SCHEDULE			
Door No.	Fire Rating	Leaf Size (mm)	Notes
DG01			External Door. 968 x 2100 opening
DG02	FD30s SC		External Door. 880 x 2100 opening
DG03			Bi-fold Door/Safety Glazing. 2400 x 2100 structural opening
DG04		838 x 1981	
DG05		762 x 1981	
DG06		838 x 1981	
DG07		533 x 1981	
DG08		838 x 1981	
DG09		838 x 1981	
DG10			Garage Door. 2610 x 2250 opening
DF01		762 x 1981	
DF02		762 x 1981	
DF03		2no. 762 x 1981	
DF04		762 x 1981	
DF05		614 x 1981	
DF06		762 x 1981	
DF07		762 x 1981	
DF08		762 x 1981	
DF09		762 x 1981	

BUTTRESS WALL

WINDOW SCHEDULE			
Window No.	Glazing	S/O Size (mm)	Notes
WG01		1770 x 1350	
WG02	Obscure	488 x 900	
WG03		1770 x 1350	
WG04		1200 x 1050	
WG05		480 x 1350	
WG06		480 x 1350	
WG07		2795 x to be checked on site	Refer to Manuf. Detail
WG08		3332 x 1350	
WF01		1770 x 1200	Escape window
WF02	Obscure	915 x 1200	Escape window
WF03		1770 x 1200	Escape window
WF04		1200 x 1200	Escape window
WF05	Obscure	915 x 1050	Escape window
WF06		1200 x 1200	Escape window

FIRST FLOOR PLAN

Scale 1:50

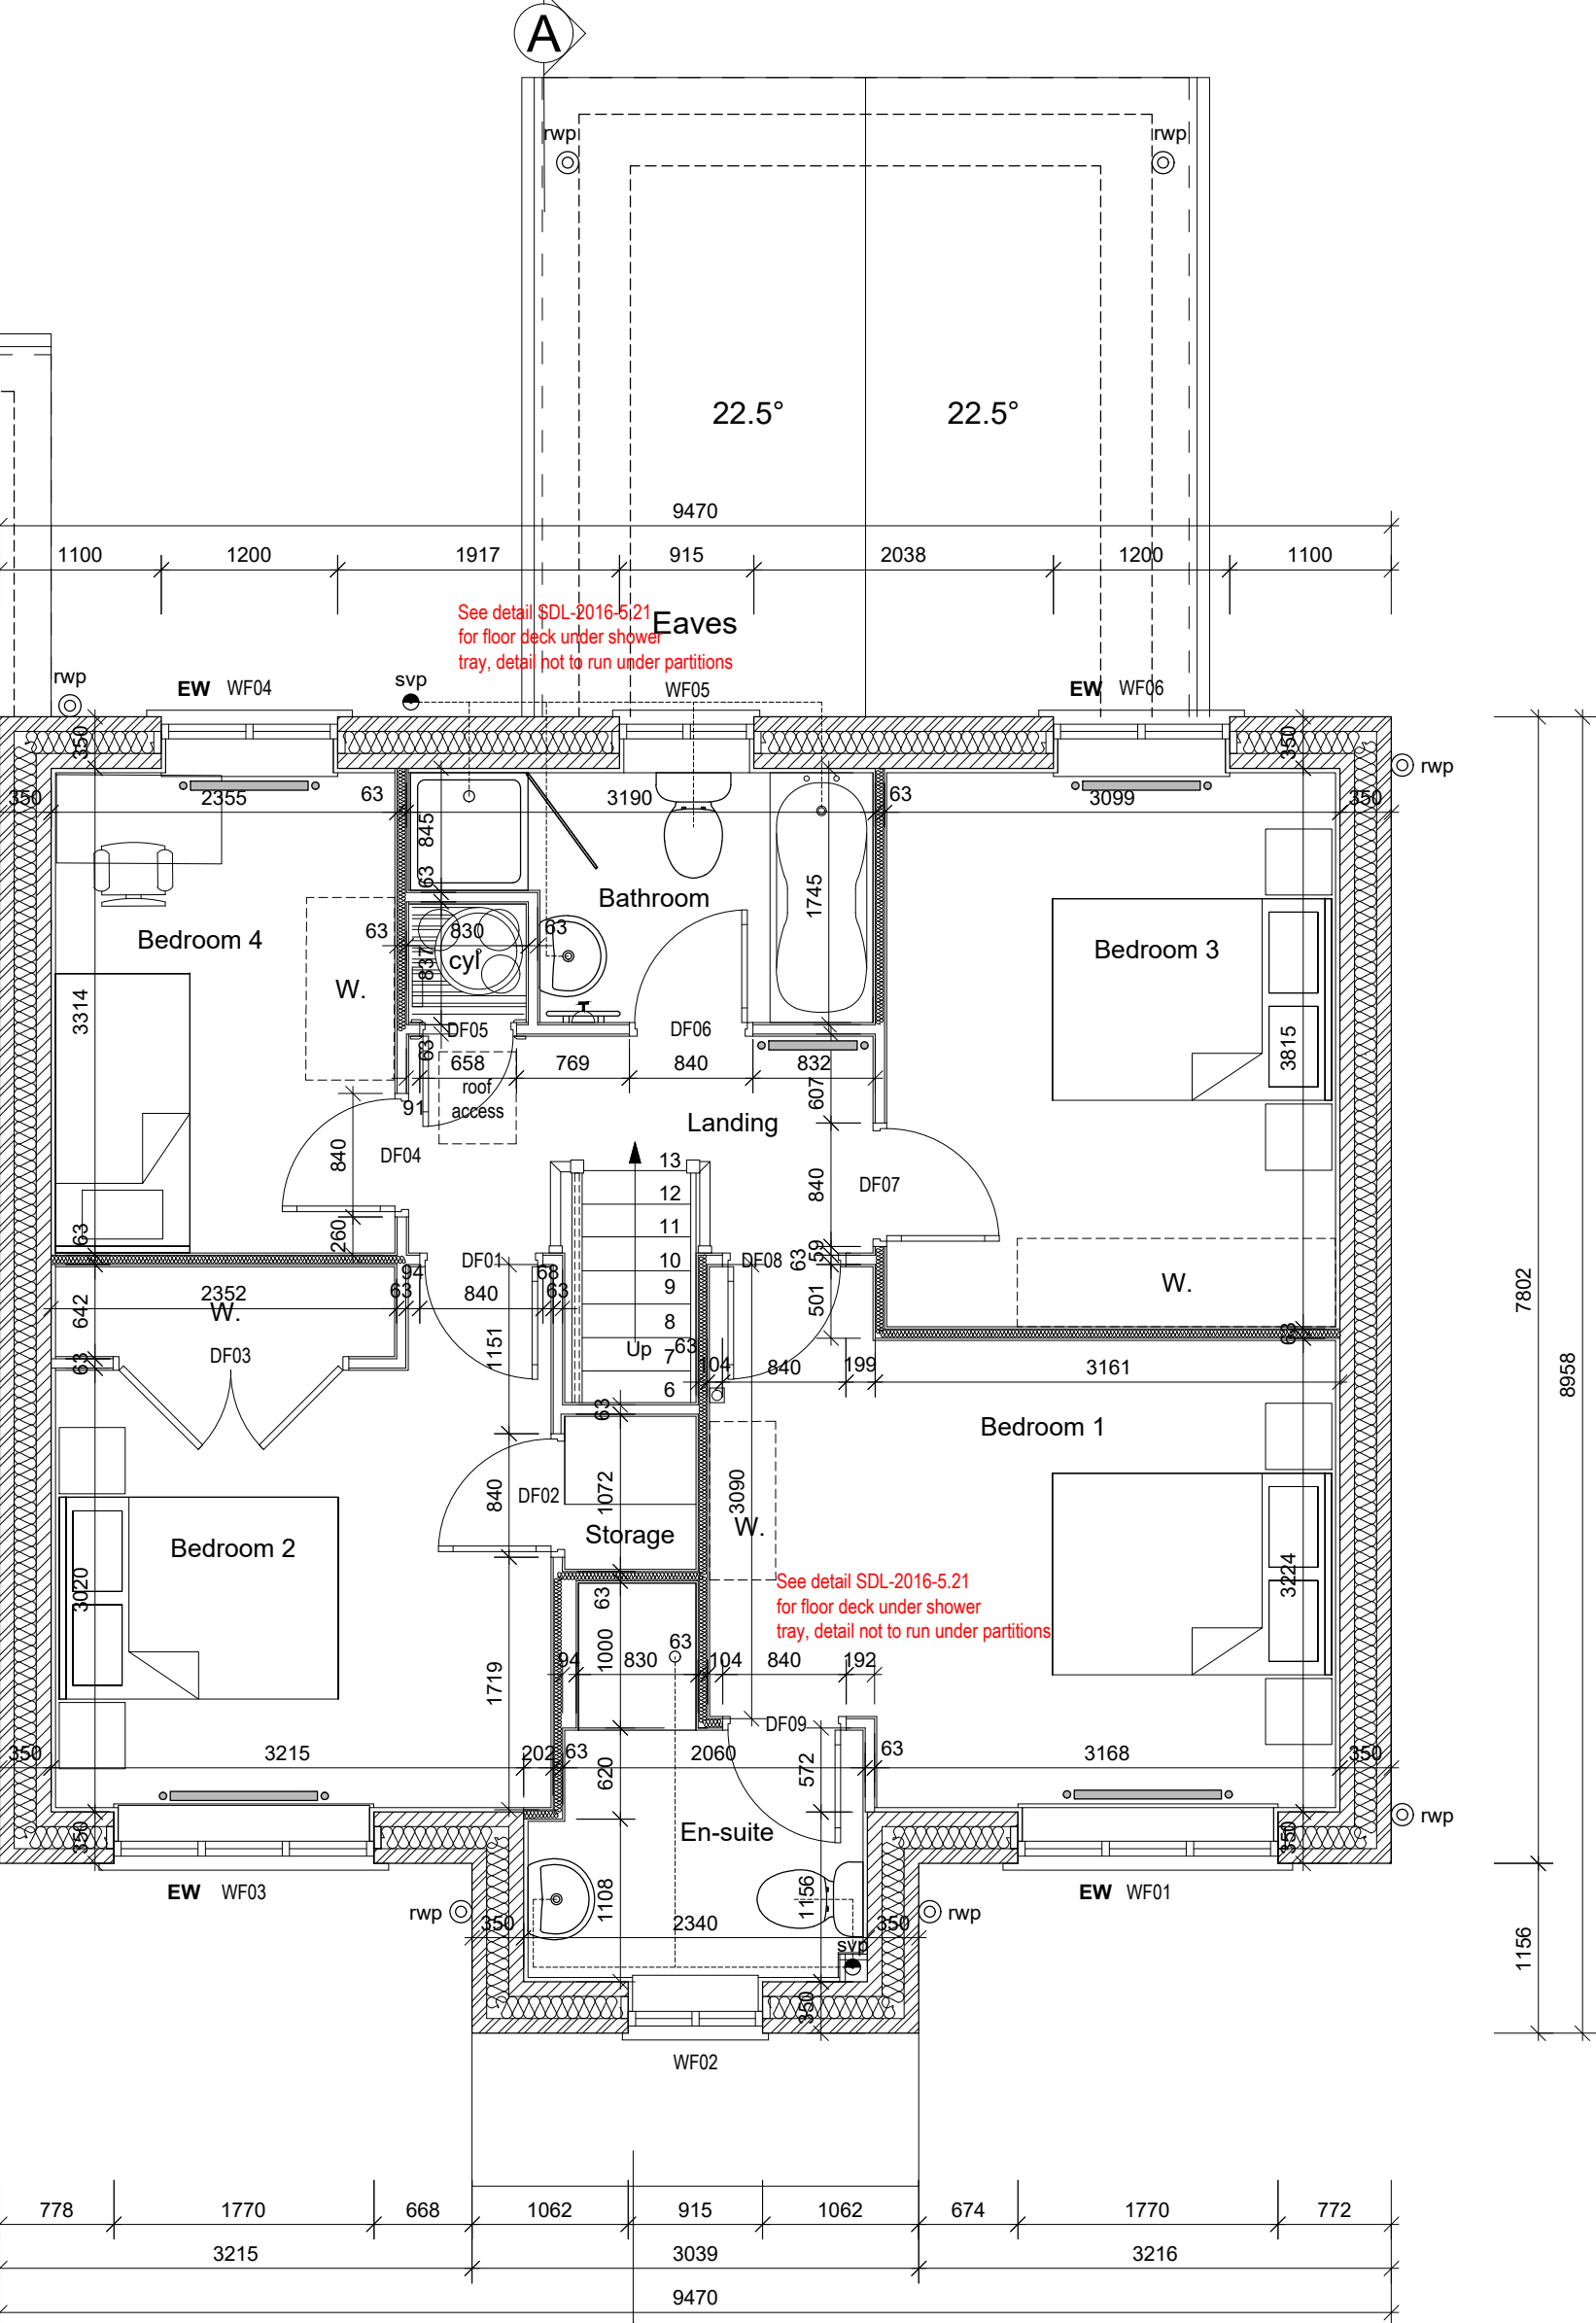

The Contractor is responsible for checking dimensions and any discrepancy
to be verified with the Architects or Engineers before proceeding.
Use written dimensions only.
DO NOT SCALE

FOR DESIGN RISK
ANALYSIS SEE
DOCUMENT CONTAINED
IN PRE-CONSTRUCTION
INFORMATION PACK

GENERAL MATERIAL TYPES BY PLOT

BRICK: 34

TILE:

BOARD:

Read in conjunction with planning
approval documents. Report any
discrepancies to Jones Homes.

Material information provided here based
on planning architects (Thrive) drawing
refs: 180232_DBML.01-C, CSE.01-B,
CSE.02-B. Refer to client for specific
products and colours for each plot.

PLOTS

AS : 34

Tender

T1	28/08/25	SR	Tender Issue	CH/d
Rev	Date	By	Description	CH/d
			location Folders Lane, Phase II, Burgess Hill, Sussex	

Title
The Hollin (Plot 34)
Structural - 2021 Regs

scale	1/50	paper size	A1	drawn by	SMR	date	June 25
-------	------	------------	----	----------	-----	------	---------

drawing no.	1255_262_HOLL_STU	rev	T1
-------------	-------------------	-----	----



JONES HOMES SOUTHERN LIMITED
3 WHITE OAK SQUARE, SWANLEY, KENT. BR8 7AG
Tel: (01322) 665000 Fax: (01322) 666368