



Plots 4 & 8      Plots 3 & 7      Plots 2 & 6      Plots 1 & 5

FRONT ELEVATION



Plots 1 & 5      Plot 9 Parking      Plot 9      Car Park Entrance


SIDE ELEVATION

KEY PLAN



Plot 9      Plots 2 & 6      Plots 3 & 7      Plots 4 & 8

REAR ELEVATION

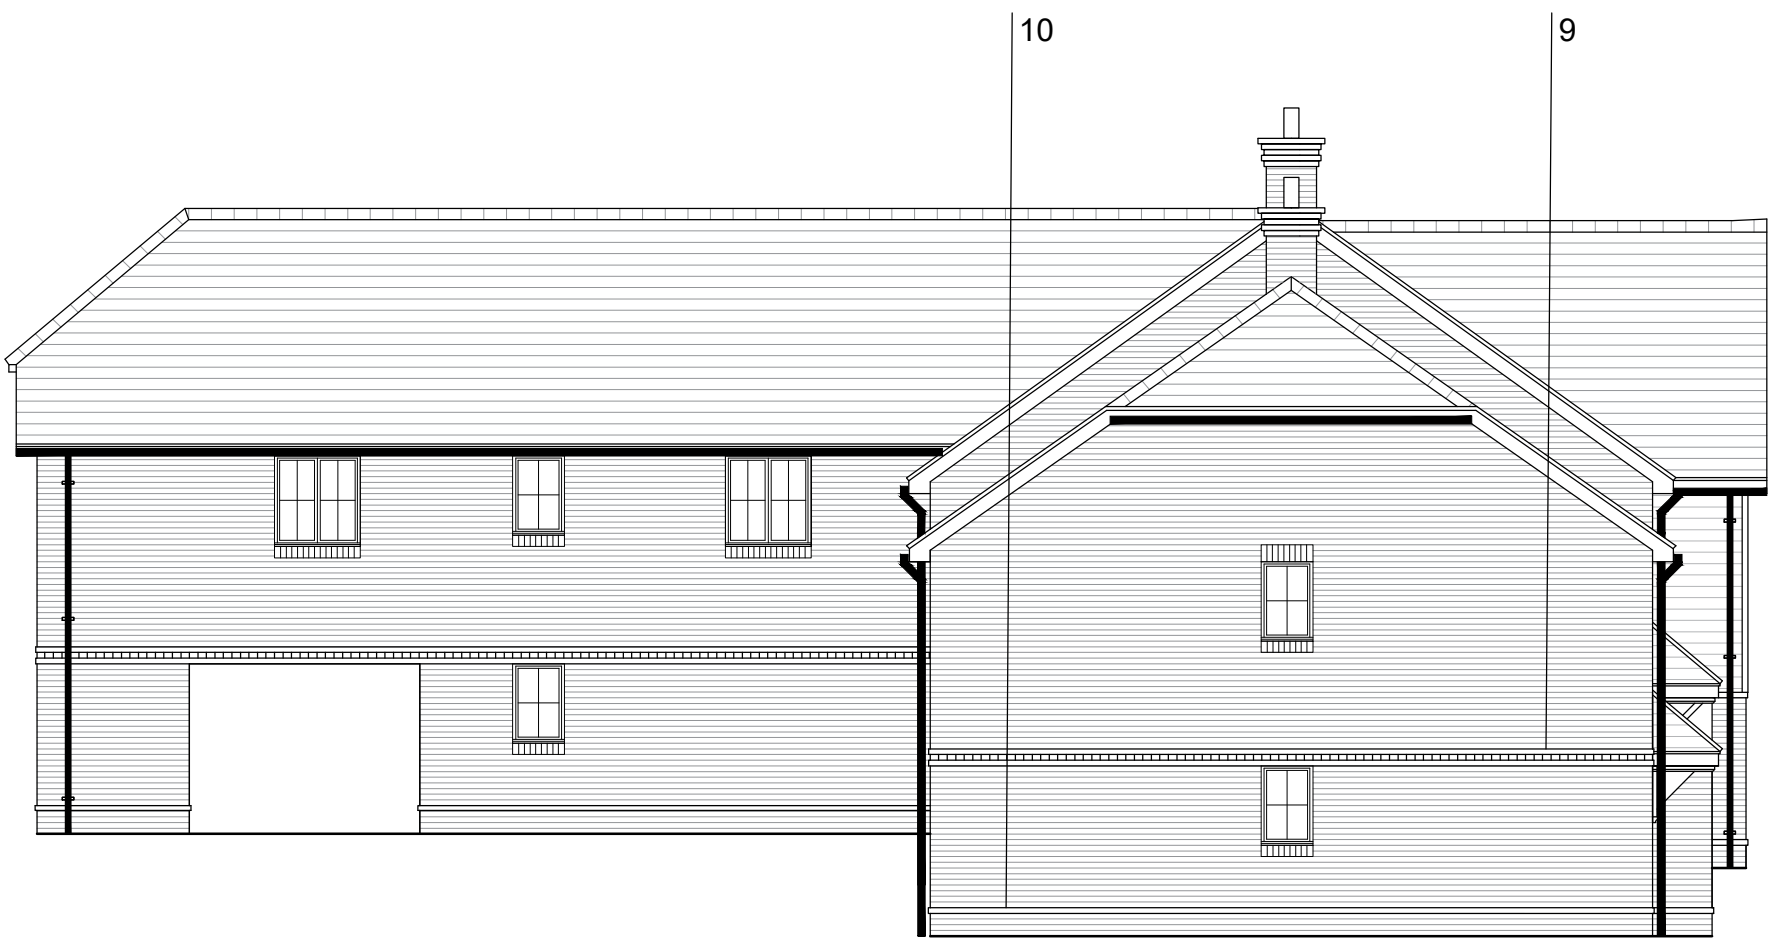

Plot 9      Car Park Entrance

SIDE ELEVATION

Proposed Materials Key

- |                                                            |                             |                             |                           |
|------------------------------------------------------------|-----------------------------|-----------------------------|---------------------------|
| 1. Soft Brown Brick                                        | 6. Brown Roof Tiles         | 12. Gallows Bracket Porches | 18. Chimneys to Key Plots |
| 2. Red Multi Brick                                         | 7. Soldier Brick Headers    | 13. Gable Porches           | OBS - obscure glazing     |
| 3. Black Weatherboarding                                   | 8. Brick Cills              | 14. Front-to-Back Porches   |                           |
| 4. Tile Hanging (with beaver-tail pattern where indicated) | 9. Brick Banding Detail     | 15. White Window Frames     |                           |
| 5. Red Roof Tiles                                          | 10. Low Level Brick Banding | 16. Front Door Type 1       |                           |
|                                                            | 11. Half Rounded Tiles      | 17. Front Door Type 2       |                           |

Client's Name

Devine Homes

Job Title

West Hoathly Road, East Grinstead

Drawing Title

Apartment & FOG Elevations  
Plots 1-9 (1B 2P, 2B 4P)  
Affordable

Scale

1:100 @ A1 / 1:200 @ A3

metres 2 4 6 8

Drawn

RP

Checked

GP

Date

10.07.26

Job No

7189

Drawing No

PL-139

Rev

-

Status

APPROVAL

Rev Date Revision Details Dr Ch



E hello@ecearchitecture.com  
W ecearchitecture.com

Creativity. Quality. Commerciality.  
Reimagine what's possible.

CAD Plot date: 10/07/2026 - 19:23:48

7189 - house types.dwg