




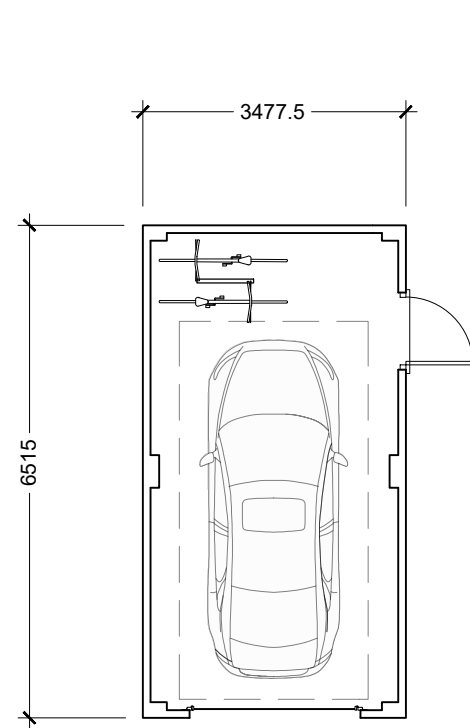

FLOOR PLAN
Plot 38
Handed 12

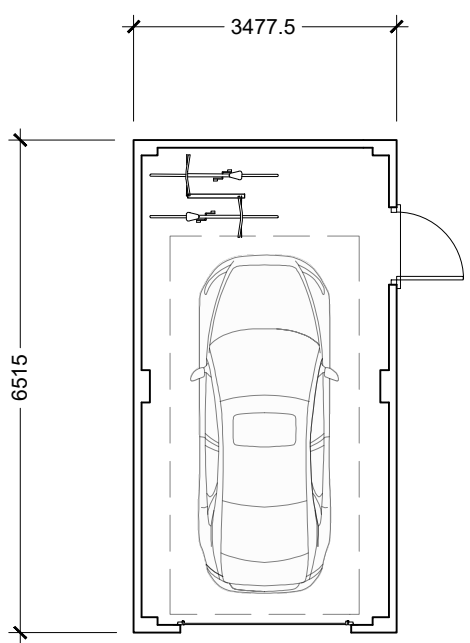


FLOOR PLAN
Plot 20 & 25

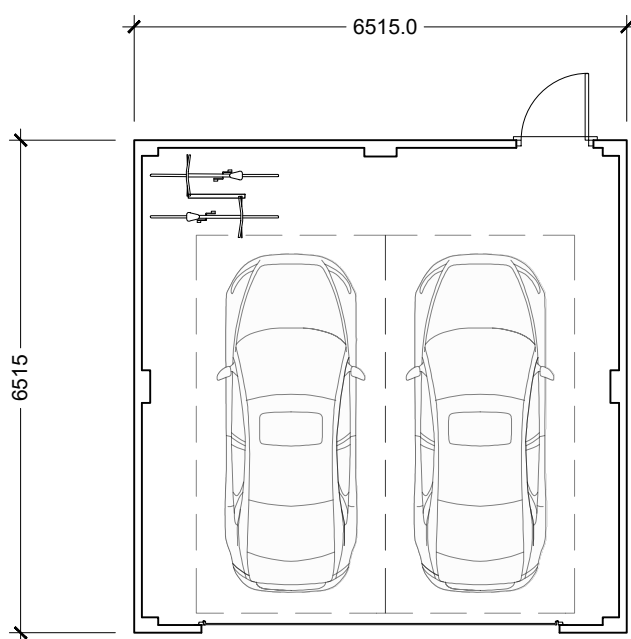

FLOOR PLAN
Plot 17



Plots 38
Handed 12
FRONT ELEVATION SIDE ELEVATION REAR ELEVATION SIDE ELEVATION

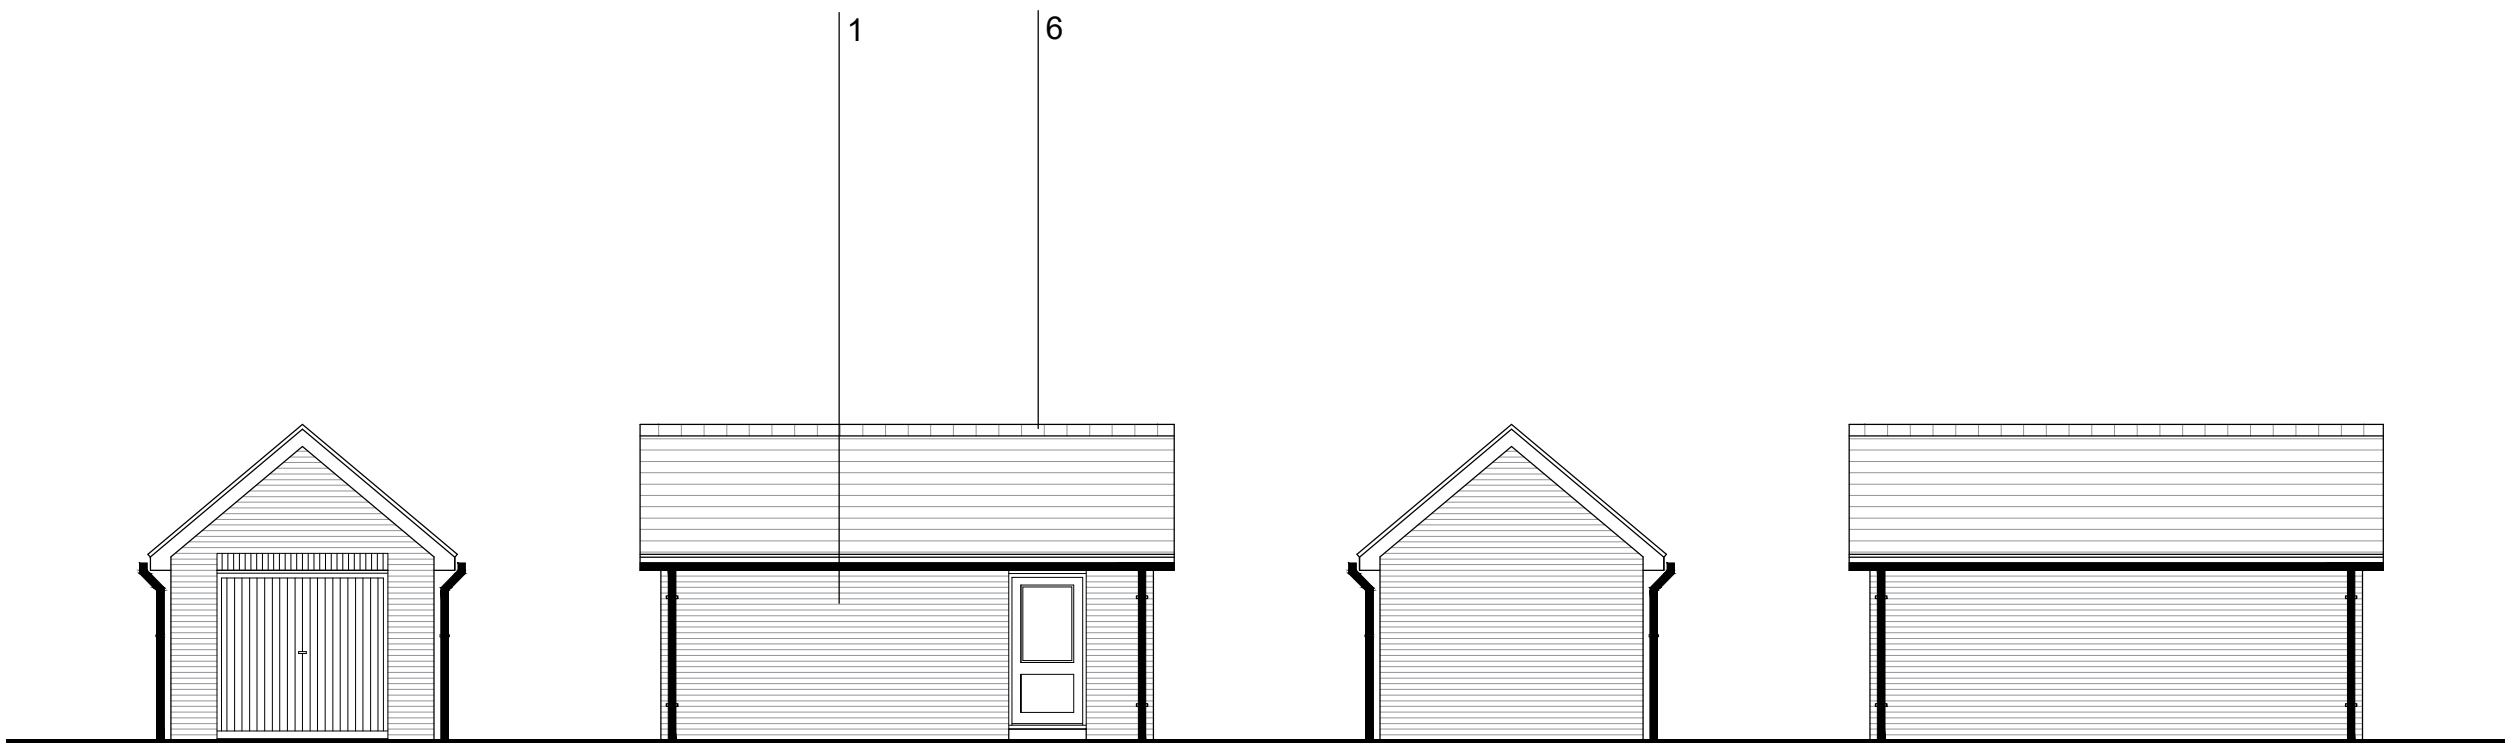

Plot 20 & 25
FRONT ELEVATION SIDE ELEVATION REAR ELEVATION SIDE ELEVATION



Plots 17
FRONT ELEVATION SIDE ELEVATION REAR ELEVATION SIDE ELEVATION

KEY PLAN



Proposed Materials Key			
1. Soft Brown Brick	6. Brown Roof Tiles	12. Gallows Bracket Porches	18. Chimneys to Key Plots
2. Red Multi Brick	7. Soldier Brick Headers	13. Gable Porches	OBS - obscure glazing
3. Black Weatherboarding	8. Brick Cills	14. Front-to-Back Porches	
4. Tile Hanging (with beaver-tail pattern where indicated)	9. Brick Banding Detail	15. White Window Frames	
5. Red Roof Tiles	10. Low Level Brick Banding	16. Front Door Type 1	
	11. Half Rounded Tiles	17. Front Door Type 2	

Client's Name
Devine Homes

Job Title
West Hoathly Road, East Grinstead

Drawing Title
Elevations & Plans
Garages

Scale
1:100 @ A1 / 1:200 @ A3
metres 2 4 6 8

Drawn	Checked	Date
IV	GP	13.07.26
Job No	Drawing No	Rev
7189	PL-140	-

Status
APPROVAL