




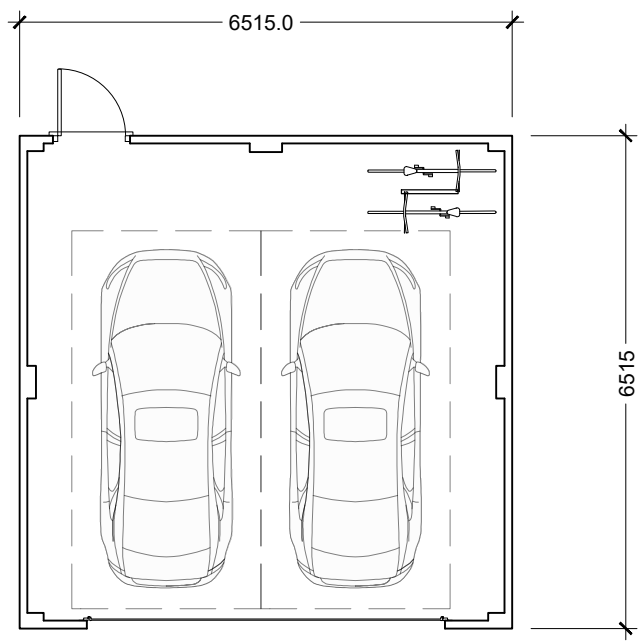



FLOOR PLAN
Plot 34

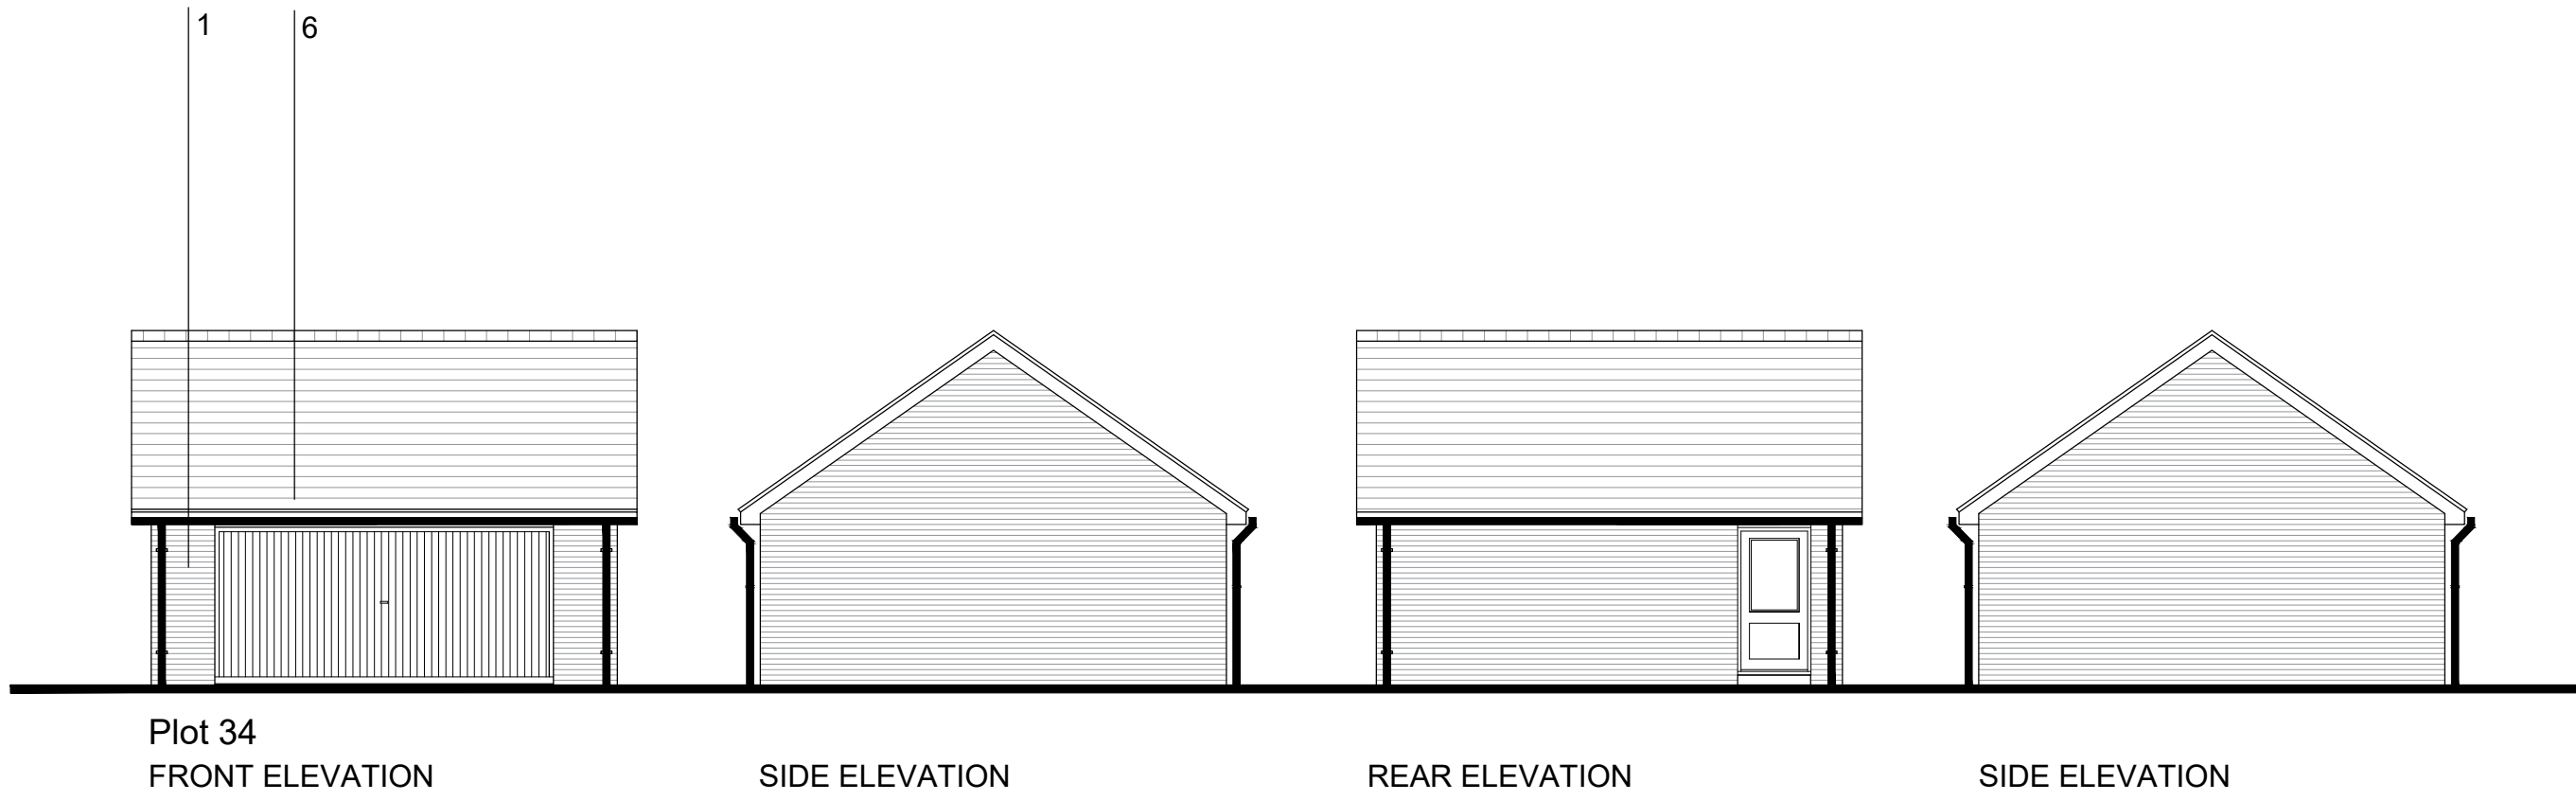


KEY PLAN

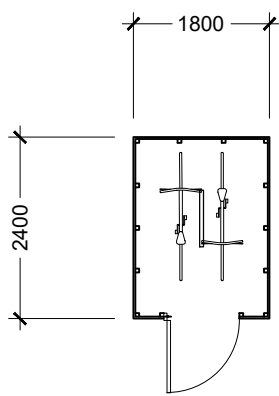

FLOOR PLAN
Plots 10-11, 13-14,
15-16, 18-19, 21-22,
23-24, 26-27, 28-29,
30-31, 32-33, 35-36,
39-40, 41-42

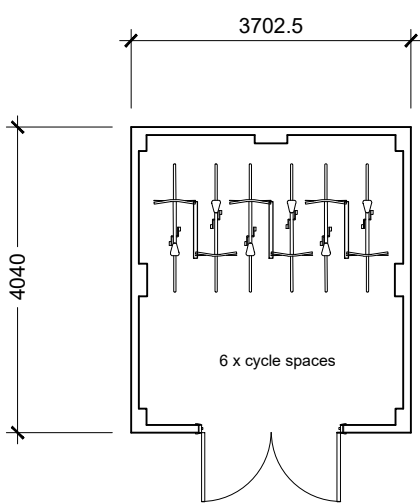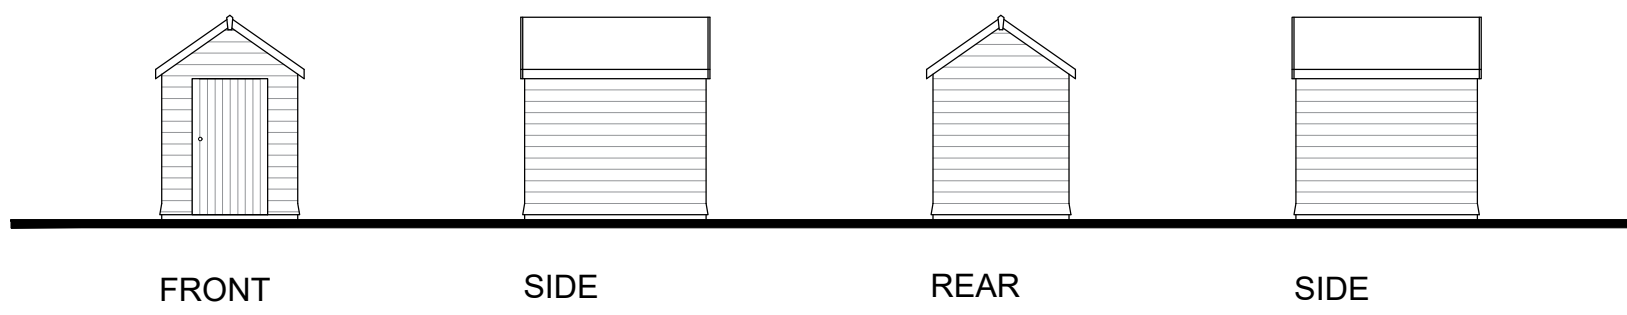

FLOOR PLAN
Plots 1-9

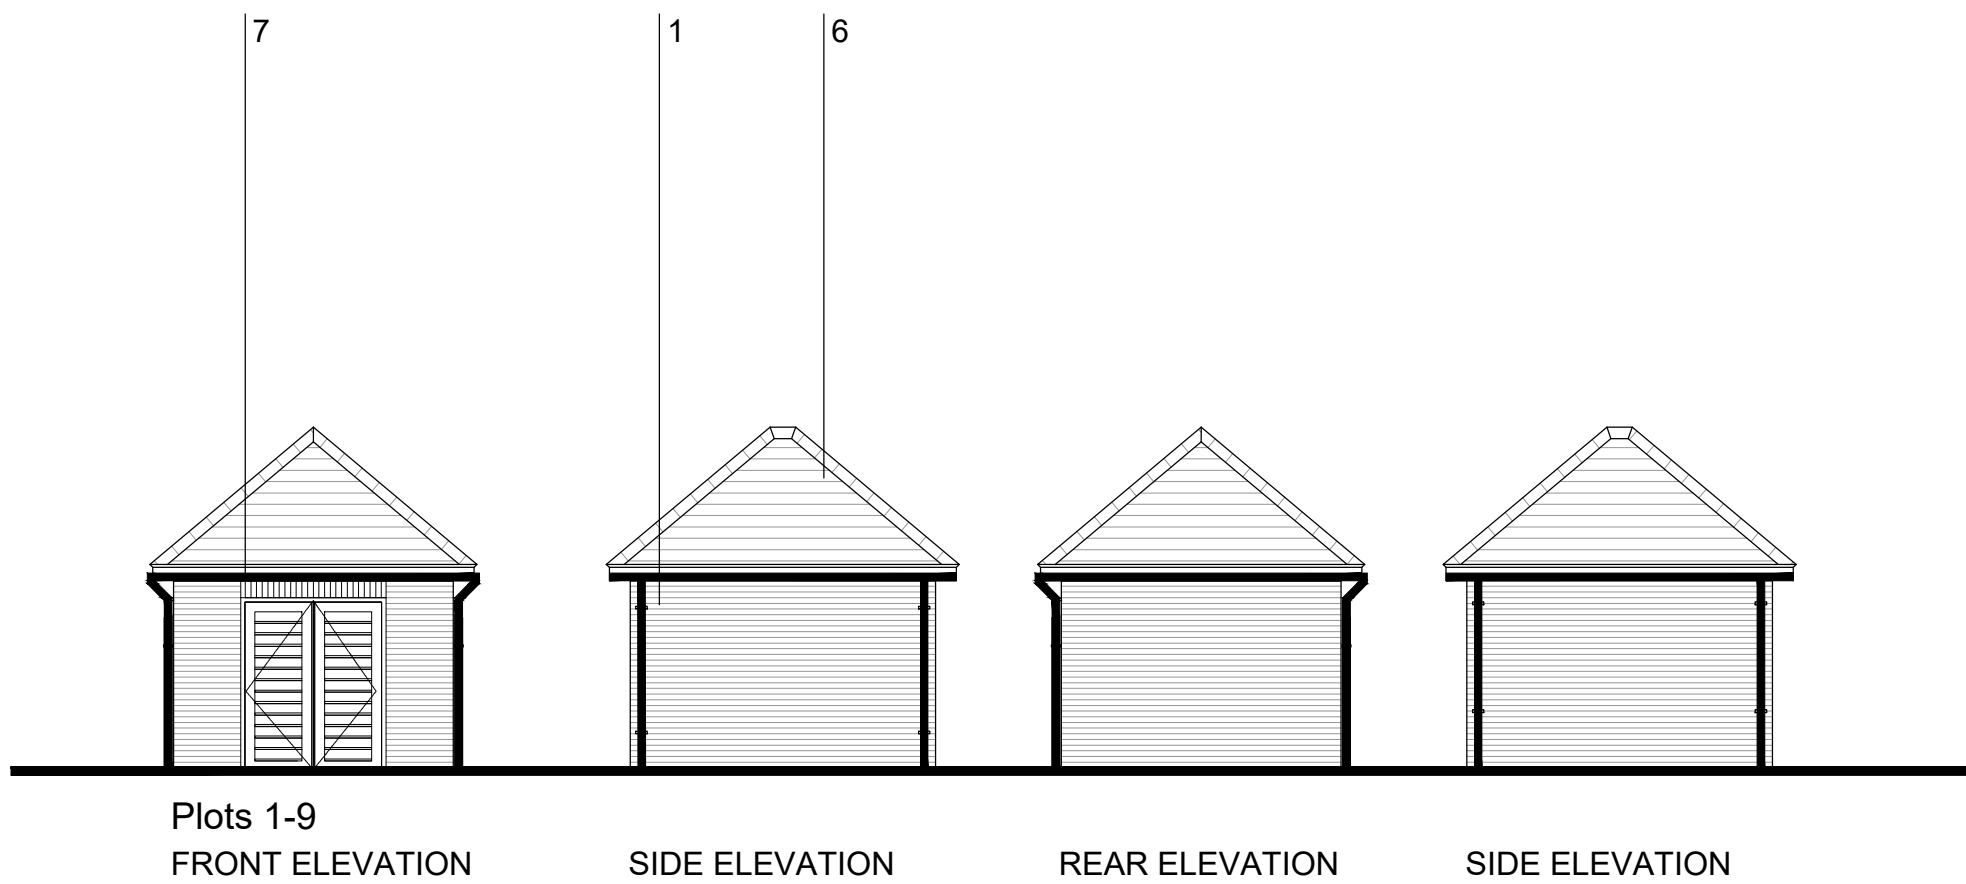

Proposed Materials Key

- | | | | |
|--|-----------------------------|-----------------------------|---------------------------|
| 1. Soft Brown Brick | 6. Brown Roof Tiles | 12. Gallows Bracket Porches | 18. Chimneys to Key Plots |
| 2. Red Multi Brick | 7. Soldier Brick Headers | 13. Gable Porches | OBS - obscure glazing |
| 3. Black Weatherboarding | 8. Brick Cills | 14. Front-to-Back Porches | |
| 4. Tile Hanging (with beaver-tail pattern where indicated) | 9. Brick Banding Detail | 15. White Window Frames | |
| 5. Red Roof Tiles | 10. Low Level Brick Banding | 16. Front Door Type 1 | |
| | 11. Half Rounded Tiles | 17. Front Door Type 2 | |

Client's Name
Devine Homes

Job Title
West Hoathly Road, East Grinstead

Drawing Title
Elevations & Plans
Double Garage, Sheds and
Cycle Stores

Scale
1:100 @ A1 / 1:200 @ A3
metres 2 4 6 8

Drawn	Checked	Date
IV	GP	13.07.26
Job No	Drawing No	Rev
7189	PL-141	-

Status
APPROVAL

