



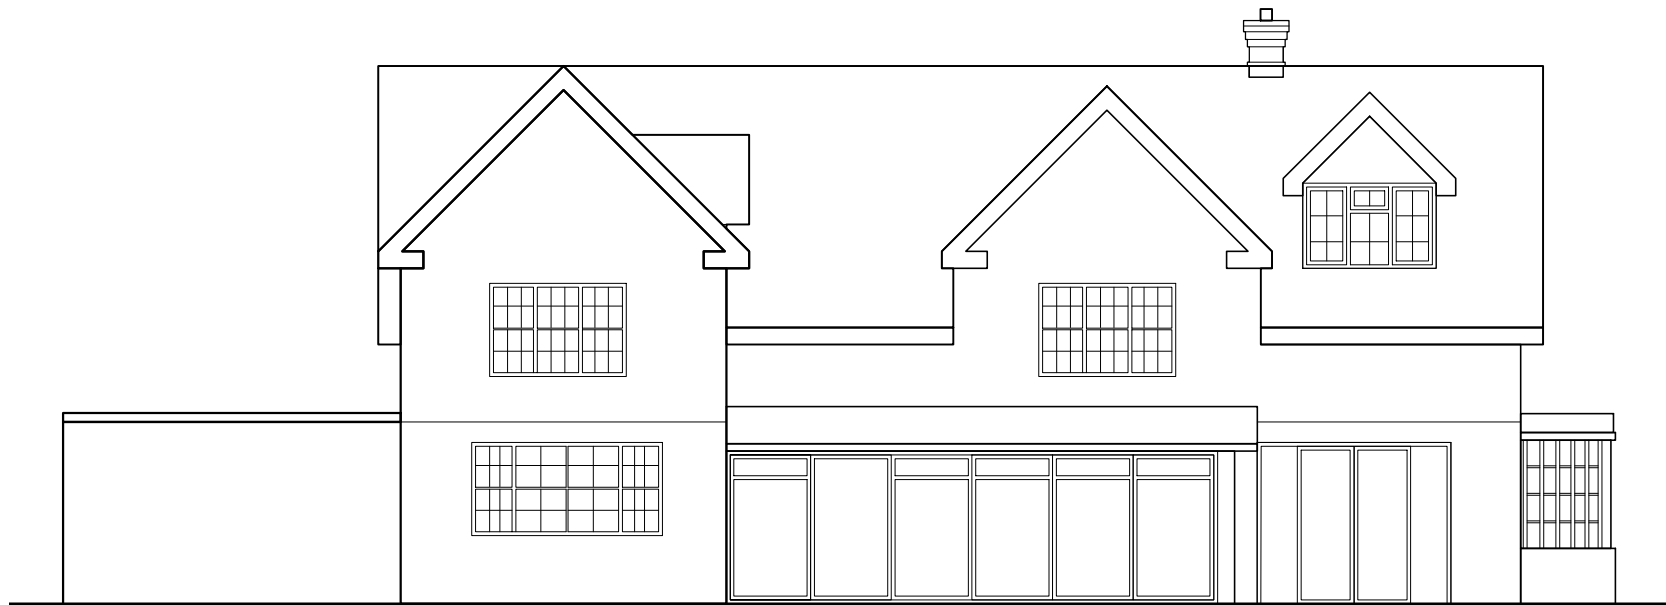


Rear Elevation 1:100

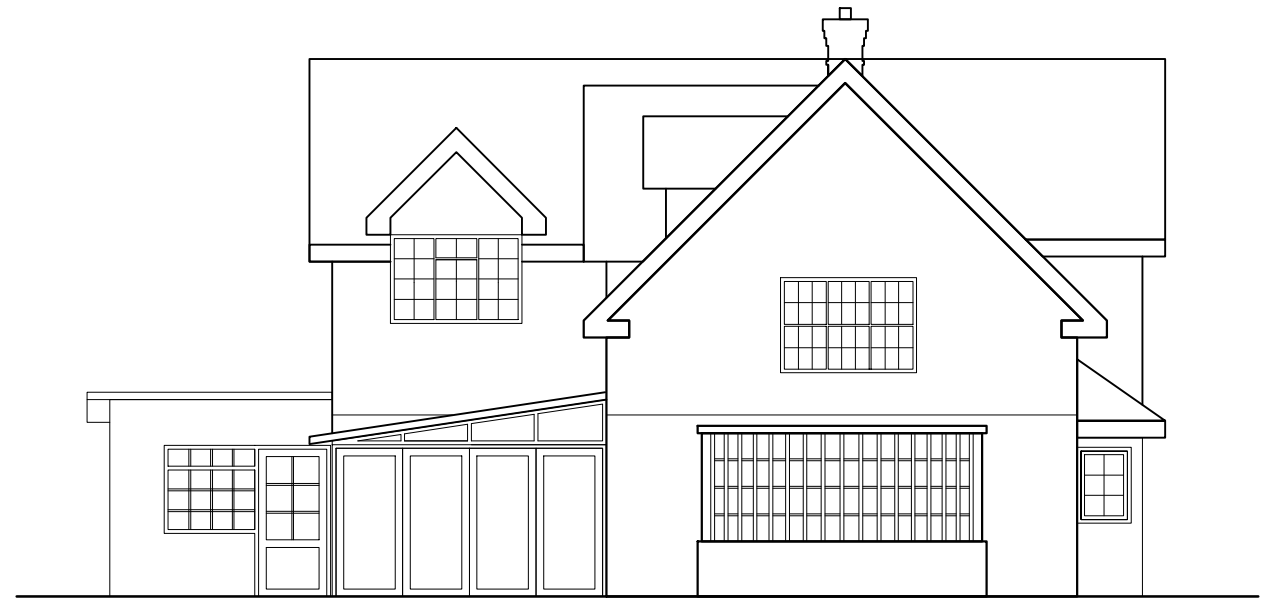

Side Elevation 1:100



Front Elevation 1:100

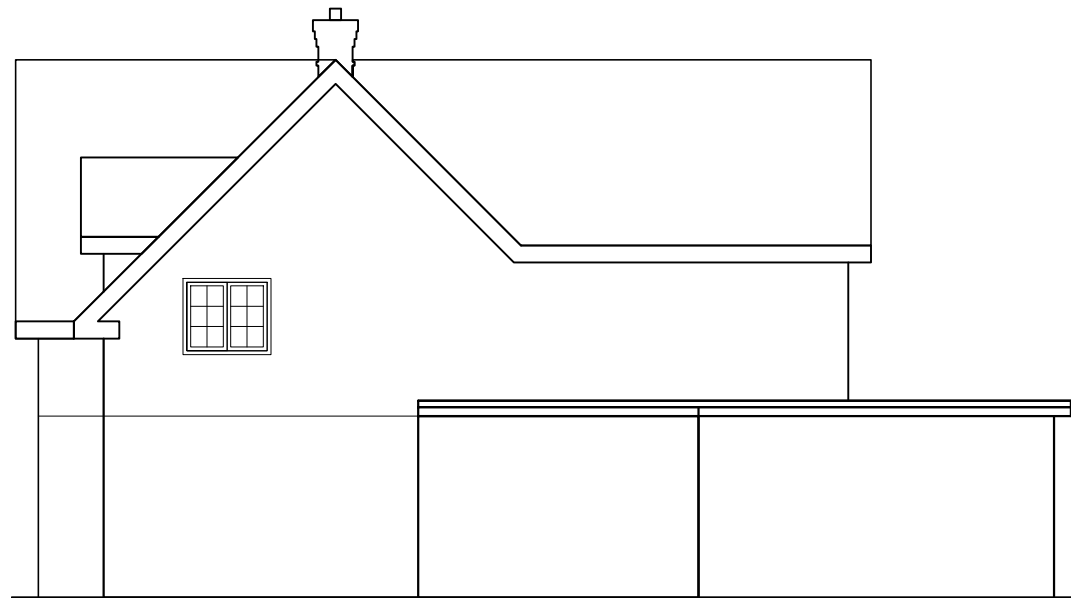

Side Elevation 1:100

SKETCH
DRAWING

rev.	date	comment
------	------	---------

amendments

Client

Site address

The Slatch, 50 Hickmans
Lane, Lindfield

Job Title

Extension and internal
refurbishment

Existing Elevations

Scale

1:100

Size

A3

Drm By

Drawing number.

24_223_PL_104

Rev.

01