


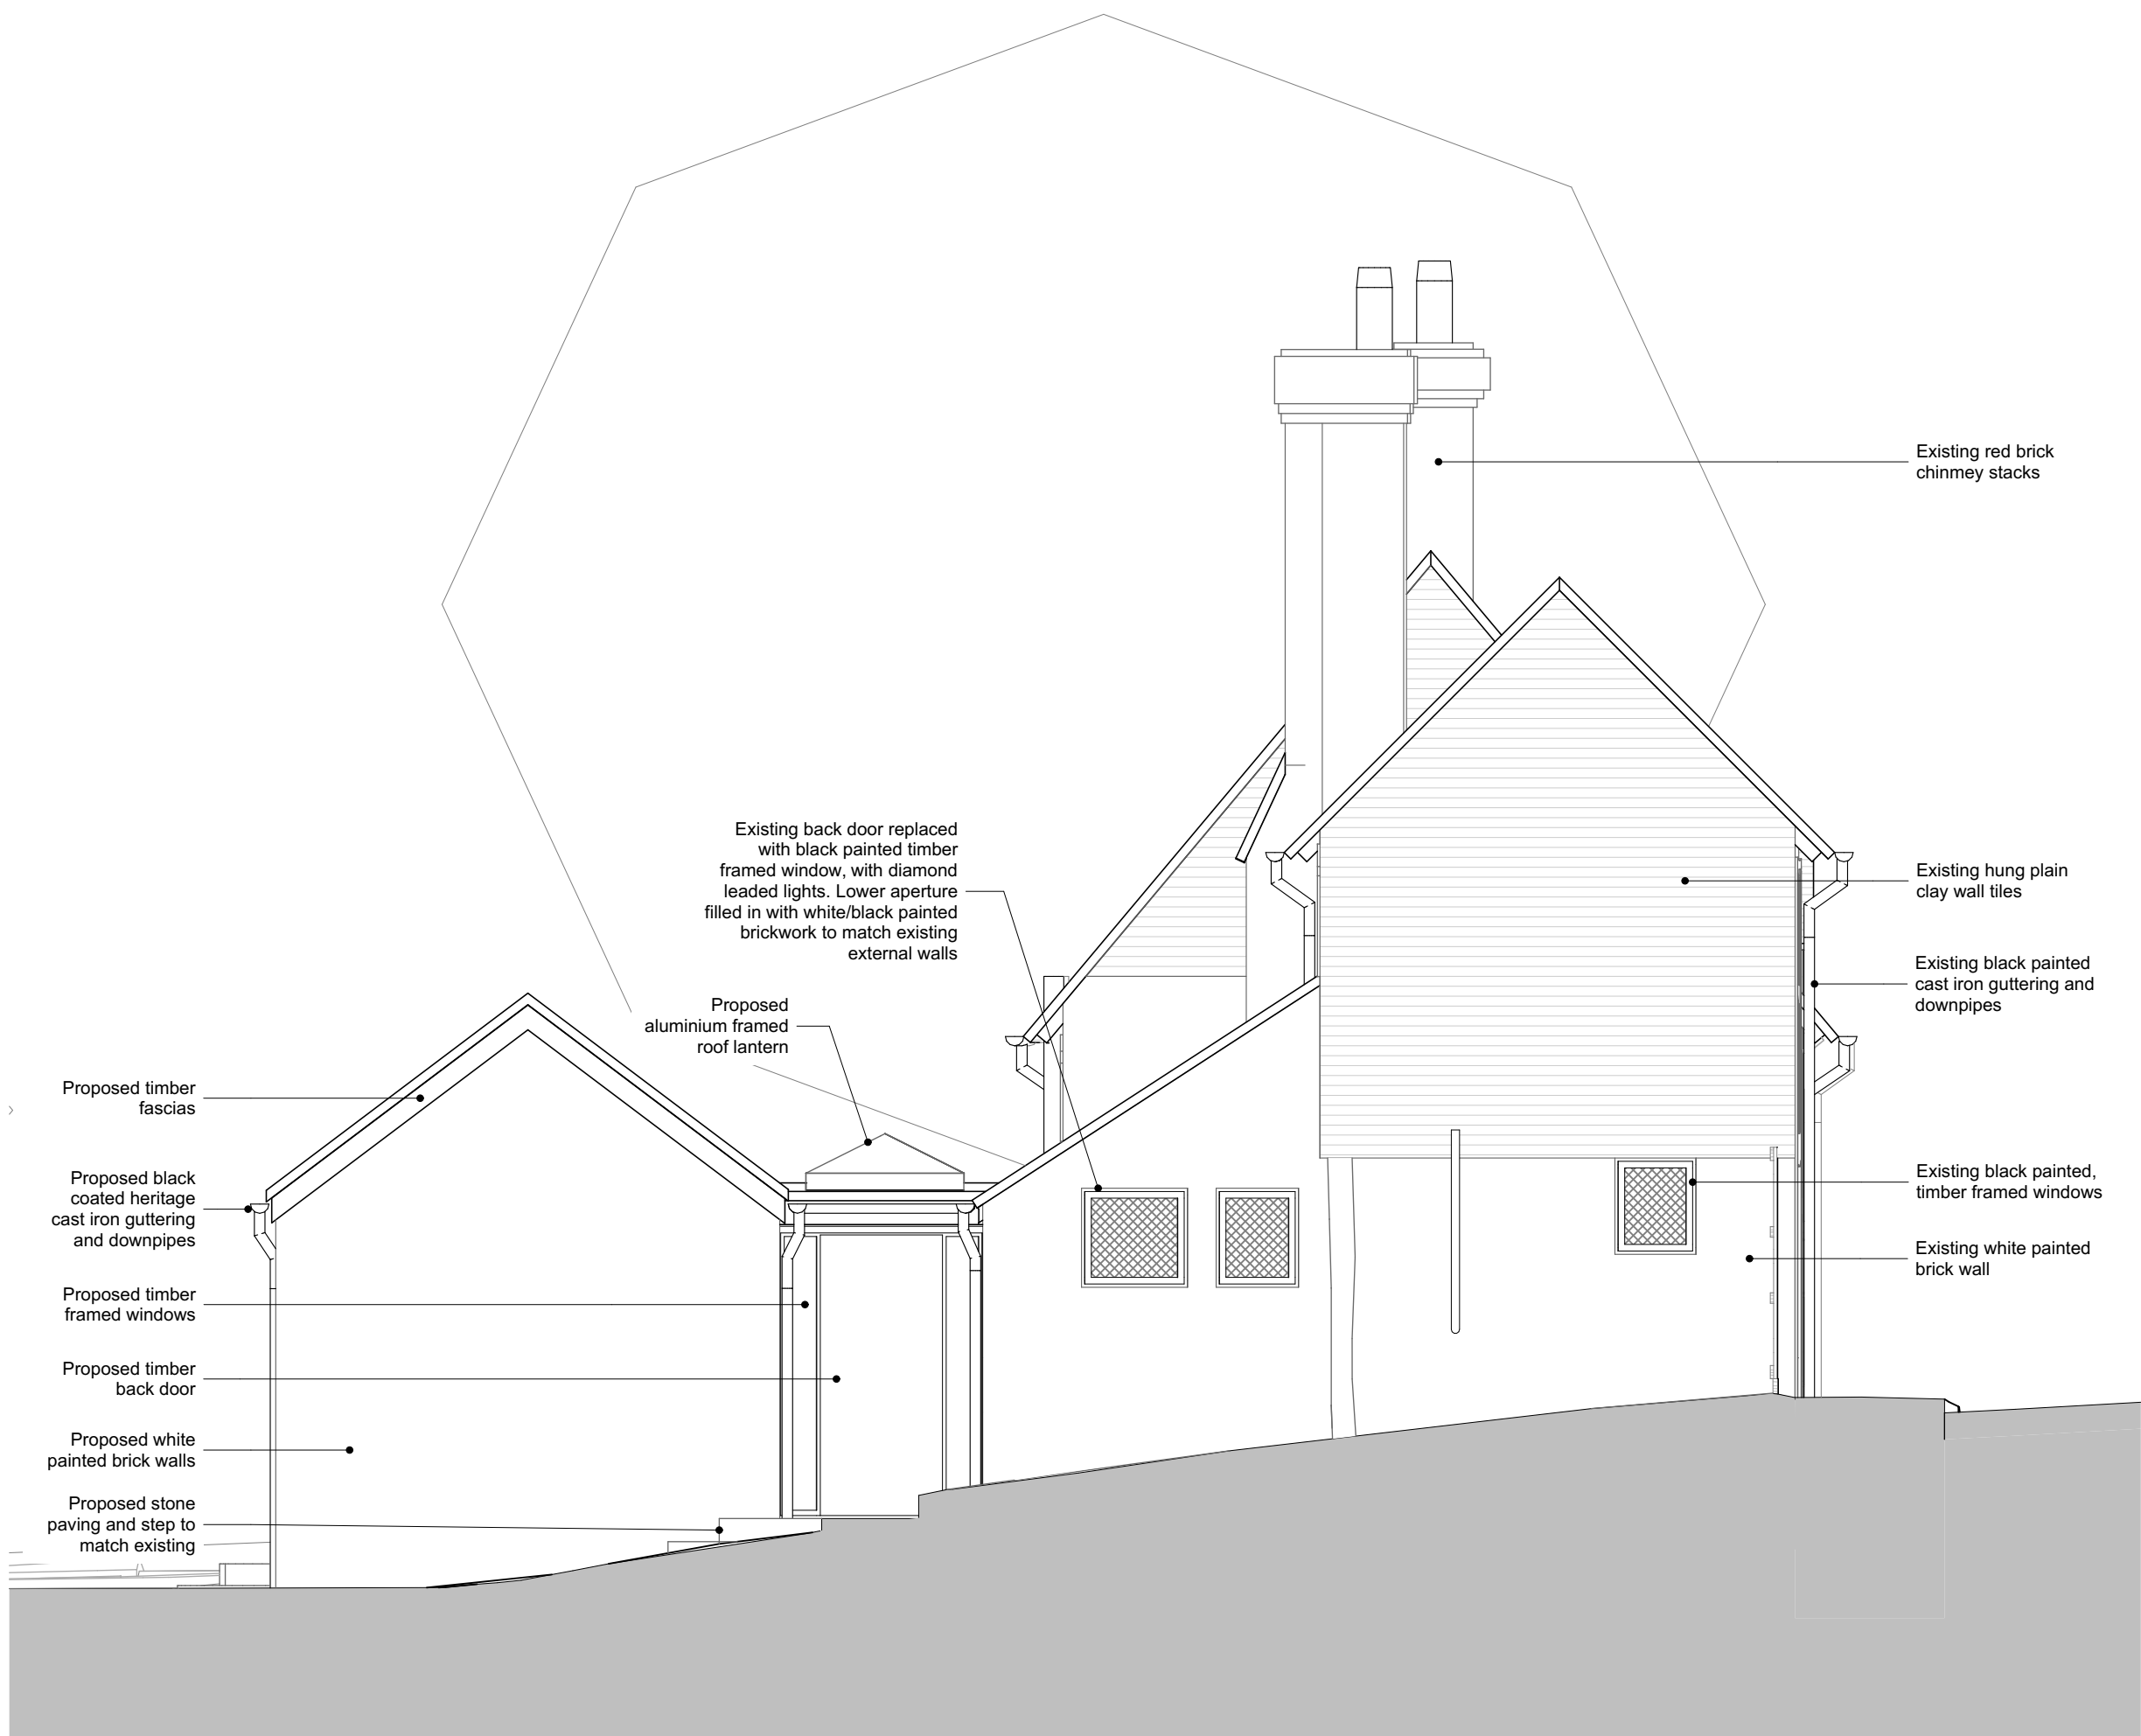

South Elevation



North Elevation



Section AA




Section BB

Notes

Do not scale off this drawing except for planning purposes
Check all dimensions on site before any work commences
All goods, materials and workmanship must conform to current building regulations, british standards and codes of practice.
Copyright of this drawing is to be retained by Ecotecture Ltd and must not be reproduced without written consent from the practice.

Drawing to be printed A1

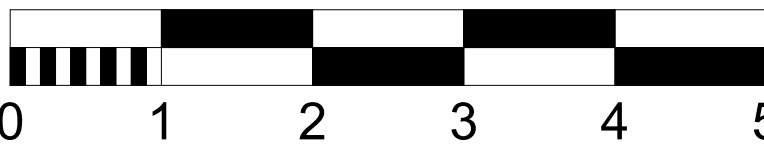

Scale Bar

NEW GROUND FLOOR LIMECRETE SLAB

1. Remove existing slab and finishes.
2. Reduce levels to structural engineer's specification.
3. Install geotextile membrane over prepared base and vertically up the wall at perimeter to the depth Glapor beads.
4. Place and compact Glapor recycled glass beads. Install geotextile membrane over glass beads continuous with geotextile upstand.
5. Install Cork insulation to depth of limecrete slab at perimeter
5. Install wet underfloor heating to heating engineer's design and specification.
6. Place Limecrete slab mixed on site or via dedicated batching truck. NHL5. Trowelled smooth & level ready to accept floor finish.
8. Ensure slab has cured adequately before applying compatible floor finish. Moisture meter readings to be taken.

DRAINAGE NOTE

All new external guttering, downpipes and soil vent pipes to be in conservation pattern heritage cast iron to match existing.

Closed penetrations to be made good like for like.

All new drainage routes to make use of existing penetrations where possible to minimise removal of historic fabric.

RevID	Transmitted By	Transmitted Date	Layout	Comment

ecotecture[®]
ECOLOGICAL ARCHITECTURE

01444 416745 info@ecotecture.co.uk
www.ecotecture.co.uk

31 Sussex Road Haywards Heath
West Sussex RH16 4DZ
Client: Emily and Rik Webster

Address: Walnut and Well
Bolney
RH17 5QW

Description: Proposed Elevations and Sections

Scale: 1:50 Date: July '25

Drawn: KR Checked: JS

Drawing No: 818/321