




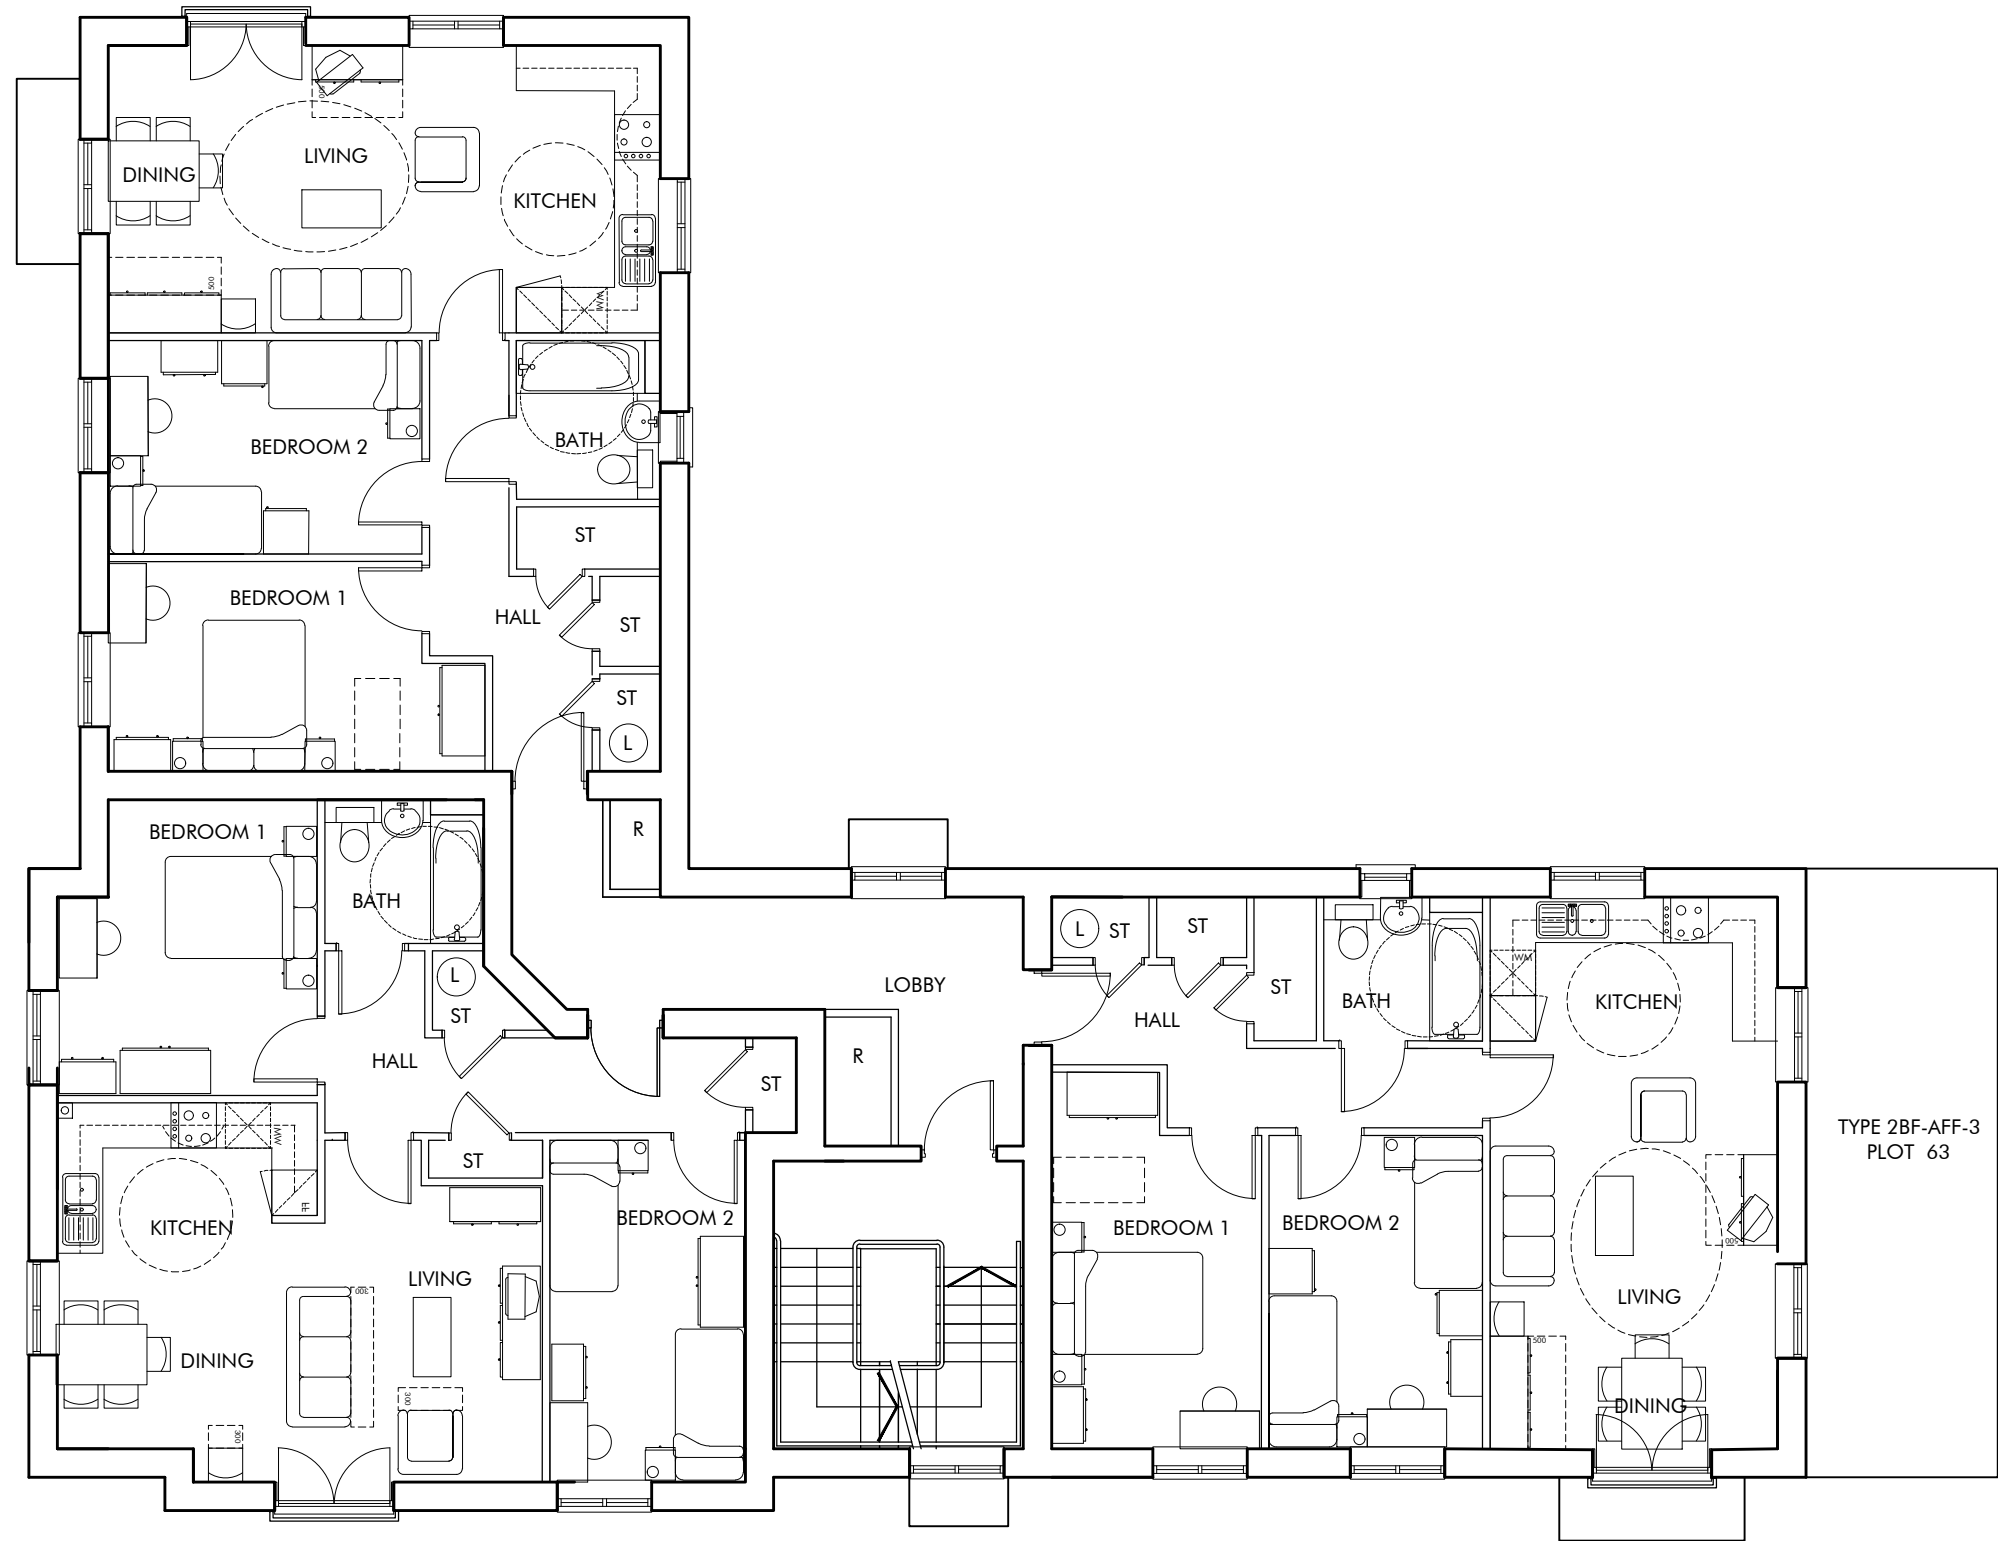


FIRST FLOOR PLAN

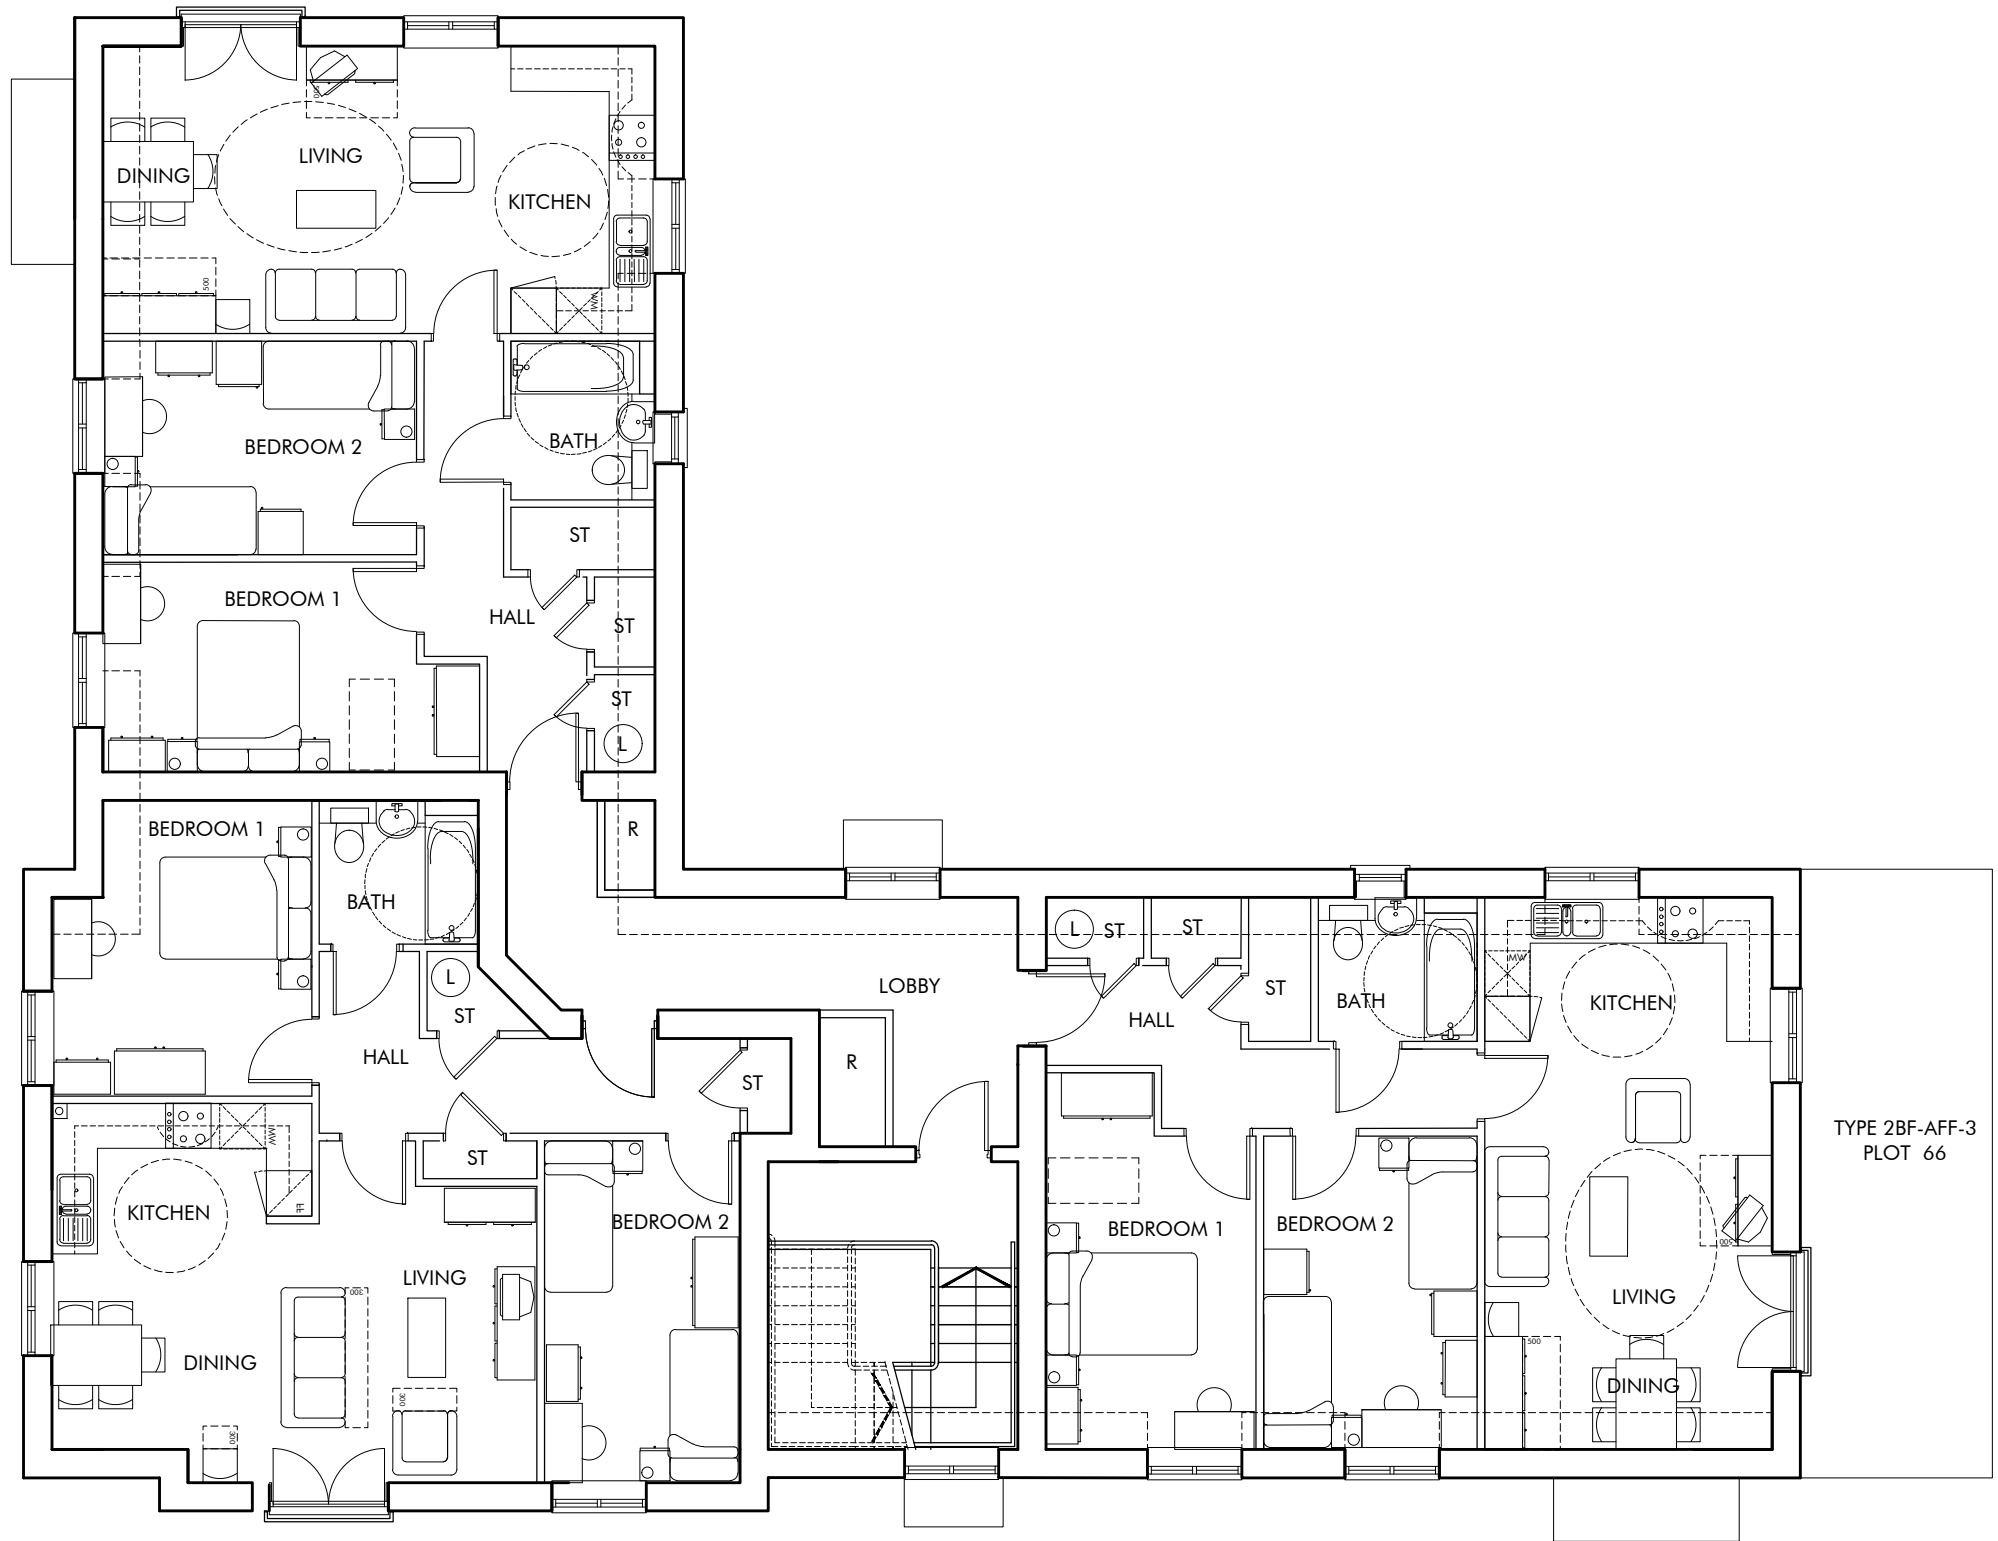

SECOND FLOOR PLAN

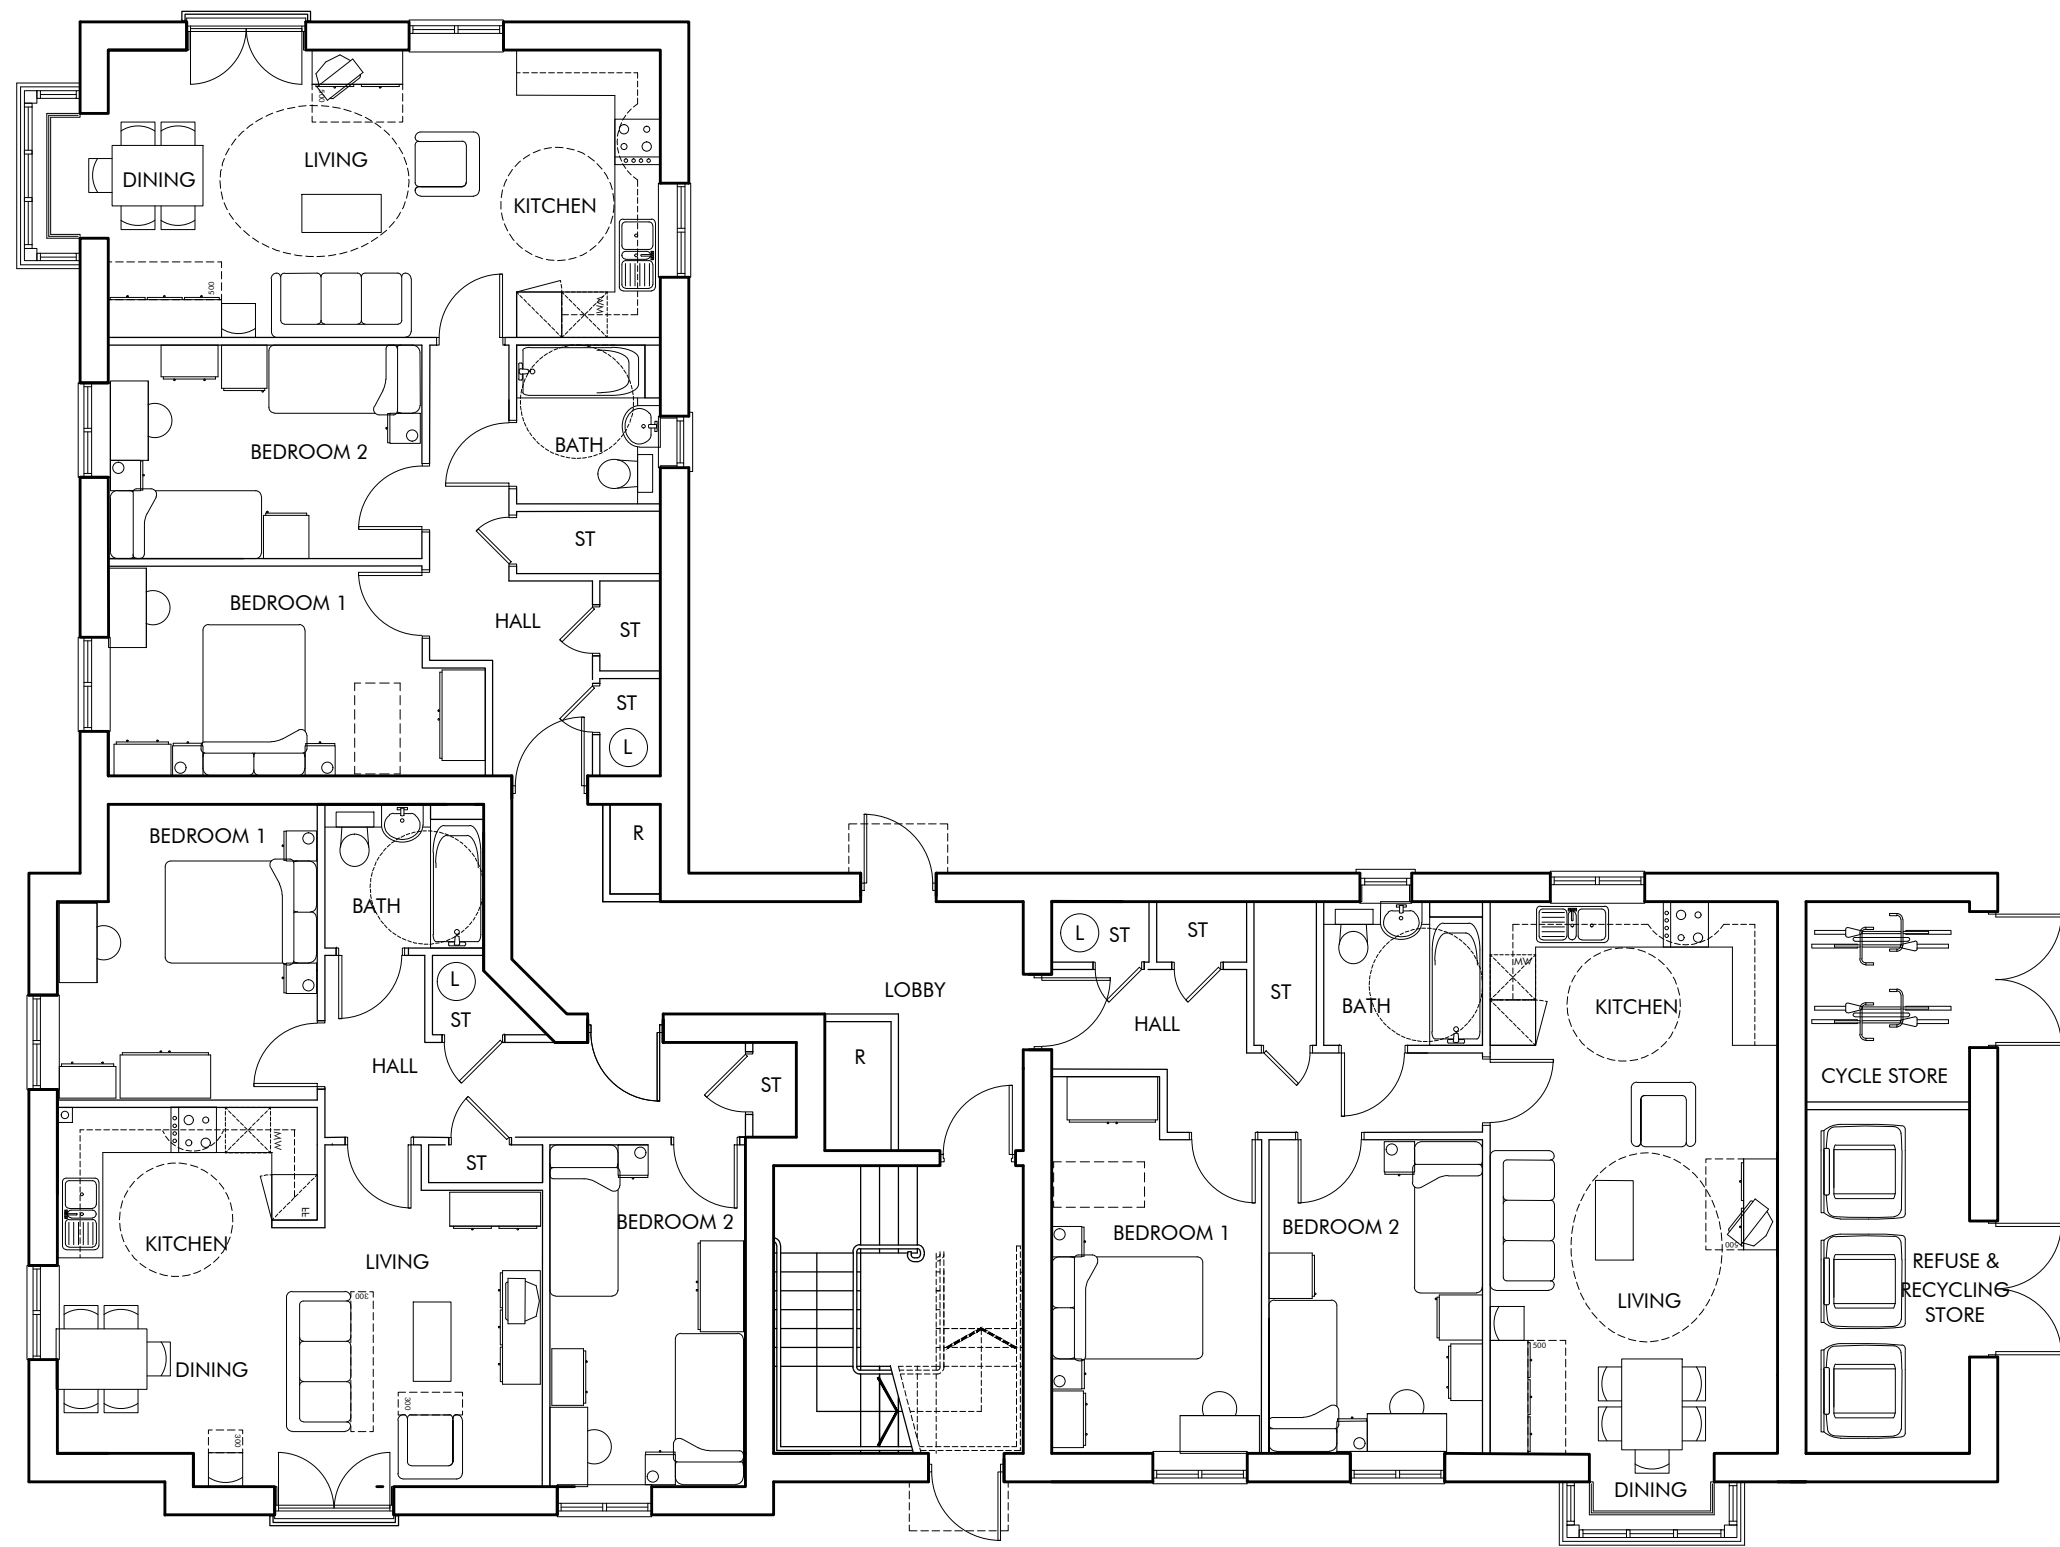


GROUND FLOOR PLAN

 

2BF-AFF-1
GIA: 71.43m ² / 768ft ²
2BH-AFF-2
GIA: 70.86m ² / 762ft ²
2BH-AFF-3
GIA: 70.00m ² / 753ft ²

TYPE	Plot Nos Thus	Plot Nos Handed
2BF-AFF-1	58,60,61,63,64,66	
2BF-AFF-2	59,62,65	
2BF-AFF-3	61,63,64,66	

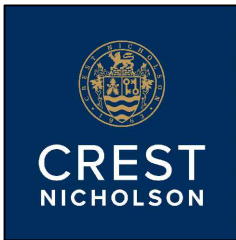

The Front Barn, 124 Manor Road North, Thames Ditton, KT7 0BH
T: 01372 470 313 W: www.omega-architects.co.uk

Client:
CREST NICHOLSON SOUTH

Project:
SCAMPS HILL, LINDFIELD

Drawing Title:
**AFFORDABLE APARTMENTS
Floor Plans**

Scale:	Revision	Drawn	Check	Date
1:100 @ A1	A B	DT DT	JH JH	28.04.26 24.07.26

Project No	Class	Dwg No	Status	Rev
3416	A	3105	PL	B

QUAD: C. COLOURED A. BLACK & WHITE
DRAWN BY: GUSTO W. PREPARED BY: PLANNING NO. WORKING DRAWING
REMARKS BY OMEGA ARCHITECTS: The content of this document must not be copied or reproduced in whole or in part without the written consent of Omega Architects Limited. Drawn by: Gusto W. Prepared by: Planning No. Working Drawing
REGISTERED COMPANY DETAILS: Omega Architects Limited, UK registered company number 2012784. Registered Address: Austin, 44 High Street, Epsom, Surrey, E15 1PP