


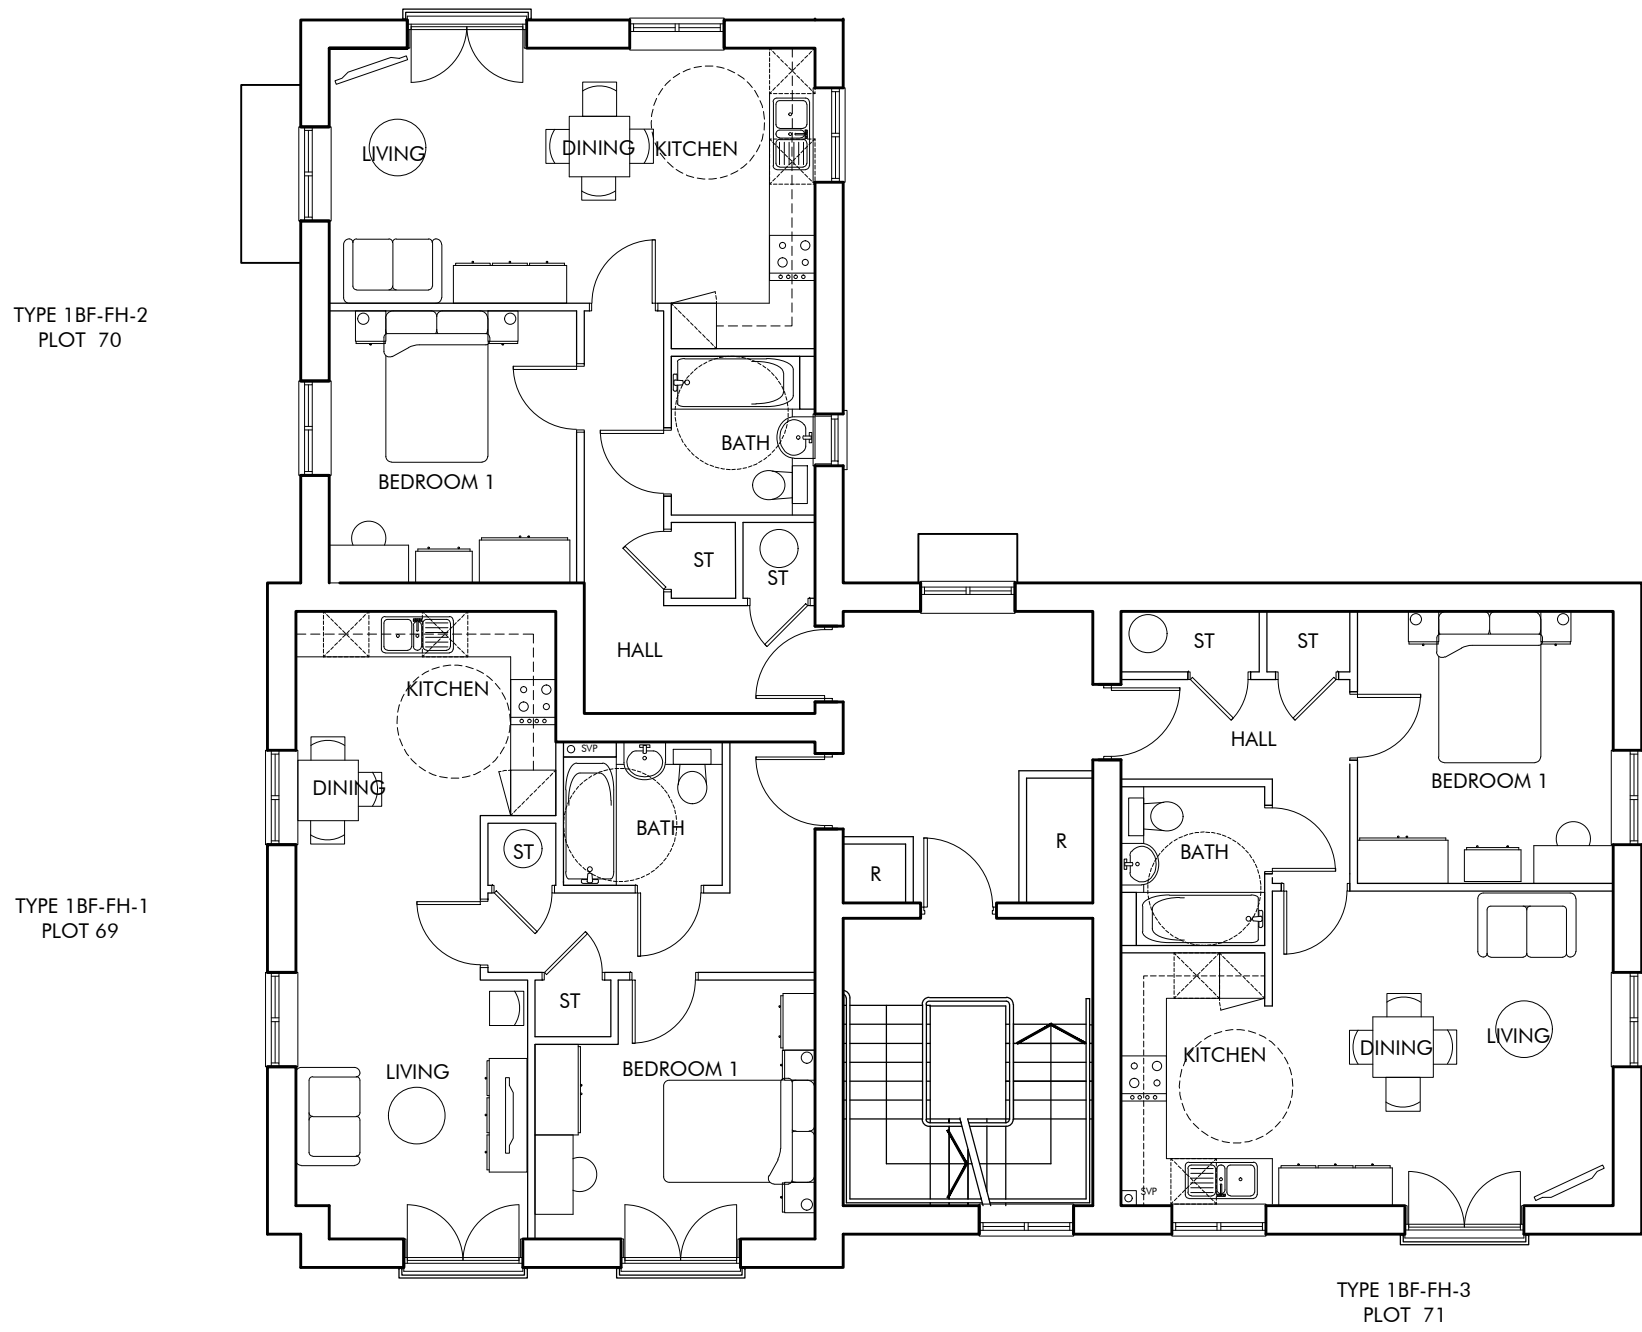


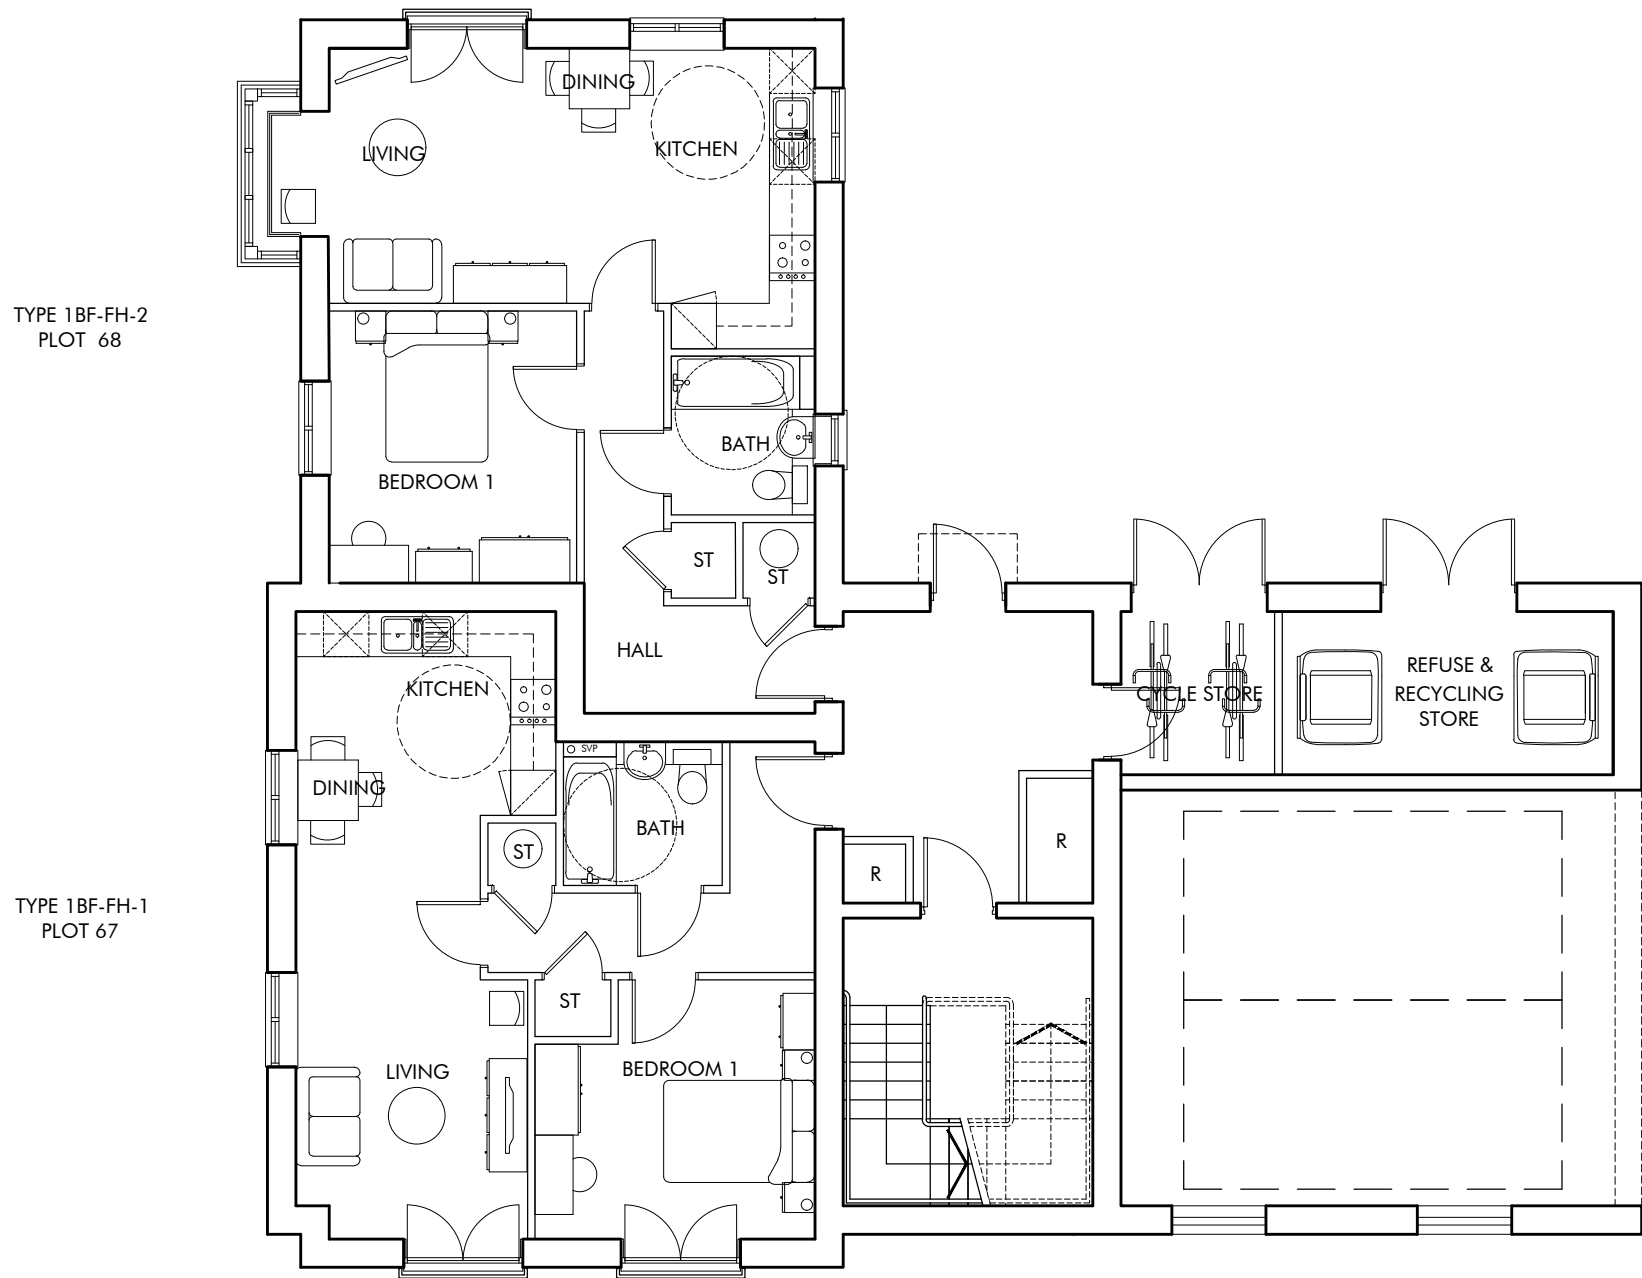

FIRST FLOOR PLAN

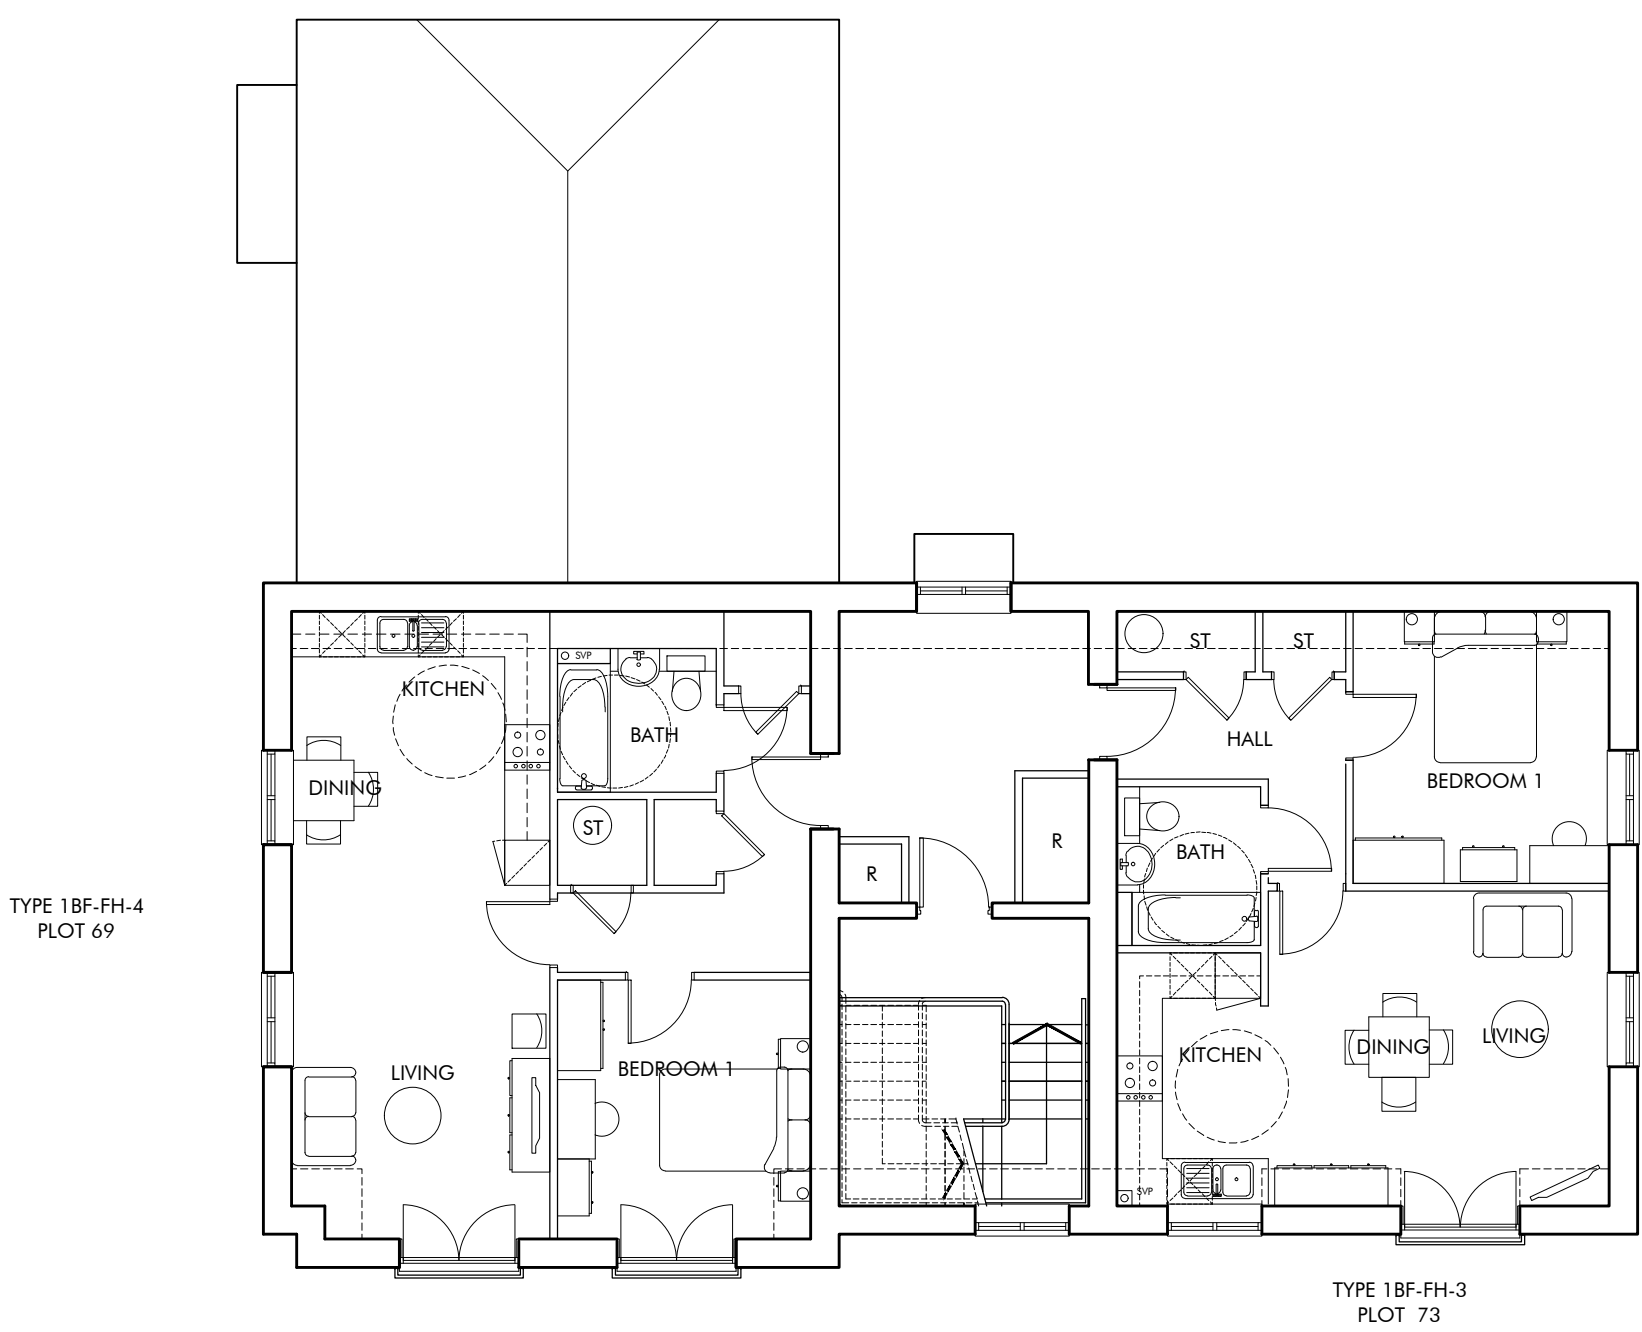

GROUND FLOOR PLAN

 

1BF-FH-1
GIA: 50.89m ² / 548ft ²
1BF-FH-2
GIA: 50.72m ² / 546ft ²
1BF-FH-3
GIA: 51.18m ² / 551ft ²
1BF-FH-4
GIA: 56.80m ² / 611ft ²

TYPE	Plot Nos Thus	Plot Nos Handed
1BF-FH-1	67,69,72	
1BF-FH-2	68,73	
1BF-FH-3	71	





The Front Barn, 124 Manor Road North, Thames Ditton, KT7 0BH
T: 01372 470 313 W: www.omega-architects.co.uk

Client:
CREST NICHOLSON SOUTH

Project:
SCAMPS HILL, LINDFIELD

Drawing Title:
**FIRST HOMES FLAT BLOCK
Floor Plans**

Scale:	Revision	Drawn	Check	Date
1:100 @ A1	A B	MP DT	JH JH	28.04.26 24.07.26

Project No	Class	Dwg No	Status	Rev
3416	A	3100	PL	B

QUAD: C: COLOURED, A: BLACK & WHITE
DRAWN BY: JH, CHECKED BY: MP, REVISIONS: A, B, C, UY, UZ, VA, ZZ