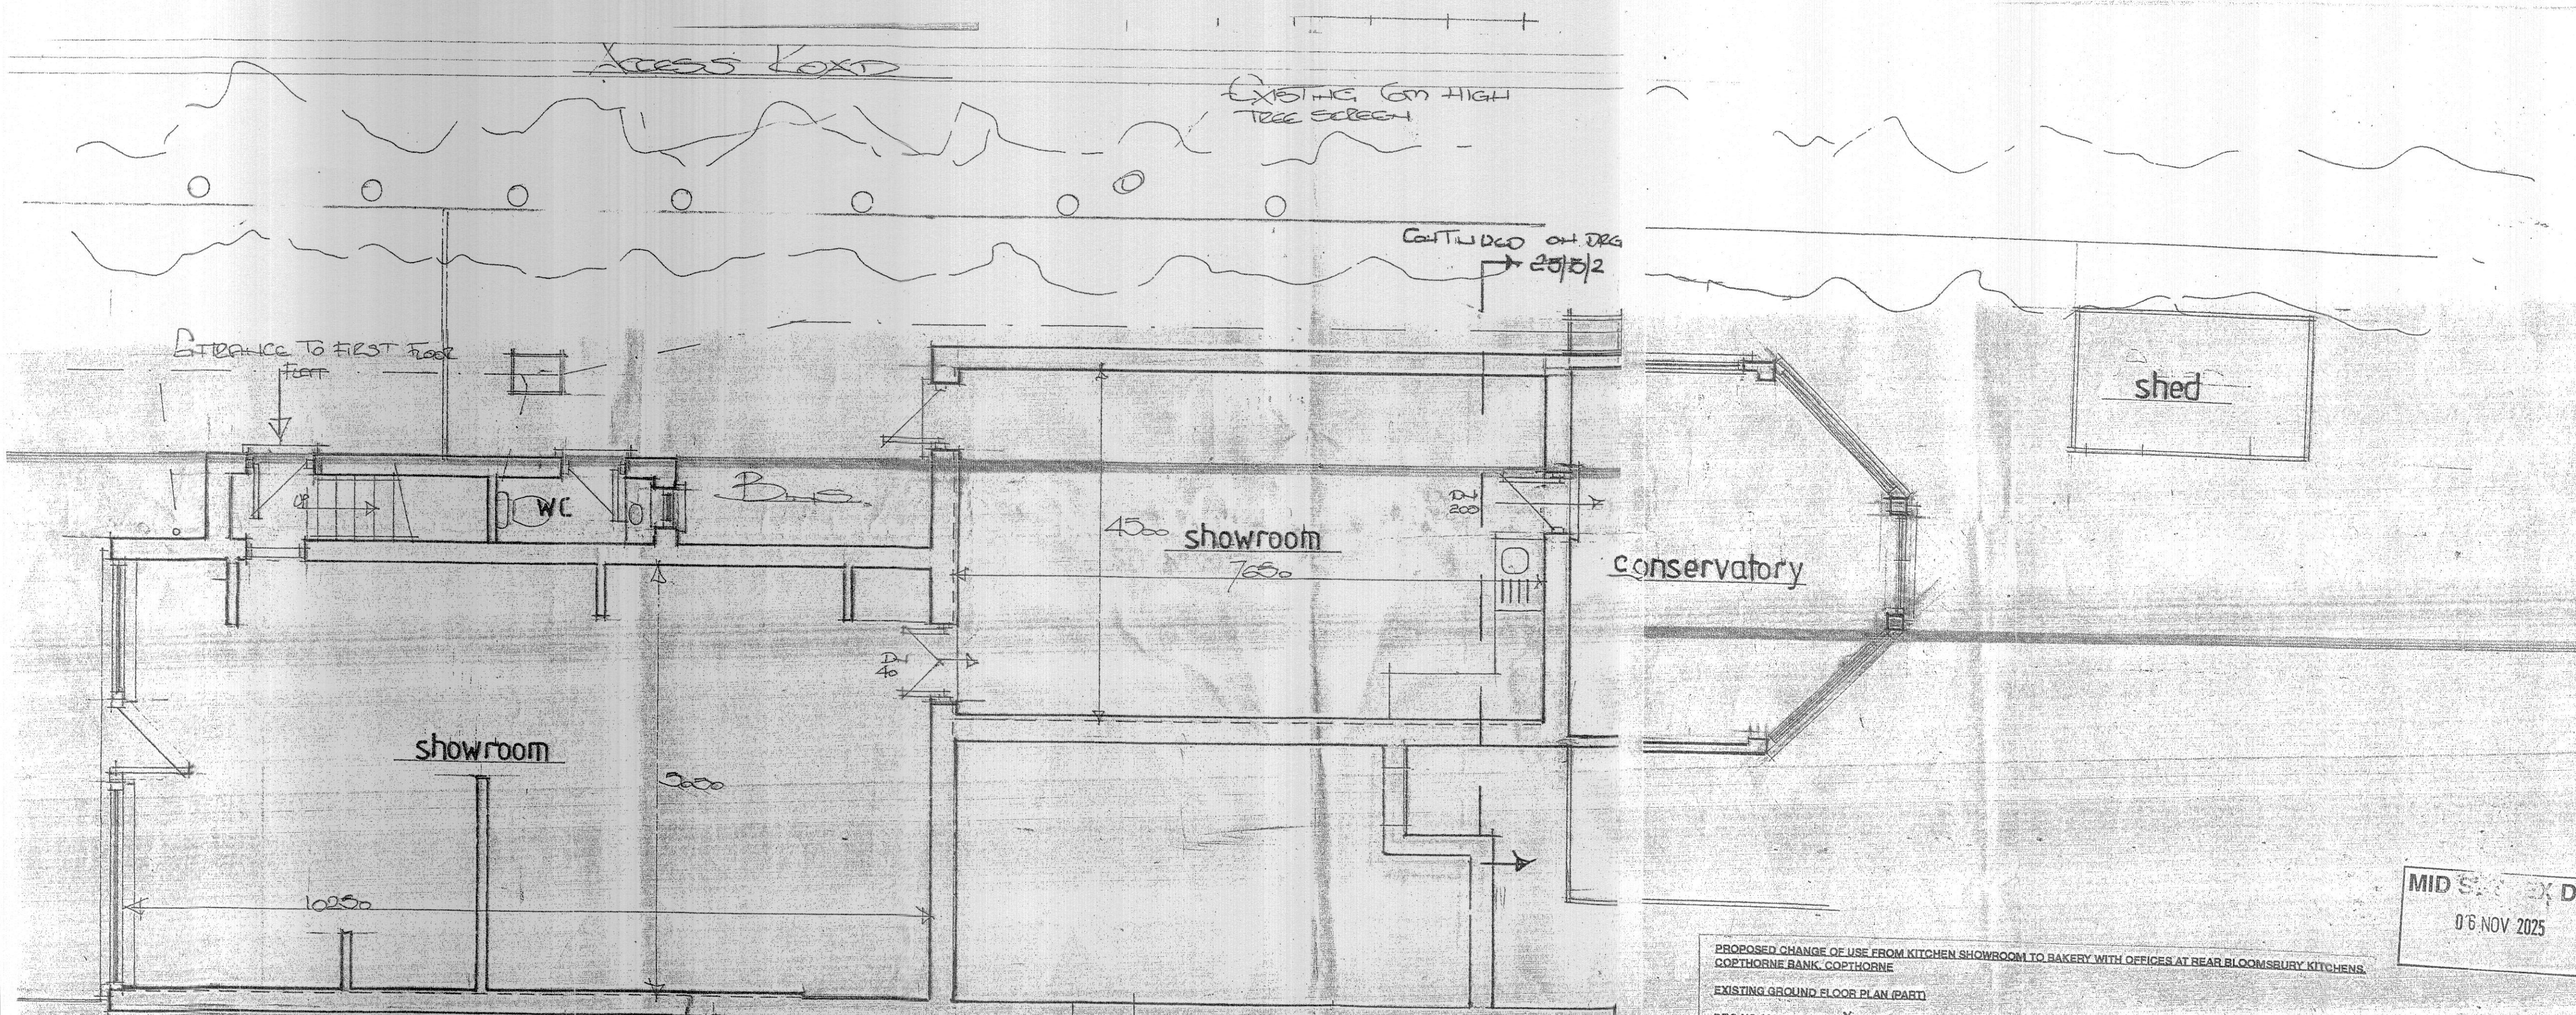


1:50 at

PROPOSED CHANGE OF USE FROM KITCHEN SHOWROOM TO BAKERY WITH OFFICES AT REAR BLOOMSBURY KITCHENS.
COPTHORNE BANK, COPTHORNE
EXISTING GROUND FLOOR PLAN (PART)
DRG NO 2025/5/1 REV

PROPOSED CHANGE OF USE FROM KITCHEN SHOWROOM TO BAKERY WITH OFFICES AT REAR BLOOMSBURY KITCHENS.
COPTHORNE BANK, COPTHORNE
EXISTING GROUND FLOOR PLAN (PART)
DRG NO 2025/5/2 REV X
SCALE 1:50 @ A3

MID SITE EX DC
06 NOV 2025