

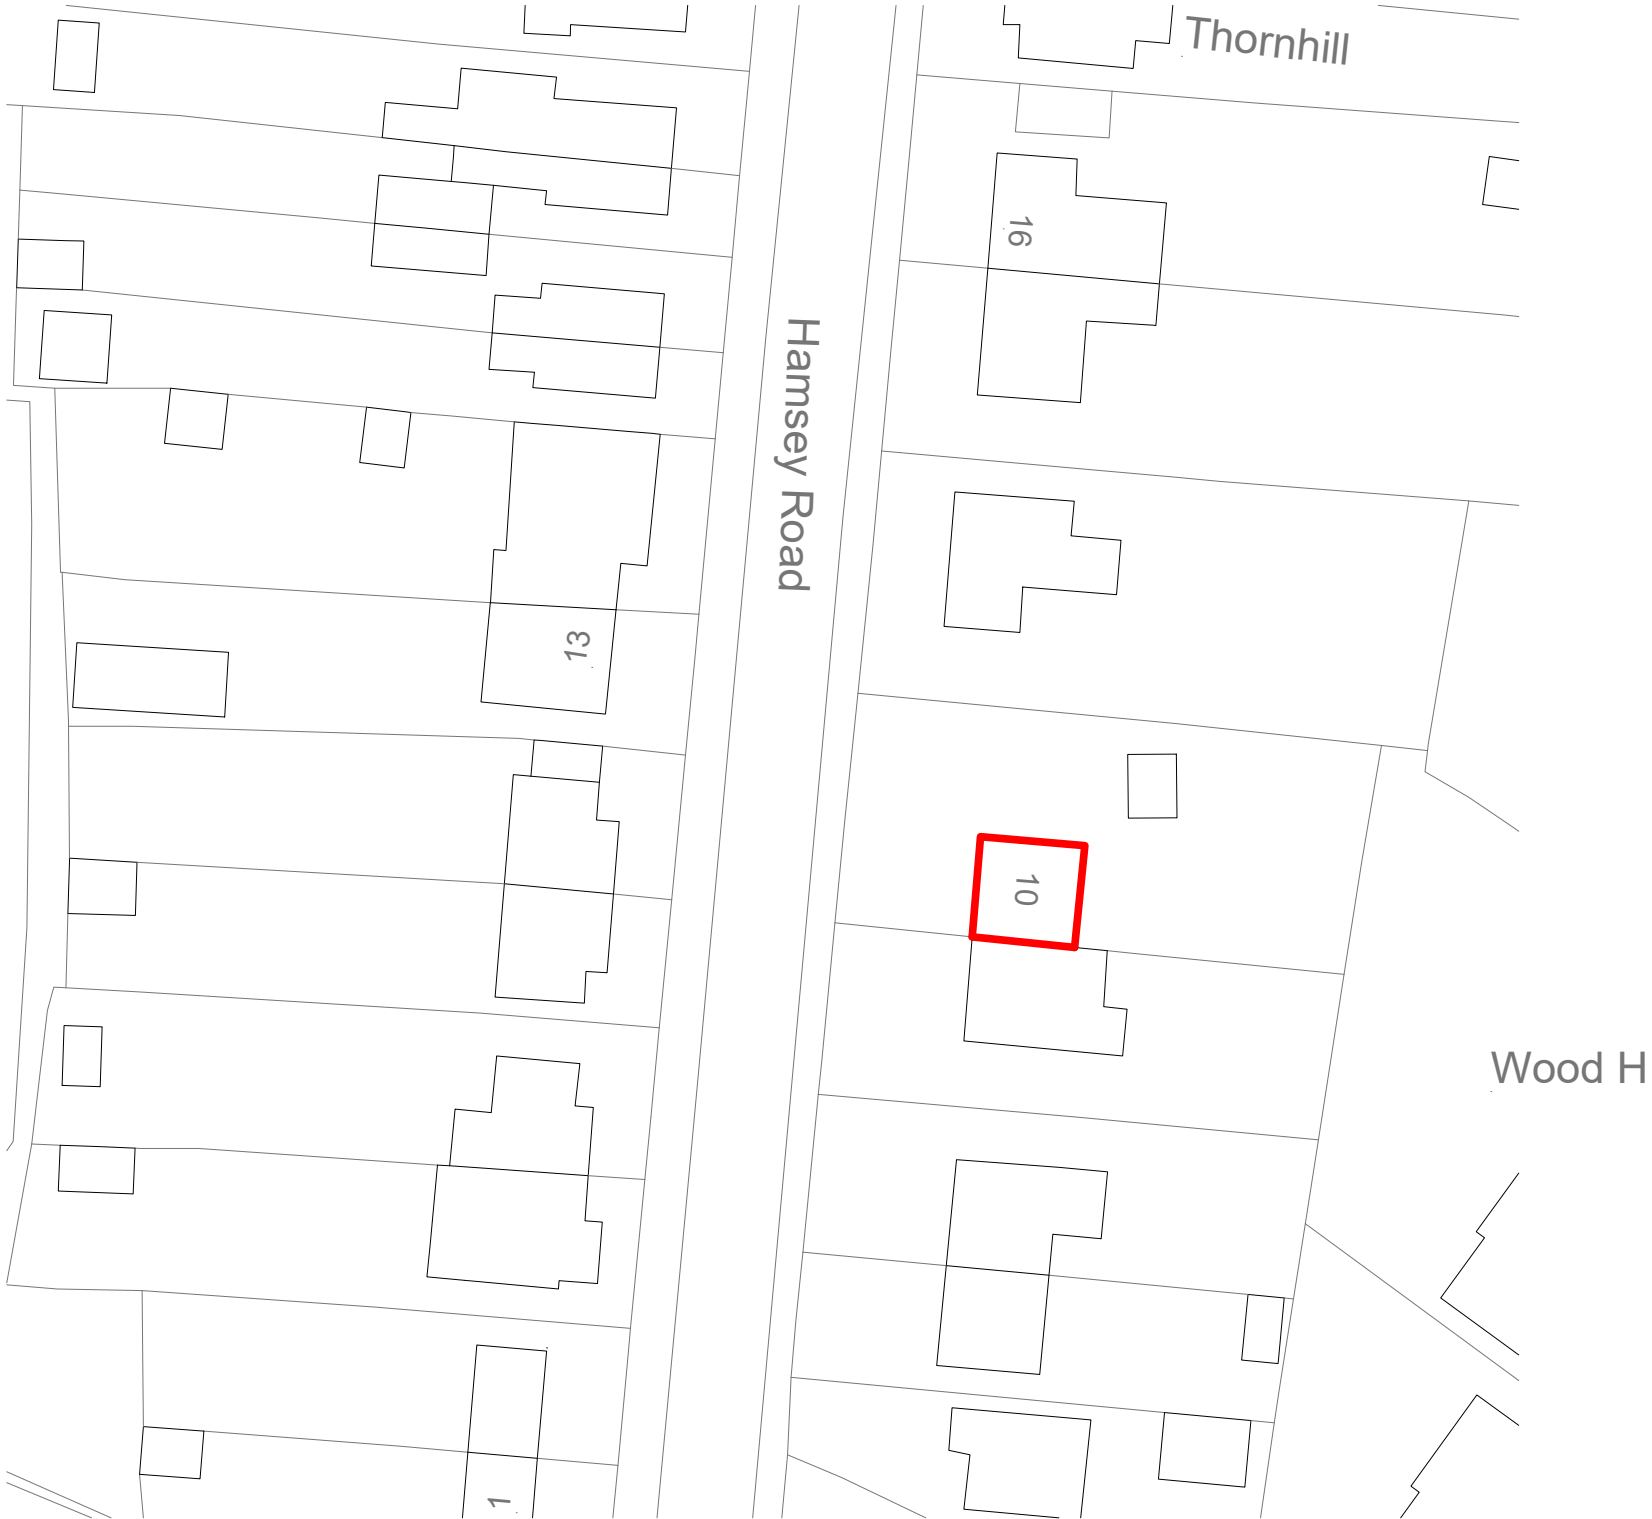


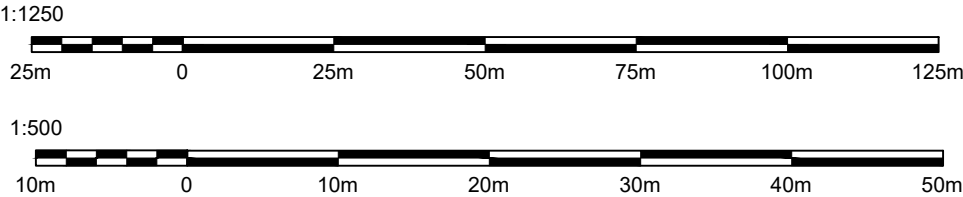

Site Plan - Scale 1:1250

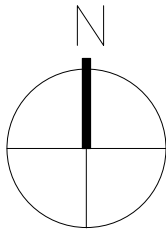

Block Plan - Scale 1:500

- DRAWING ISSUE NOTE:**
- For the purpose of submission to Local Authority for the approval of Planning Consent
 - This drawing is to be read in conjunction with all other relevant drawings & details in this package
 - Dimensions are in millimetres unless otherwise stated
 - Do not use for construction
 - Should any third party use these drawings for the purpose of construction, it shall be entirely at their own risk.



CHARTERED
SURVEYORS

GDS Chartered Surveyors
East Barn, Furnace Farm, Furnace Lane
Lamberhurst, Kent, TN3 8LE

T. 01892 538 700 E. mail@gds Ltd.co.uk
www.gds Ltd.co.uk

Project	10 Hamsey Road		
Drawing	Site Location Plan		
Revisions			
Client	United Infrastructure		
Scale	1:1250 & 1:500 @ A3		
Date	Oct 25	Drawn By PW	Checked By CM
Issue:	PLANNING		
Drawing No.	2344D- 101		Revision