


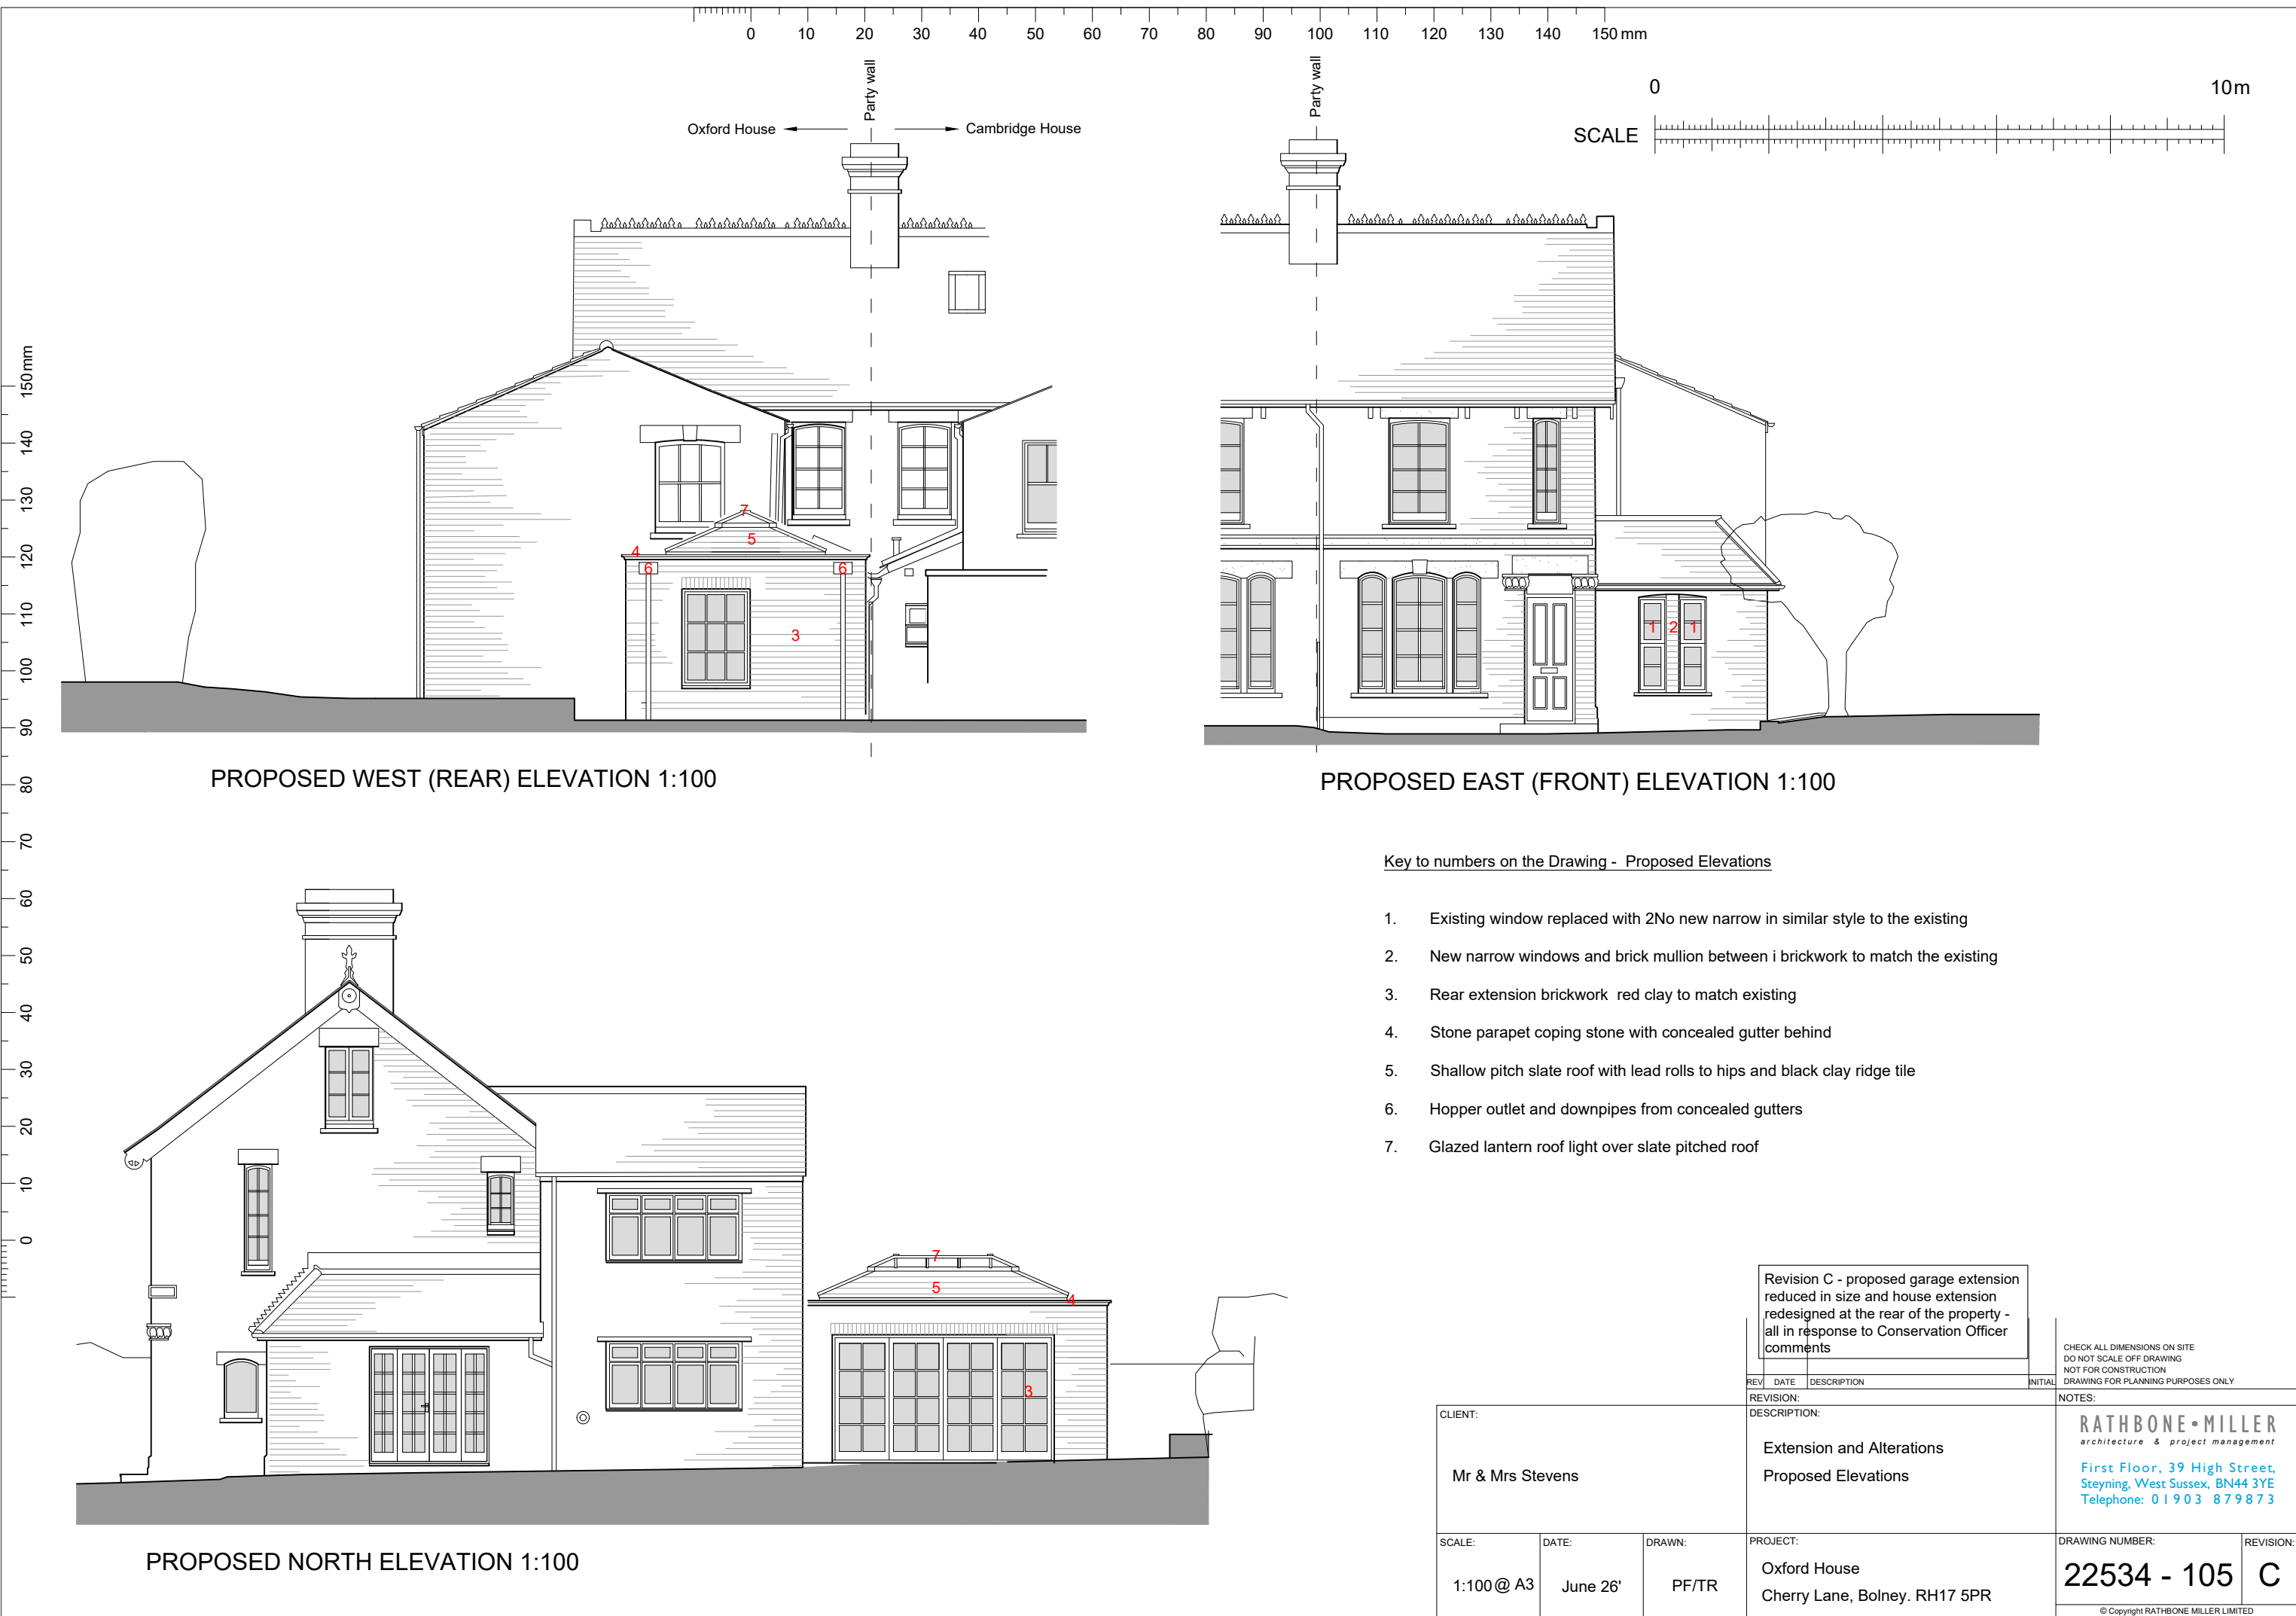

PROPOSED WEST (REAR) ELEVATION 1:100

PROPOSED EAST (FRONT) ELEVATION 1:100

PROPOSED NORTH ELEVATION 1:100

Key to numbers on the Drawing - Proposed Elevations

- 1. Existing window replaced with 2No new narrow in similar style to the existing
- 2. New narrow windows and brick mullion between i brickwork to match the existing
- 3. Rear extension brickwork red clay to match existing
- 4. Stone parapet coping stone with concealed gutter behind
- 5. Shallow pitch slate roof with lead rolls to hips and black clay ridge tile
- 6. Hopper outlet and downpipes from concealed gutters
- 7. Glazed lantern roof light over slate pitched roof

Revision C - proposed garage extension reduced in size and house extension redesigned at the rear of the property - all in response to Conservation Officer comments

CHECK ALL DIMENSIONS ON SITE
DO NOT SCALE OFF DRAWING
NOT FOR CONSTRUCTION
DRAWING FOR PLANNING PURPOSES ONLY

REV	DATE	DESCRIPTION	INITIAL	NOTES
REVISION:				
CLIENT:	Mr & Mrs Stevens			DESCRIPTION: Extension and Alterations Proposed Elevations
SCALE:	DATE:	DRAWN:	PROJECT:	DRAWING NUMBER:
1:100@ A3	June 26'	PF/TR	Oxford House Cherry Lane, Bolney. RH17 5PR	22534 - 105
				REVISION: C
© Copyright RATHBONE MILLER LIMITED				

RATHBONE•MILLER
architecture & project management
First Floor, 39 High Street,
Steyning, West Sussex, BN44 3YE
Telephone: 01903 879873