


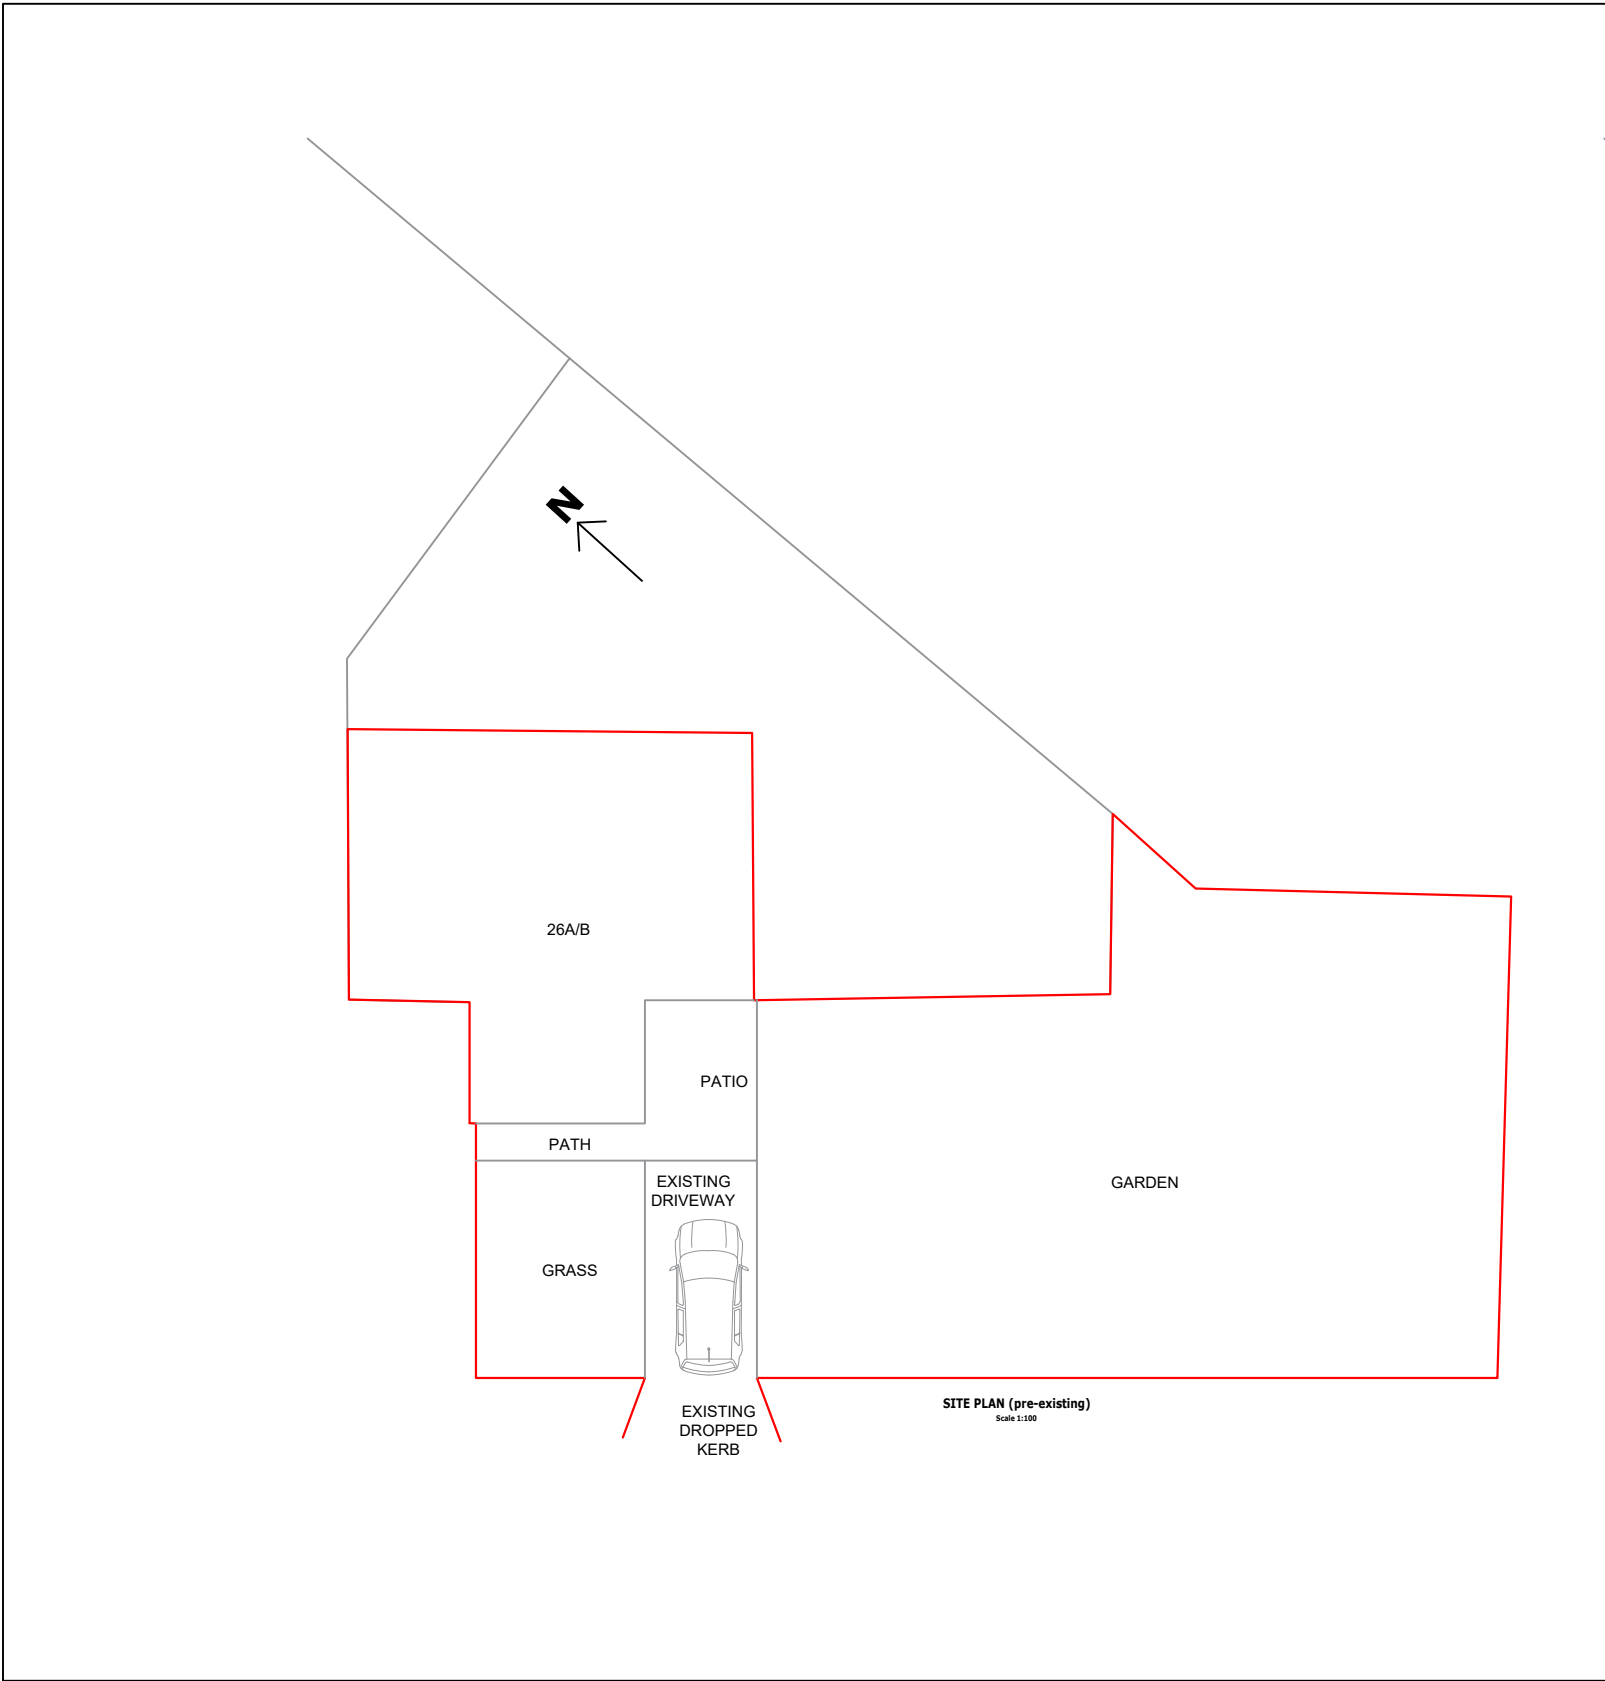

71-75 Shelton Street, Covent Garden, London, WC2H 9JQ
Tel: +44 330 133 4585
Email: info@designspss.co.uk
www.designspss.co.uk

NOTES RELATING TO THIS DRAWING

ALL DIMENSIONS ARE TO BE CHECKED ON SITE PRIOR TO COMMENCEMENT OF ANY WORKS, AND ANY DISCREPANCIES REPORTED IMMEDIATELY TO THE ARCHITECT/DESIGNER.
THIS DRAWING IS TO BE READ IN CONJUNCTION WITH ALL OTHER DESIGN TEAM DETAILS AND SPECIFICATIONS.
DO NOT SCALE FROM DRAWINGS, EXCEPT FOR THE PURPOSES OF PLANNING ASSESSMENT.

LEGEND:

- PROPOSED 1.9m FENCE
- RETAINED 1.2m FENCE
- BOUNDARY LINE

Rev.	Description	By	Chkd.	Date
P1	ISSUE FOR INFORMATION	SPS	SPS	OCT 26

Title:	ISSUE FOR INFORMATION			
Client:				
Project:	26B PELHAM RD, LINDFIELD, HAYWARDS HEATH RH16 2ER			
Drawing:	SITE PLAN			
Drawn:	SS	Chkd:	SS	
Drawing Status:	PLANNING ISSUE	Rev.	P1	
Scale:	Noted @ A3	Date	OCT 26	
Job No.	PSD/2025/703	Drawing No.	A02	