

Materials

Walls:
Brick to match existing
Powdercoated aluminium cladding: Prefa Rhomboid Façade Tiles
Anthracite Grey RAL7016 (second floor 440x440 tiles & third floor 290x290 tiles)
Fibre Cement Cedral Click vertical cladding: Smooth Slate Grey C18 (stair/lift cores)


Roof: Powercoated aluminium canopy & fascia. Anthracite Grey RAL7016

Windows: uPVC: White & Anthracite Grey RAL7016

Doors: Composite with uPVC frames: Anthracite Grey RAL7016
Existing 3N° entrances doors to remain and be refurbished

Rainwater goods: Black uPVC

Existing Facias: to be refurbished and painted white

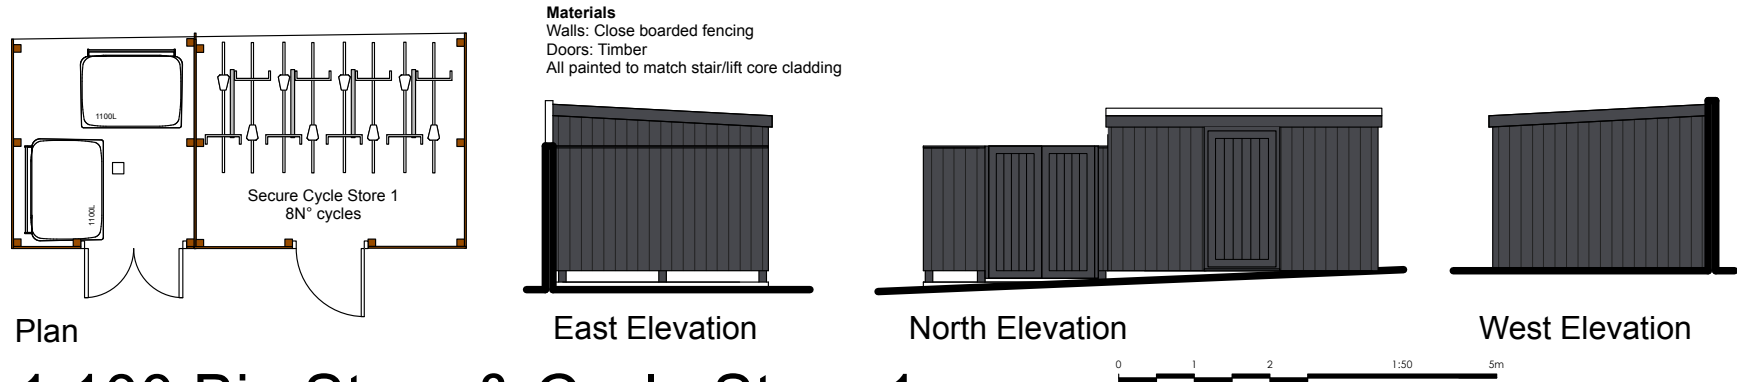


© Copyright CKA Architectural Ltd.
Drawing must not be copied or reproduced without permission from CKA Architectural.
All dimensions to be checked on site.




East Elevation (Front)




South Elevation (Side)

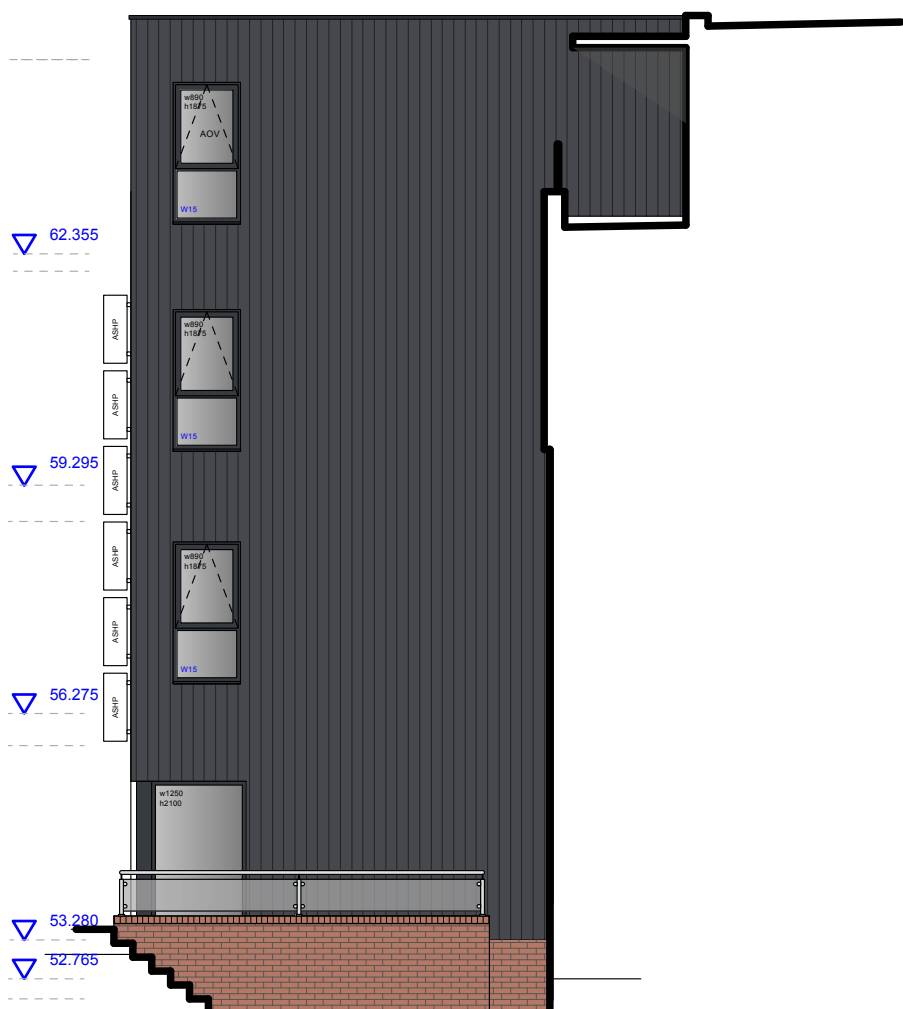

South Elevation (Side)

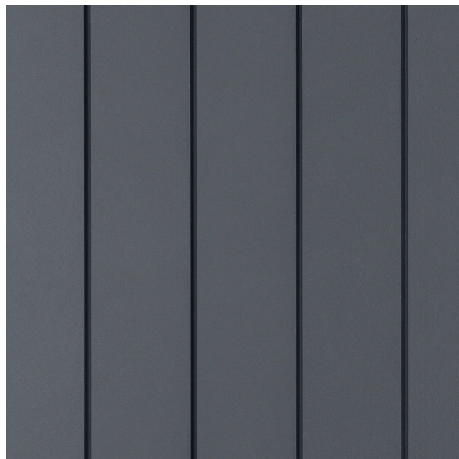

Cedral Click Smooth
Slate Grey C18

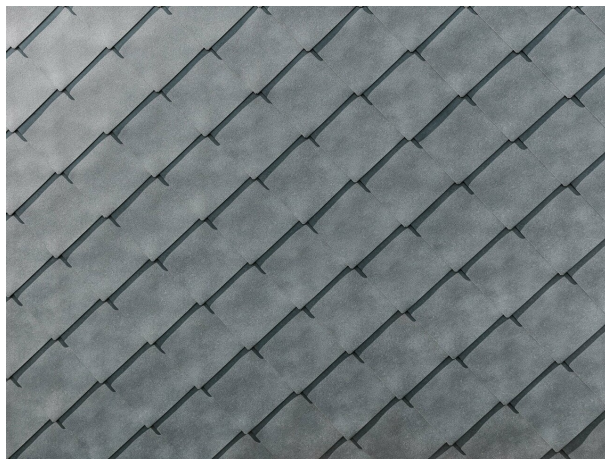


Second & Third floor cladding
Prefa Rhomboid Façade Tile
Second floor: 44x44 tiles
Third floor: 29x29 tiles
Material: Coil coated aluminium
Colour: Anthracite Grey RAL7016



West Elevation (Rear)



North Elevation (Side)

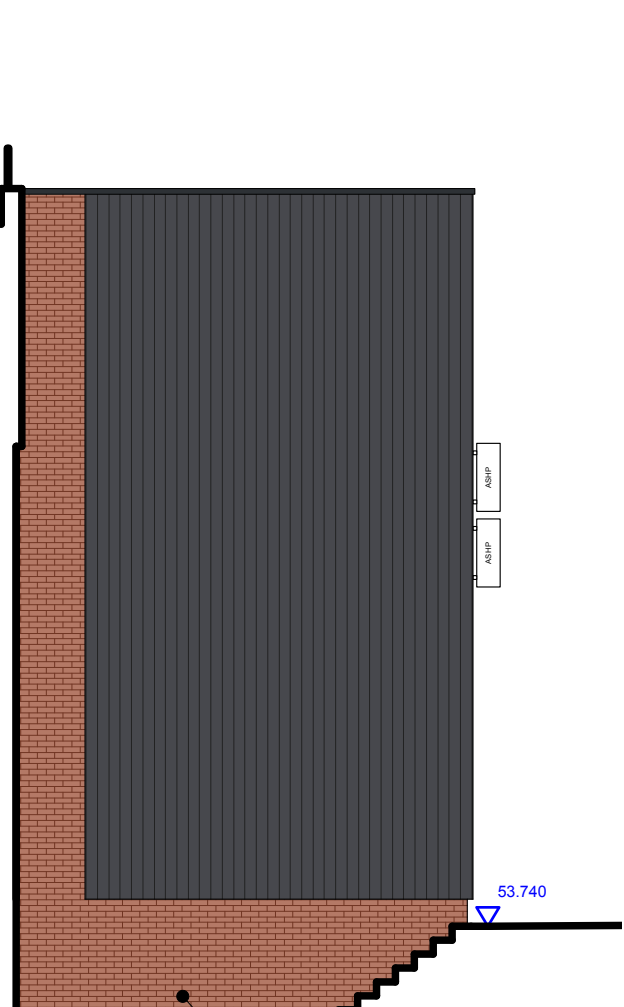

North Elevation (Side)

Revisions

- 25/06/2025 First issue
- D 09/06/2025 Cladding
- E 16/06/2025 Cladding
- F 25/06/2025 Balustrade



CKA Architectural Ltd
36 Church Street, Eastbourne, BN21 1HS
01323 729516 cka.co.uk

Client
PR Homes Direct


Project address
1-3 Barclay Court
Market Place, Haywards Heath,
West Sussex RH16 1DB

Project description
Conversion & extension to form
10N° flats


Drawing title
Proposed Elevations

Scale 1:100 & 50 @ A1

Job N°	Drawing N°	Revision
3428	18	F

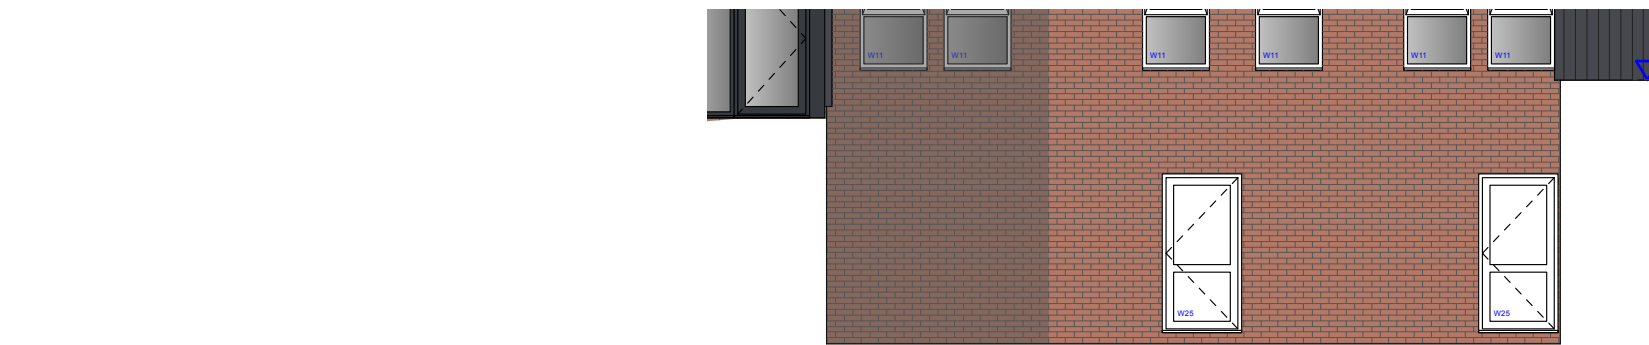

West Elevation (Rear)

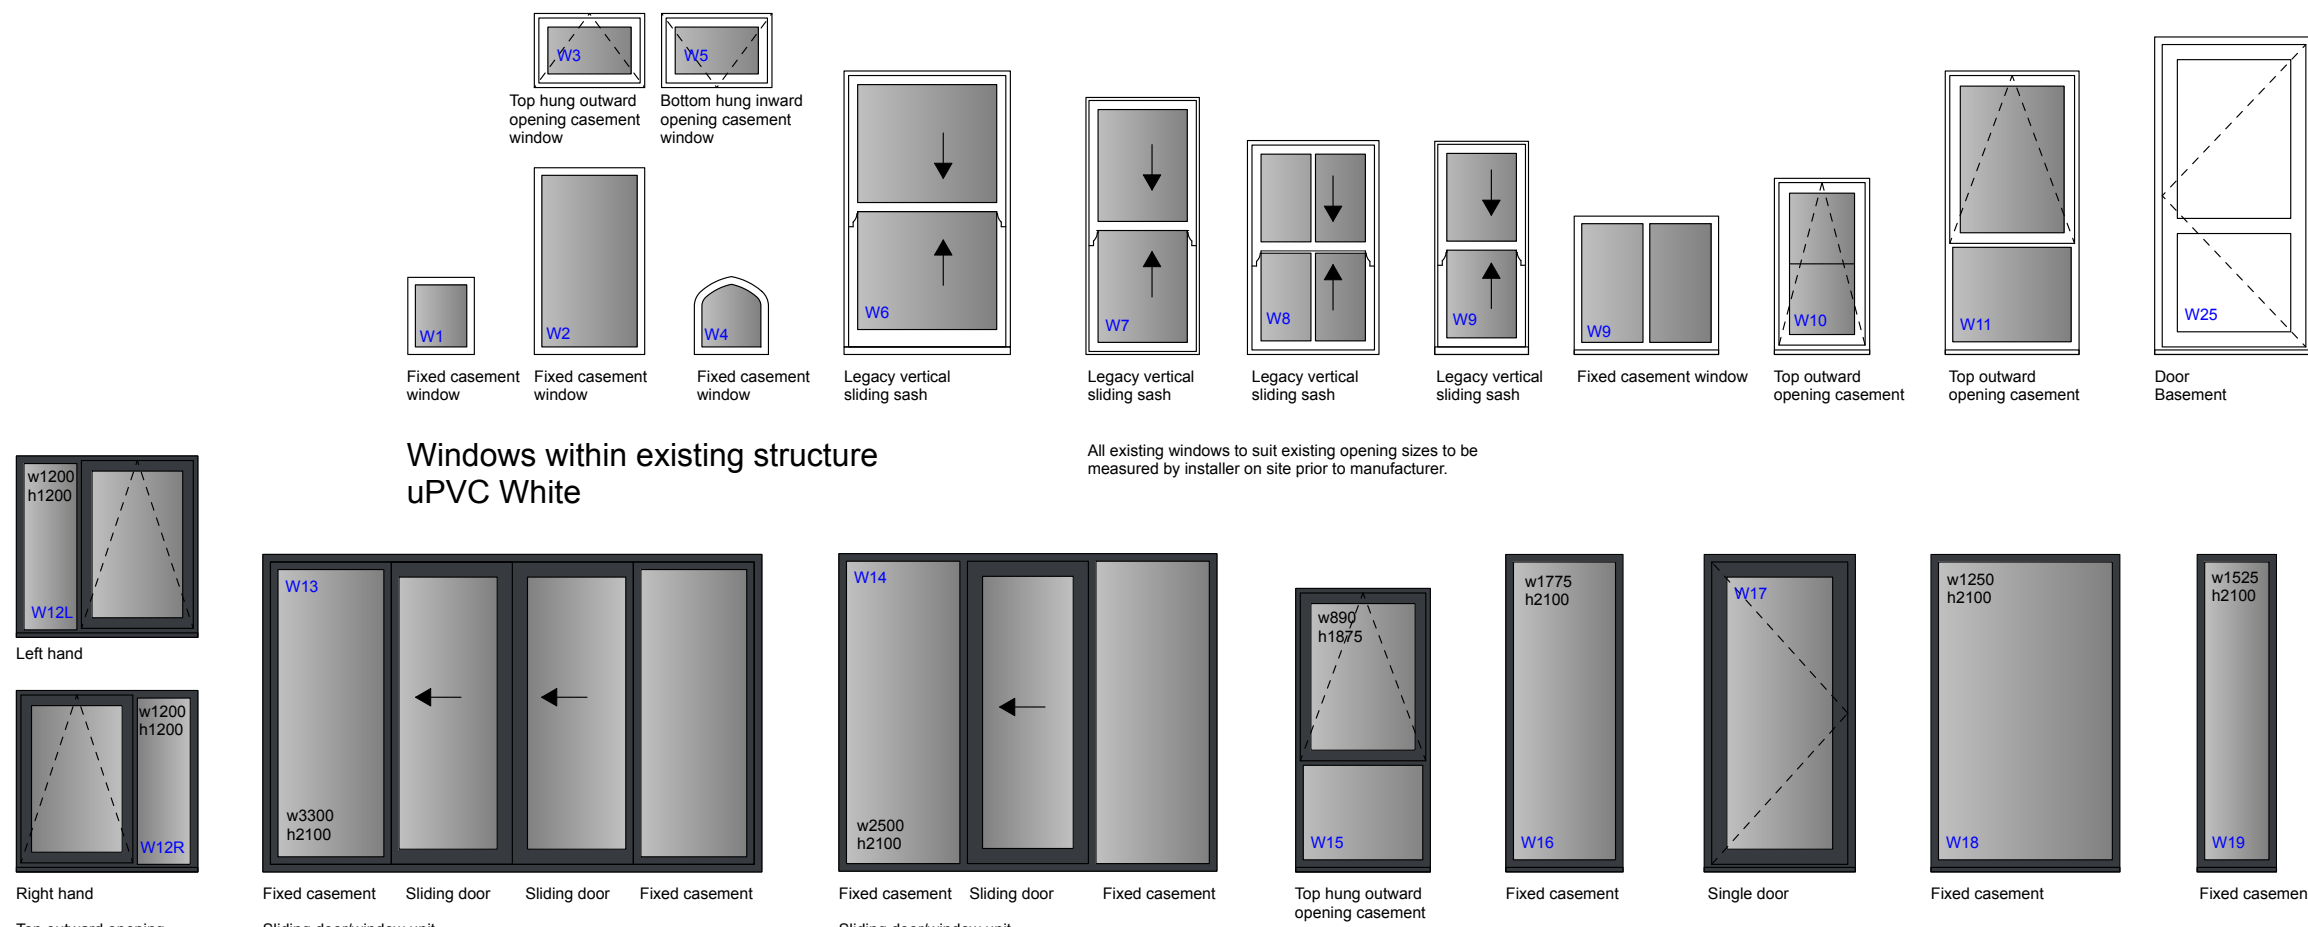

Proposed Elevations