



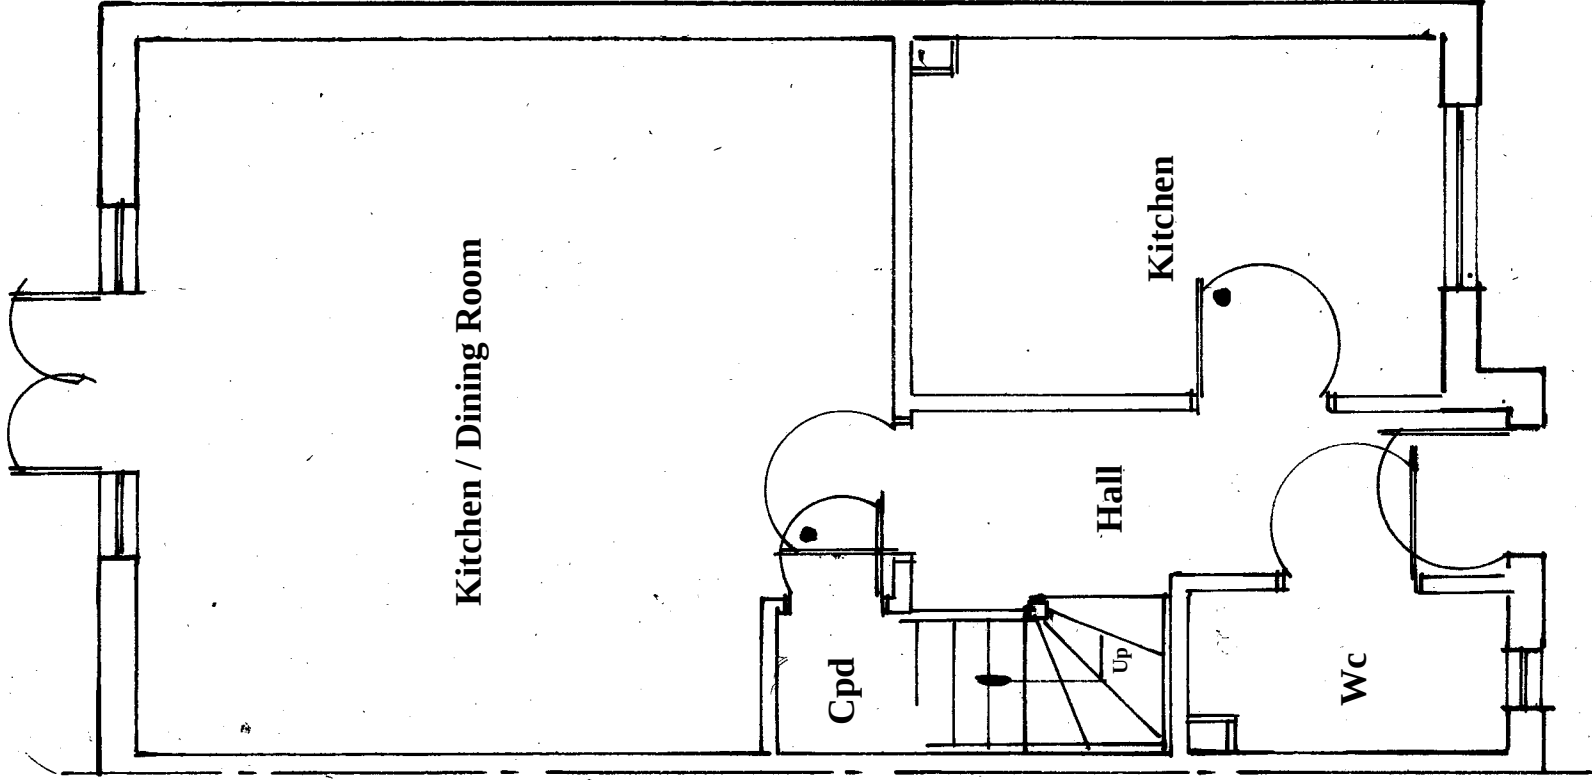

Existing Ground Floor Plan

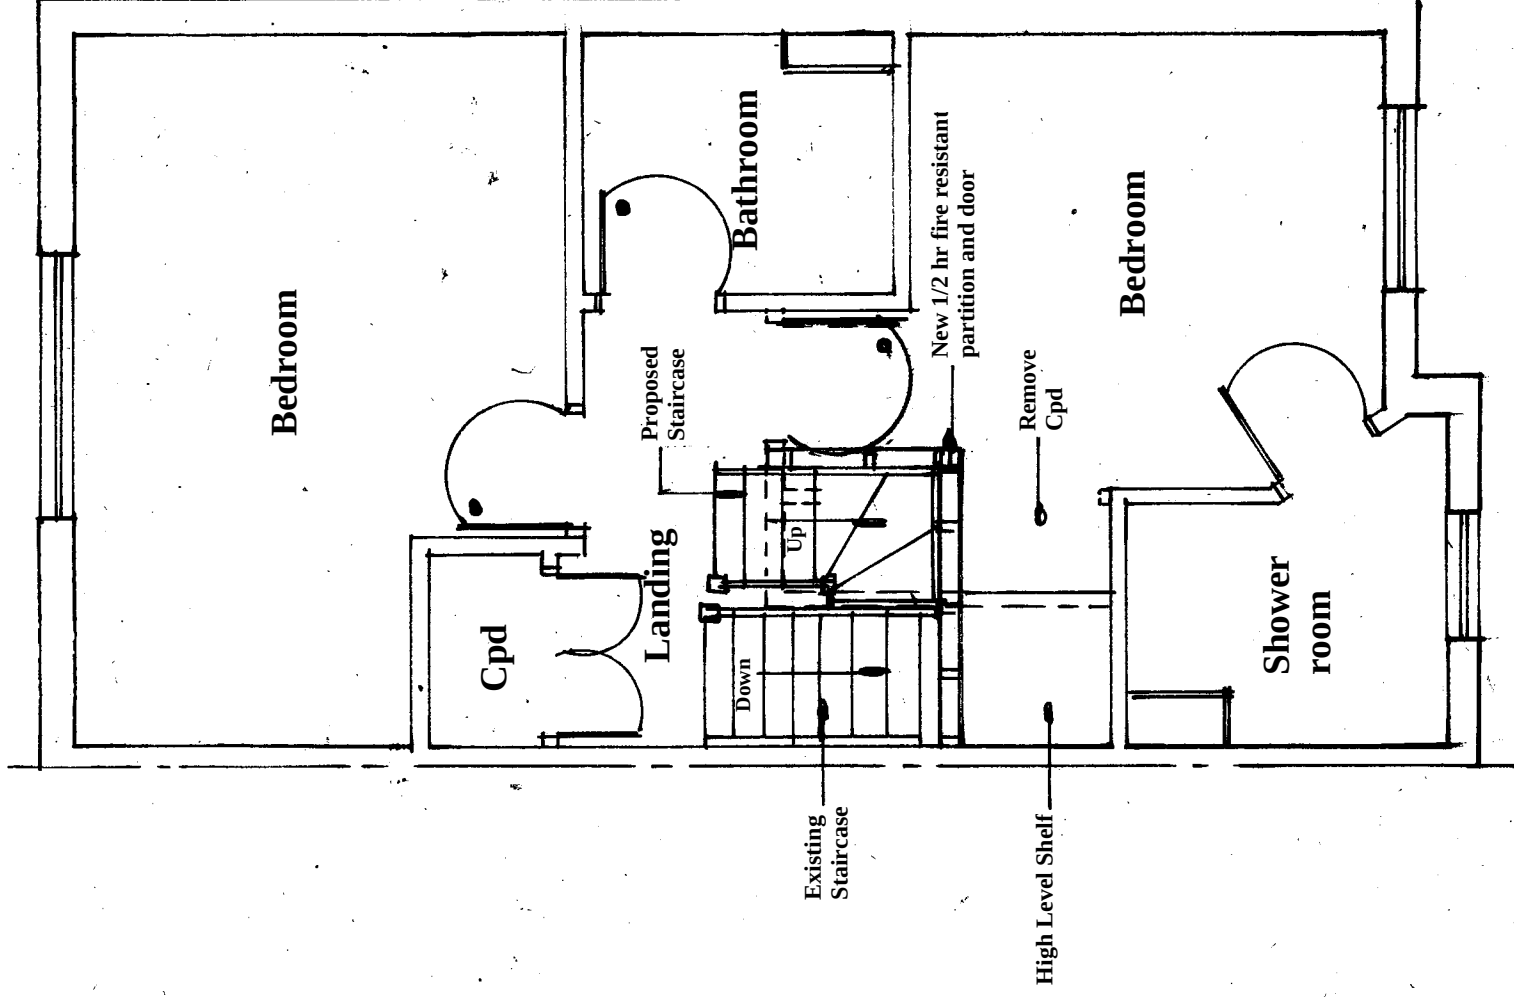

Existing First Floor Plan

Amendments			Date
Client	Mr Field & Ms Brown		

Site Address

72 Bonnet Lane
Burgess Hill
West Sussex
RH15 0FQ

Proposal

Loft Conversion

Drawing Title Existing Grd/ First Floor Plan

Date 19/02/25

Drawn

S. Burrows

Scales

1:50

DWG NO.

S13359/1

REV