


FORESTRY BUILDING - FLOOR PLAN - I

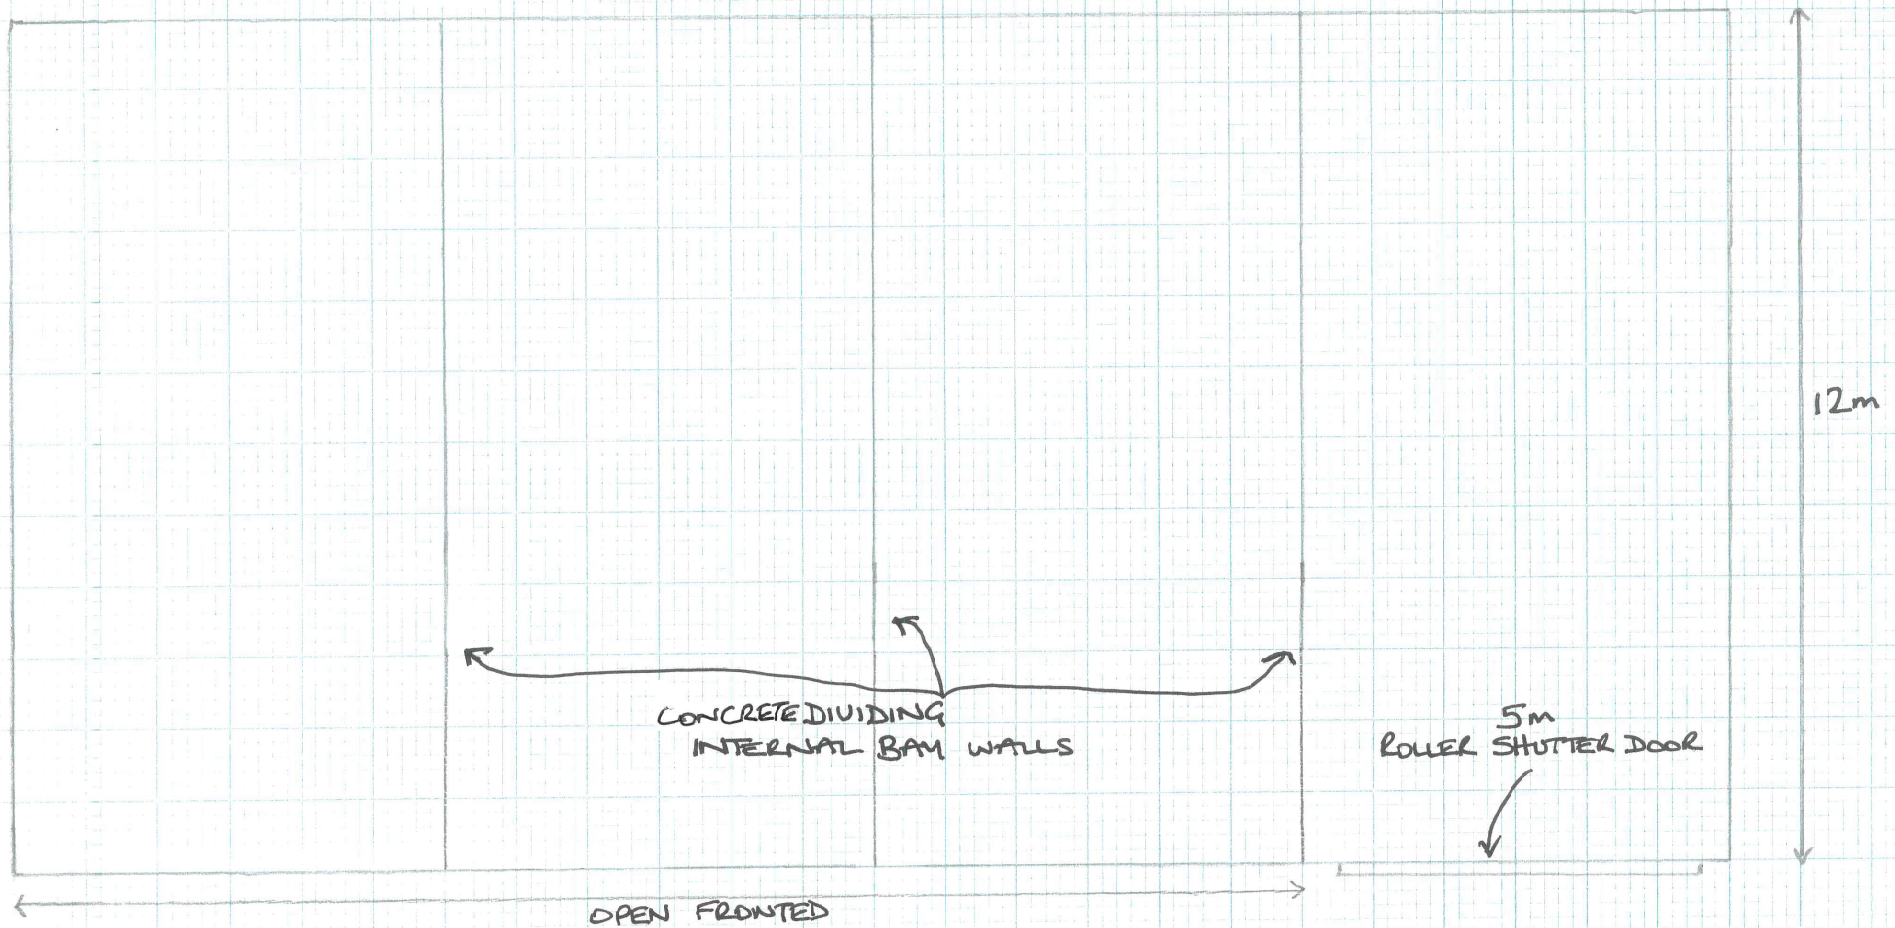

SCALE 1:100 @ A4

0m

5m

10m

